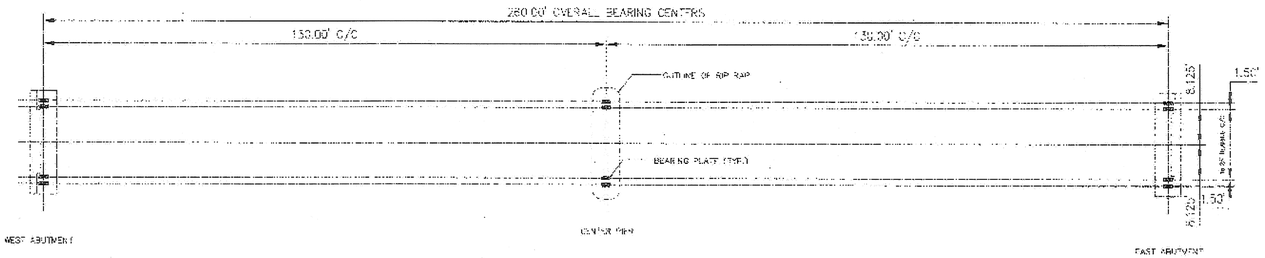

PLAN

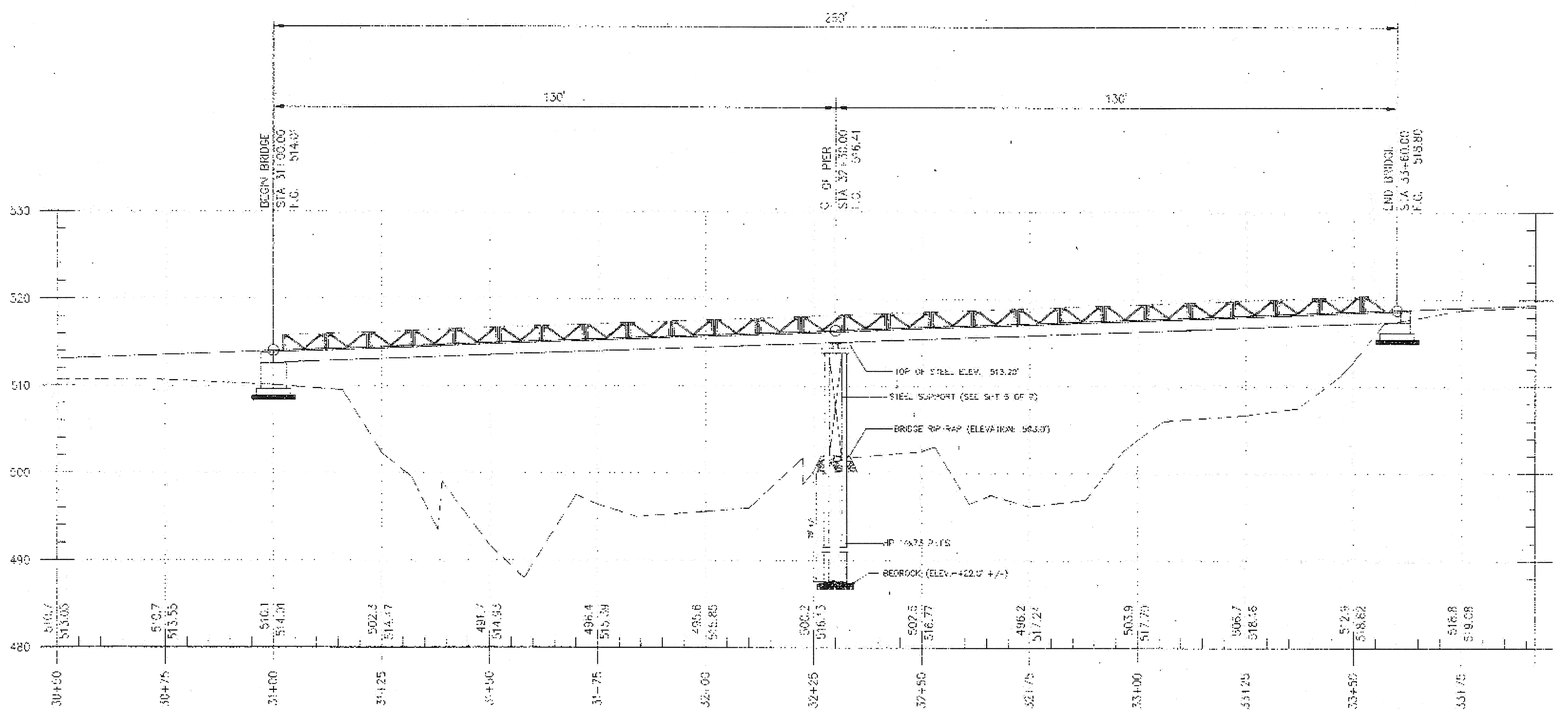

PROFILE

POWNAL
BRZ 1441(19) C/2
REFERENCE SHEET 15 OF 18
SHEET 105 OF 108

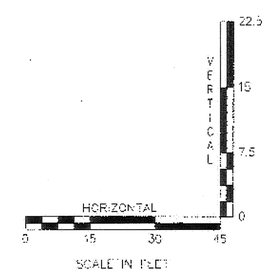

REVISIONS:
6/25/97

COMMONWEALTH OF MASSACHUSETTS
JAMES P. SCALISE
CIVIL
No. 52590
REGISTERED PROFESSIONAL ENGINEER

STATE OF VERMONT
RICHARD P. MORRISSEY
No. 3035
REGISTERED PROFESSIONAL ENGINEER

Design Group, Inc.
Civil Engineers * Surveyors * Consultants
2 FEDERAL DRIVE * FITCHBURG, MASSACHUSETTS 01420 * (978)343-4037

PROJECT NO. 970040	DRAWN BY: JMS	DATE: MAY 1997	SCALE: AS NOTED
		DESIGNED BY: JPS	APPROVED BY: JPS

POWNAL TEMPORARY BRIDGE
OVER
HOOSIC RIVER
PREPARED FOR:
PETRICCA CONSTRUCTION CORP.
POWNAL, VERMONT

PLAN & PROFILE

DWG. NO. 4 OF 7