ENERGY ABSORPTION ATTENUATOR, SAND FILLED PLASTIC BARREL

6+80.0, LT
6+97.4, CL
10+27.8, LT

TEMPORARY TRAFFIC BARRIER

6+97.24, CL - 10+27.23, LT
6+97.24, LT - 10+27.23, LT
6+79.86, LT - 10+40.11, LT

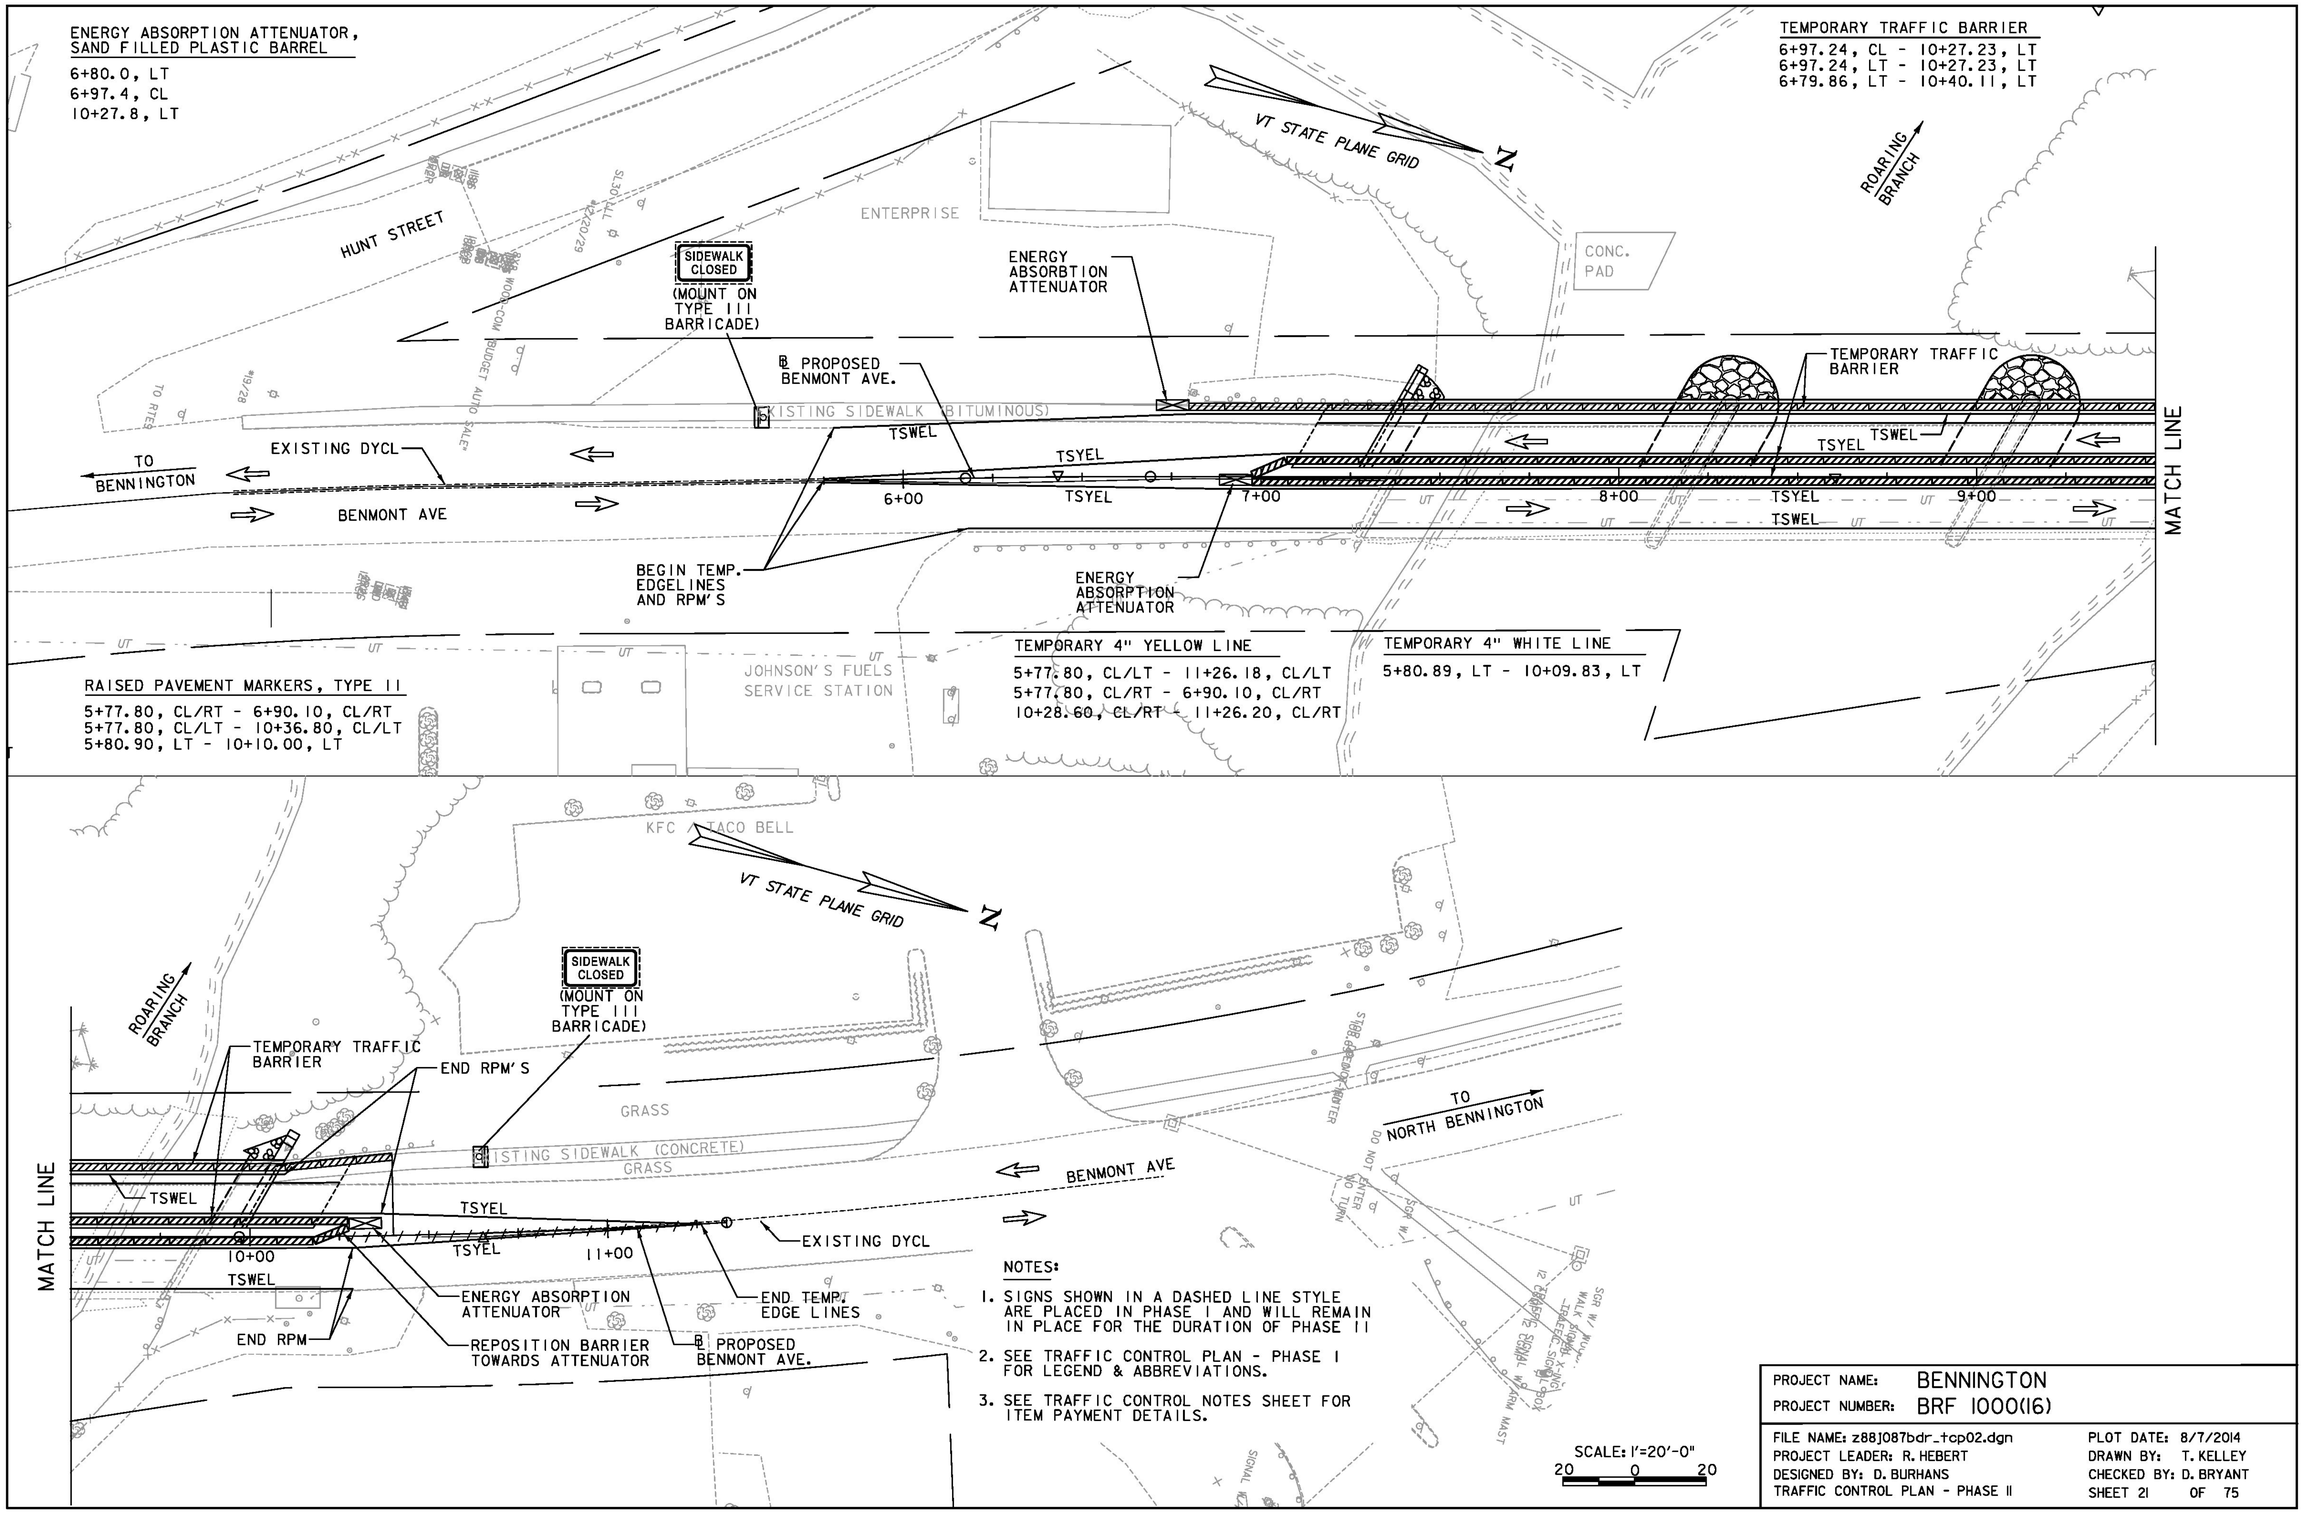

NOTES:

1. SIGNS SHOWN IN A DASHED LINE STYLE ARE PLACED IN PHASE I AND WILL REMAIN IN PLACE FOR THE DURATION OF PHASE II
2. SEE TRAFFIC CONTROL PLAN - PHASE I FOR LEGEND & ABBREVIATIONS.
3. SEE TRAFFIC CONTROL NOTES SHEET FOR ITEM PAYMENT DETAILS.

PROJECT NAME: BENNINGTON	
PROJECT NUMBER: BRF 1000(16)	
FILE NAME: z88J087bdr_tcp02.dgn	PLOT DATE: 8/7/2014
PROJECT LEADER: R. HEBERT	DRAWN BY: T. KELLEY
DESIGNED BY: D. BURHANS	CHECKED BY: D. BRYANT
TRAFFIC CONTROL PLAN - PHASE II	SHEET 21 OF 75