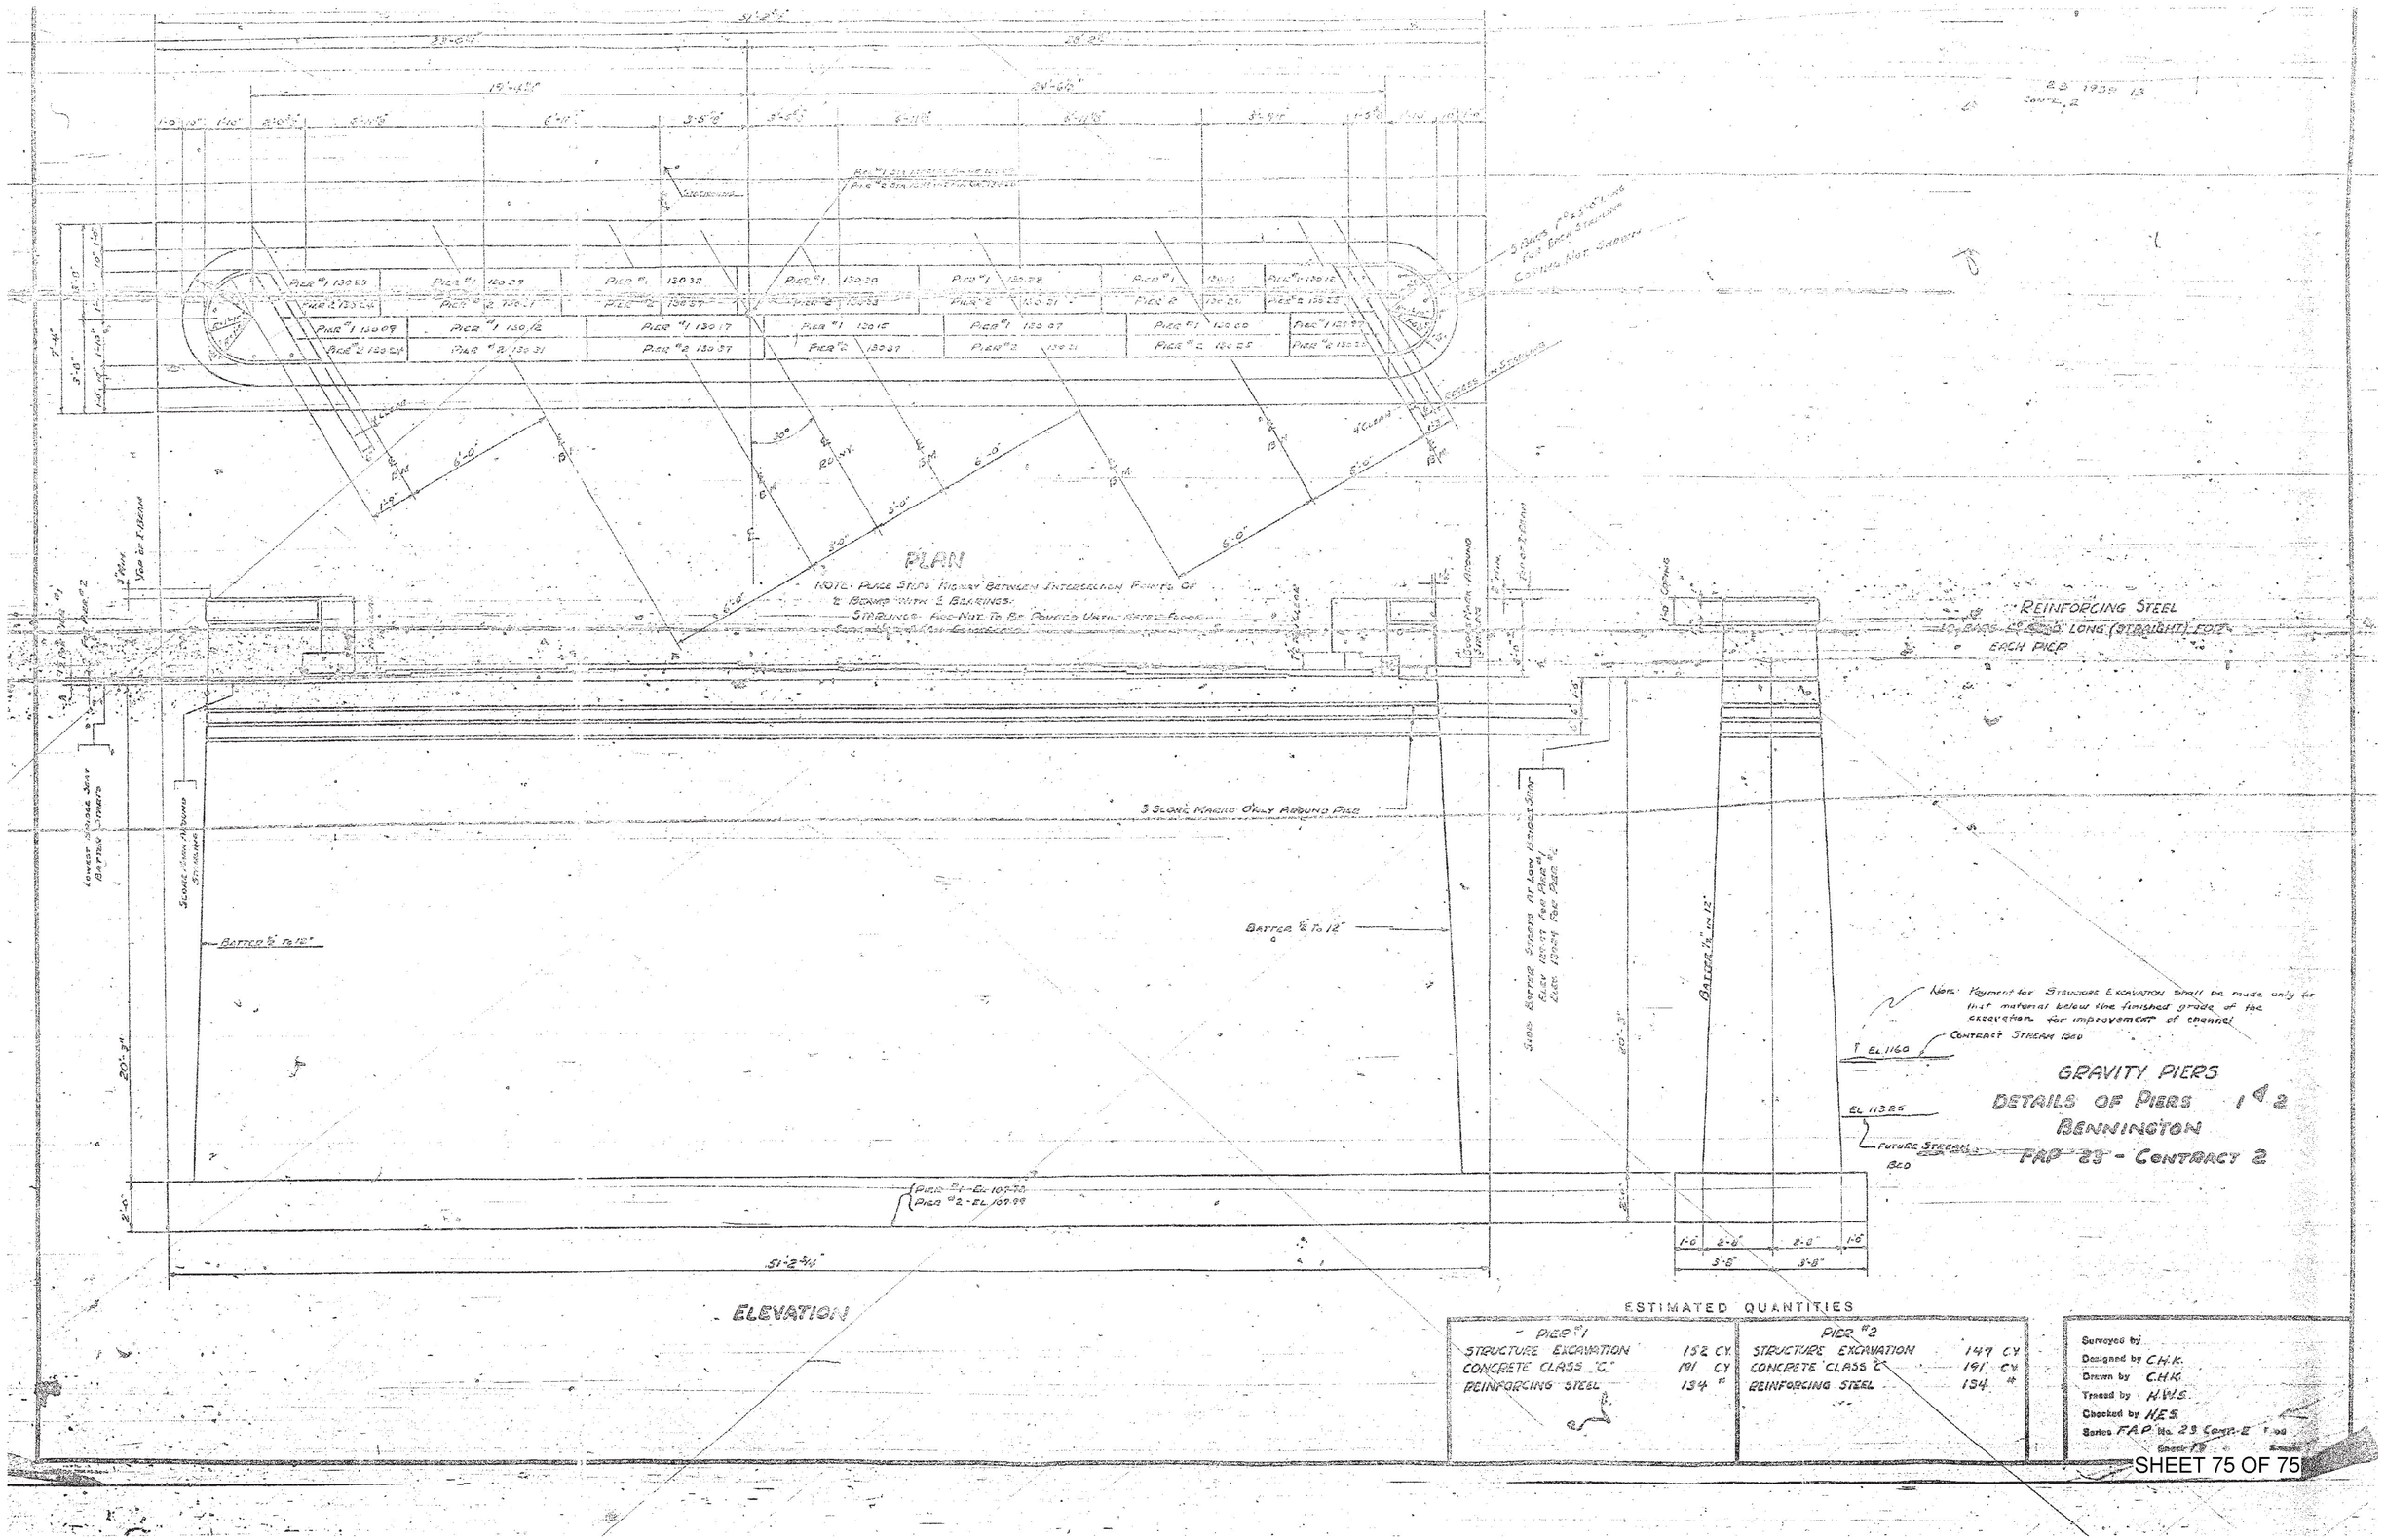
PLAN
NOTE: PLACE STIPS VIGNAY BETWEEN INTERSECTION POINTS OF ℄ BEARING WITH ℄ BEARINGS.
STIRRUPS - ARE NOT TO BE POINTED UNTIL NOTED BELOW
REINFORCING STEEL
EACH PIER
ELEVATION
GRAVITY PIERS
DETAILS OF PIERS 1 & 2
BENNINGTON
FAP 23 - CONTRACT 2
CONTRACT STREAM BED
FUTURE STREAM BED
EL 1160
EL 1132.5
ESTIMATED QUANTITIES
PIER #1
STRUCTURE EXCAVATION 152 CY
CONCRETE CLASS "C" 191 CY
REINFORCING STEEL 134 #
PIER #2
STRUCTURE EXCAVATION 147 CY
CONCRETE CLASS "C" 191 CY
REINFORCING STEEL 134 #
Surveyed by
Designed by C.H.K.
Drawn by C.H.K.
Traced by H.W.S.
Checked by H.E.S.
Series F.A.P. No. 23 Contr. 2
SHEET 75 OF 75