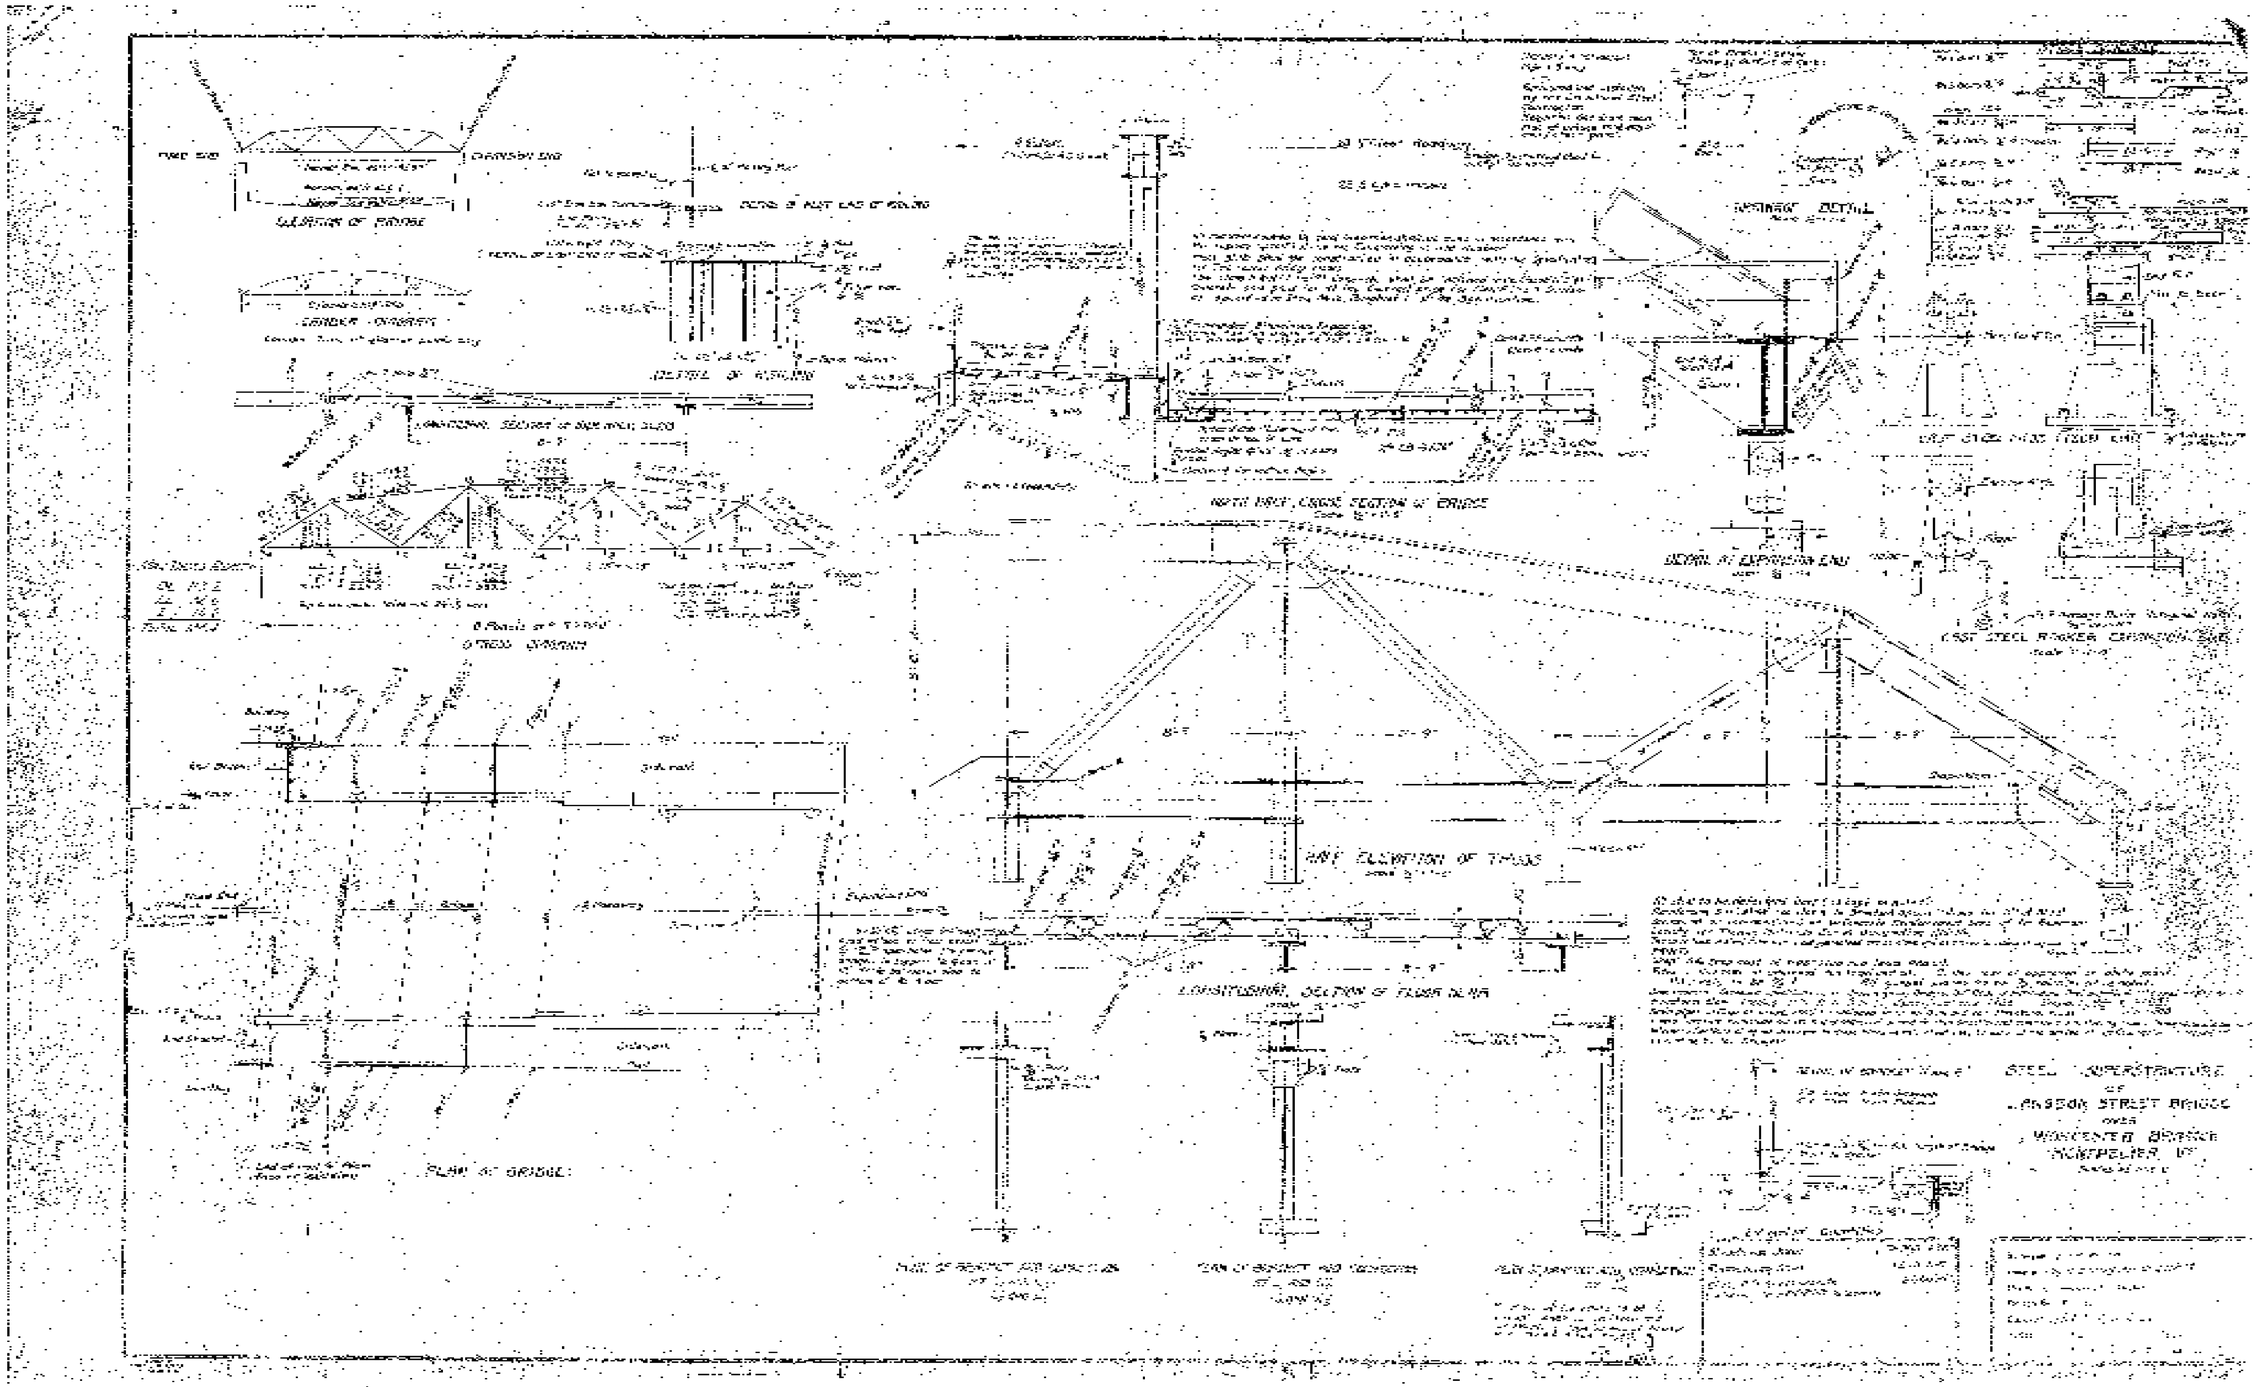

NTS

PROJECT:	PROJECT NO.:
MONTPELIER	BRM 6400 (25)

DESIGN FILE NAME: 88j100/structures/sj100ref.dgn
IPARM FILE NAME: sj100ref2.i — PLOT DATE: 27-DEC-2011
DESIGNED BY: R.S. YOUNG — DRAWN BY: M. FESSEL
SQUAD LEADER: C.P. WILLIAMS — CHECKED BY: R.S. YOUNG
REFERENCE SHEETS — SHEET: 40 OF 49