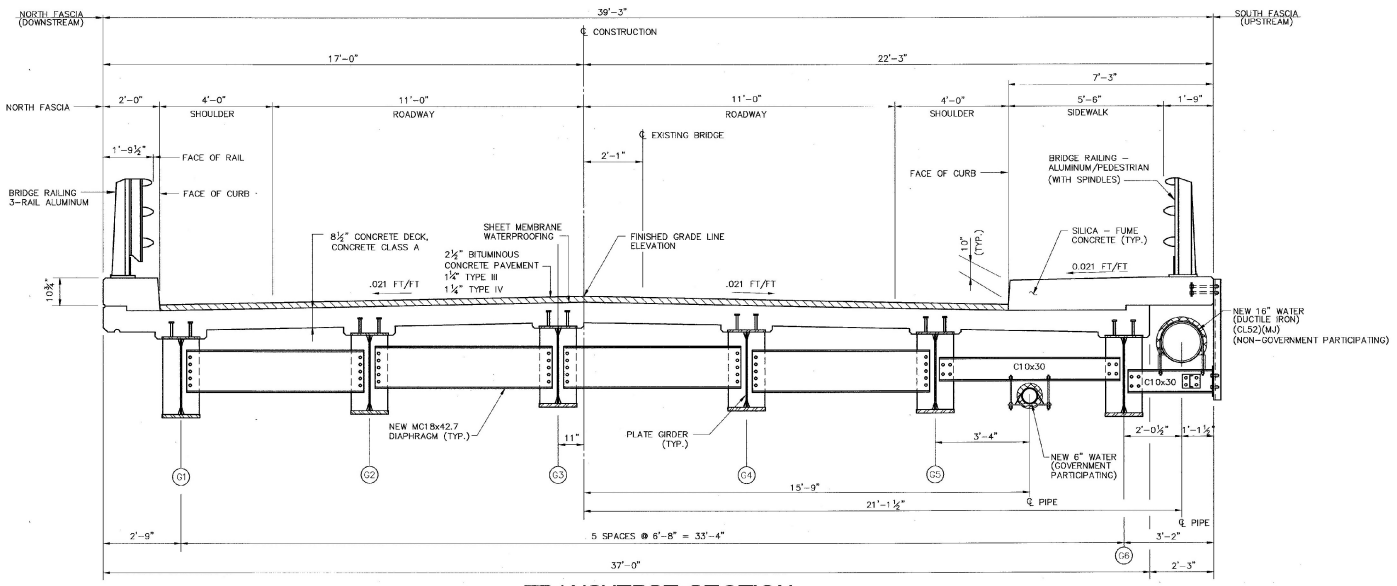

TRANSVERSE SECTION

SCALE: ½" = 1'-0"

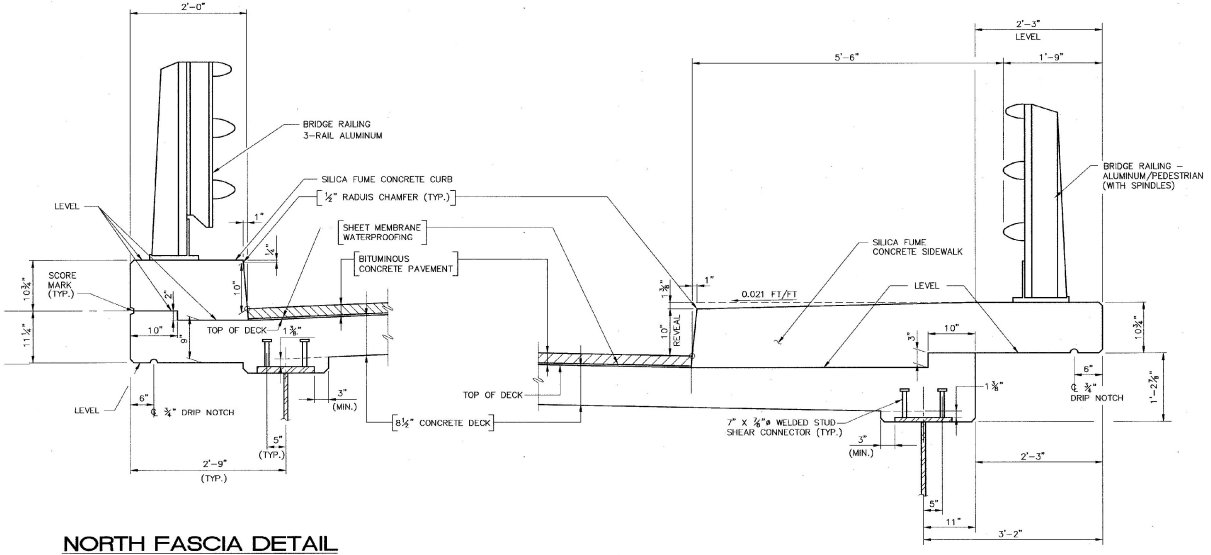

NORTH FASCIA DETAIL

SCALE: 1" = 1'-0"

SOUTH FASCIA DETAIL

SCALE: 1" = 1'-0"

NOTES

1. USE DUCTILE IRON WATER PIPES BENEATH THE BRIDGE.
2. SURROUND THE WATER PIPES WITH A 2" THICK PREFORMED PIPE INSULATION WITH AN ALUMINUM JACKET AND STAINLESS STEEL STRAPS.
3. FOR SCORE MARK DETAILS, SEE BRIDGE SHEET BR119.

STATE OF VERMONT
AGENCY OF TRANSPORTATION

CITY OF BARRE	BRIDGE NO. B-10
STREET NAME BLACKWELL STREET	LOG STA. / SURV. STA.
BLACKWELL STREET OVER STEVENS BRANCH	
TRANSVERSE SECTION	
DESIGNED BY V. DeAngelo	DRAWN BY S. Belanger
CHECKED BY J. Patusky 12/98	BRIDGE DESIGN SUPERVISOR J. Patusky DATE 12/98
PROJECT BARRE CITY	PROJECT NO. BRM 6000(13)
BA&C DRAWING NO. 92038802/24	DATE 12/98
BRIDGE SHEET NO. BR105	SHEET 18 OF 46

BETTIGOLE ANDREWS & CLARK, INC.
Consulting Engineers

V:\92038802\DWG\92038802.DWG Fri Feb 20 13:14:34 1998 Computer # 20