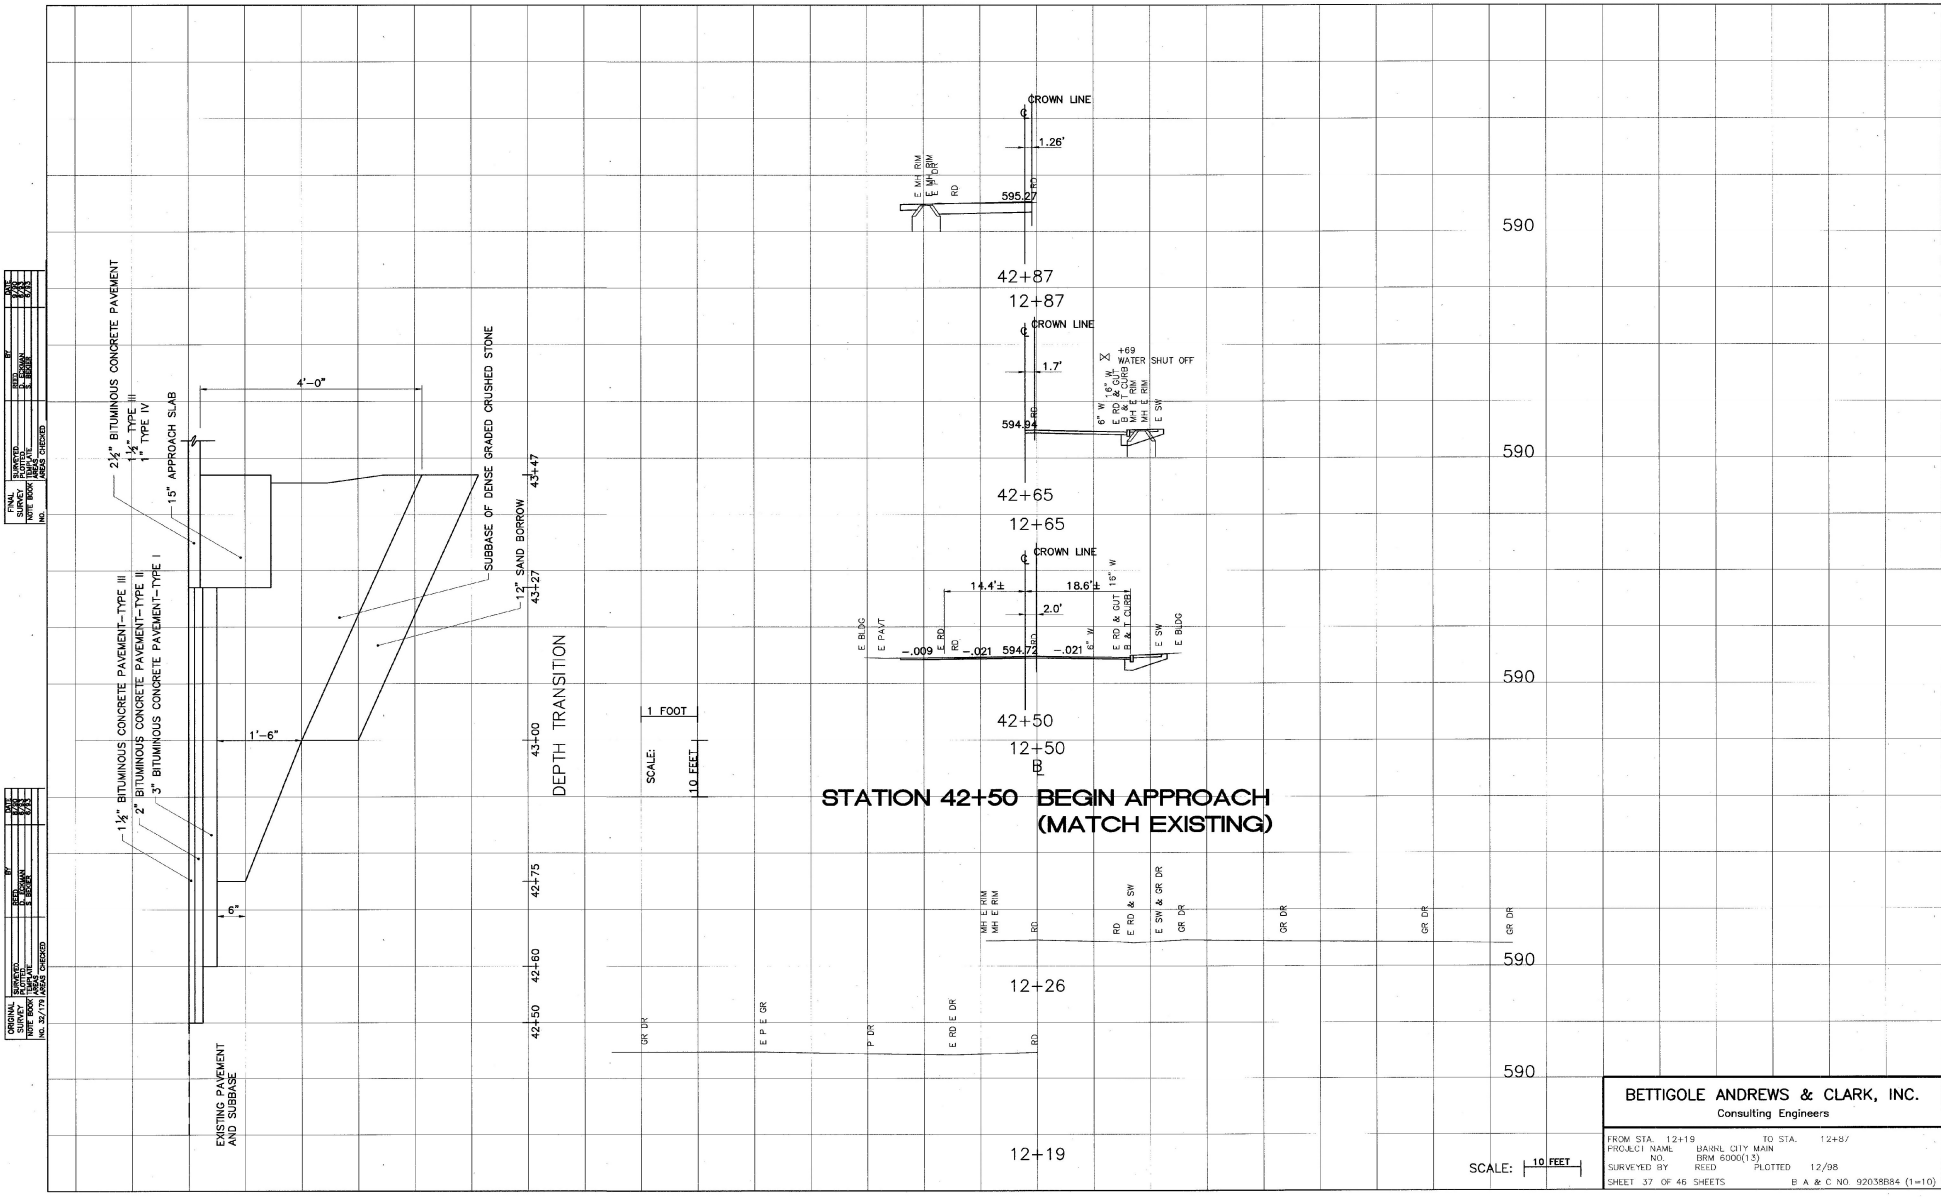

BETTIGOLE ANDREWS & CLARK, INC.
Consulting Engineers

FROM STA. 12+19 TO STA. 12+87
PROJECT NAME BARNL CITY MAIN
NO. BRM 6000(13)
SURVEYED BY REED PLOTTED 12/98
SHEET 37 OF 46 SHEETS B A & C NO. 92038B84 (1=10)

W:\92038B3\DWGS\92038B4.DWG Fri Feb 26 14:25:09 1999 Computer # 20