STATION 44+80 END PROJECT
BRM 6000 (13) (MATCH EXISTING)

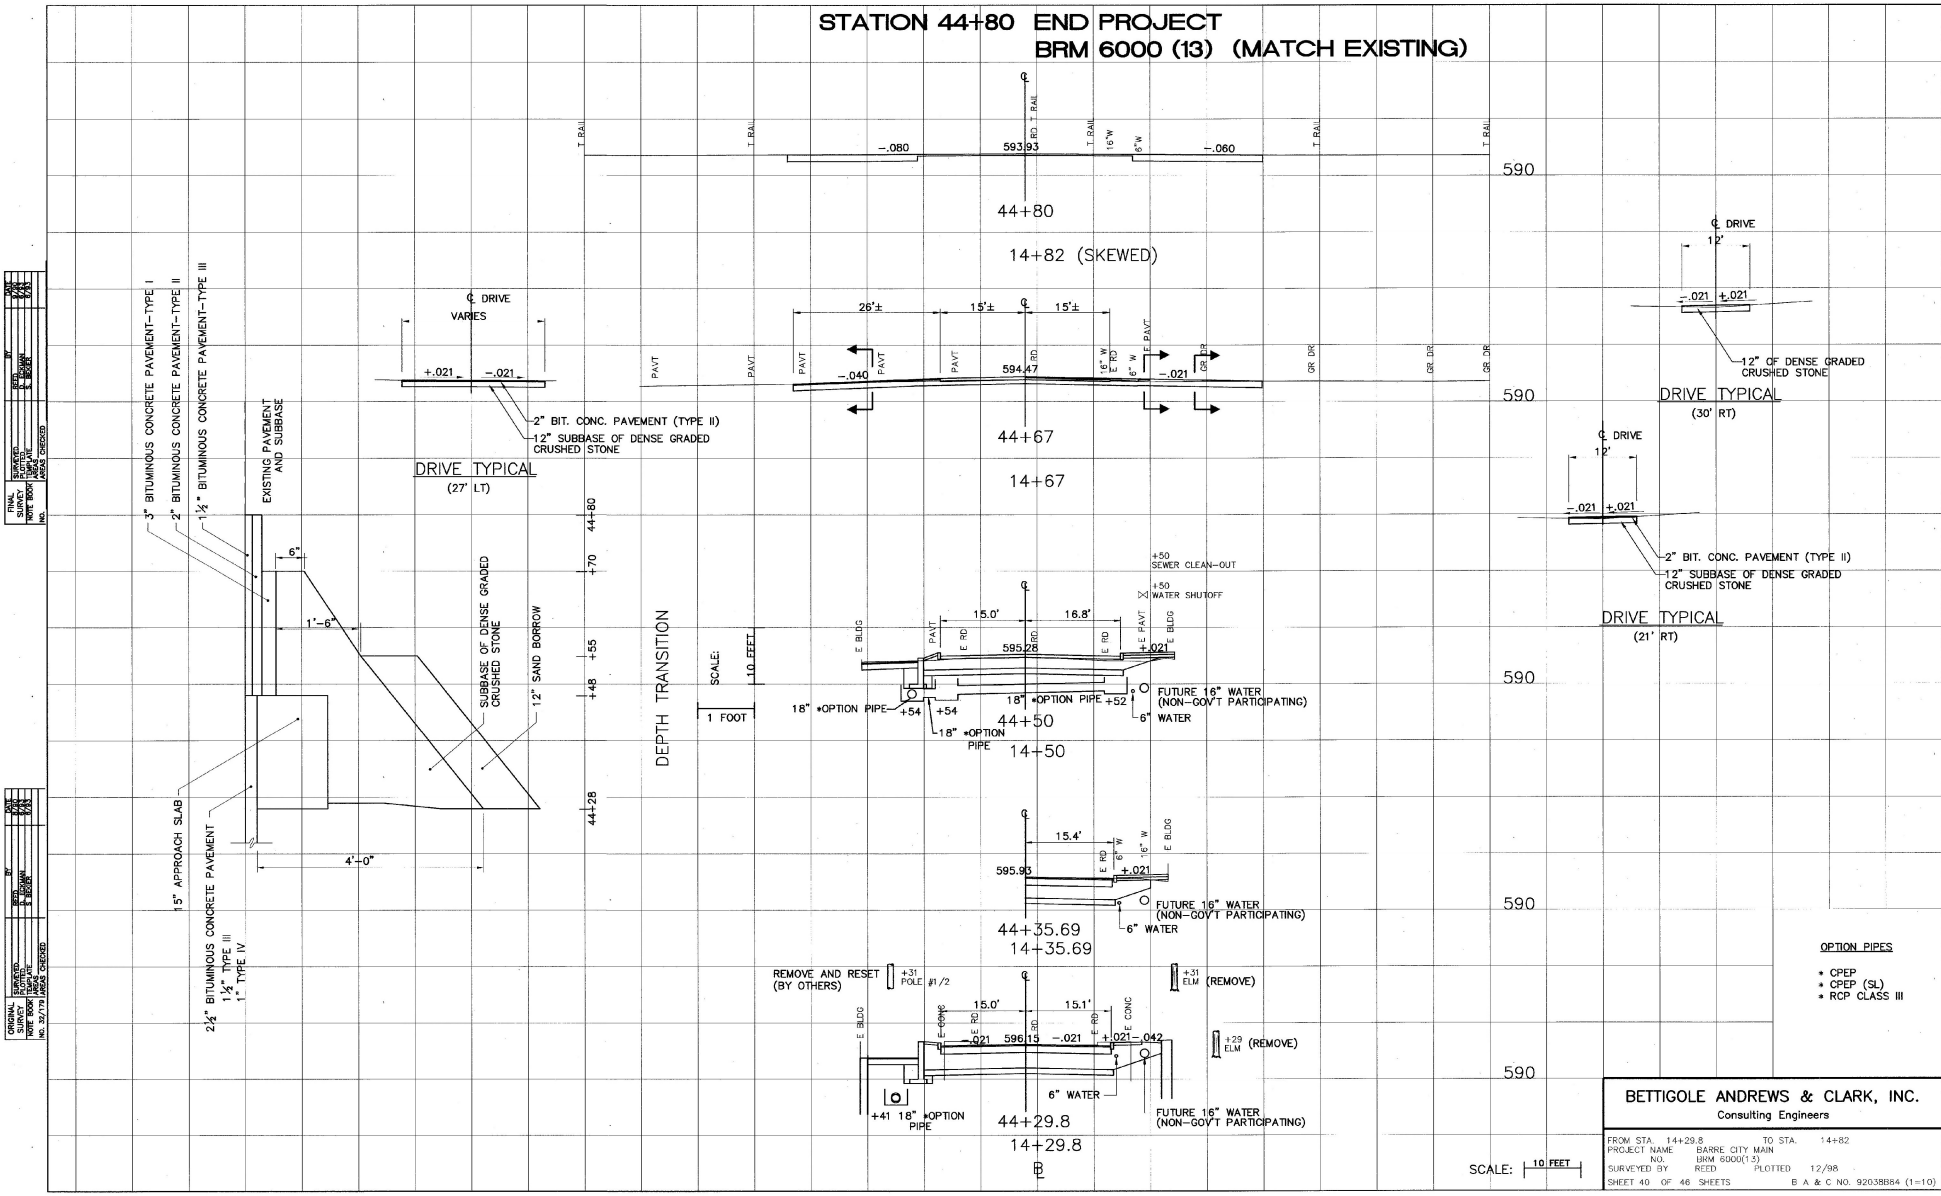

OPTION PIPES

* CPEP
* CPEP (SL)
* RCP CLASS III

FINAL SURVEY	BY	DATE
NOTE BOOK	REED	7/7/98
TRAPLATE	COLMAN	7/7/98
AREAS CHECKED	E. BECKER	7/7/98
NO.		

ORIGINAL SURVEY	BY	DATE
NOTE BOOK	REED	7/7/98
TRAPLATE	COLMAN	7/7/98
AREAS CHECKED	E. BECKER	7/7/98
NO. 32/179		

BETTIGOLE ANDREWS & CLARK, INC.
Consulting Engineers

FROM STA. 14+29.8 TO STA. 14+82
PROJECT NAME BARRE CITY MAIN
NO. BRM 6000(13)
SURVEYED BY REED PLOTTED 12/98
SHEET 40 OF 46 SHEETS B A & C NO. 92038B84 (1=10)

V:\92038B3\DWGS\92038B84.DWG Fri Feb 26 14:28:34 1999 Computer # 20