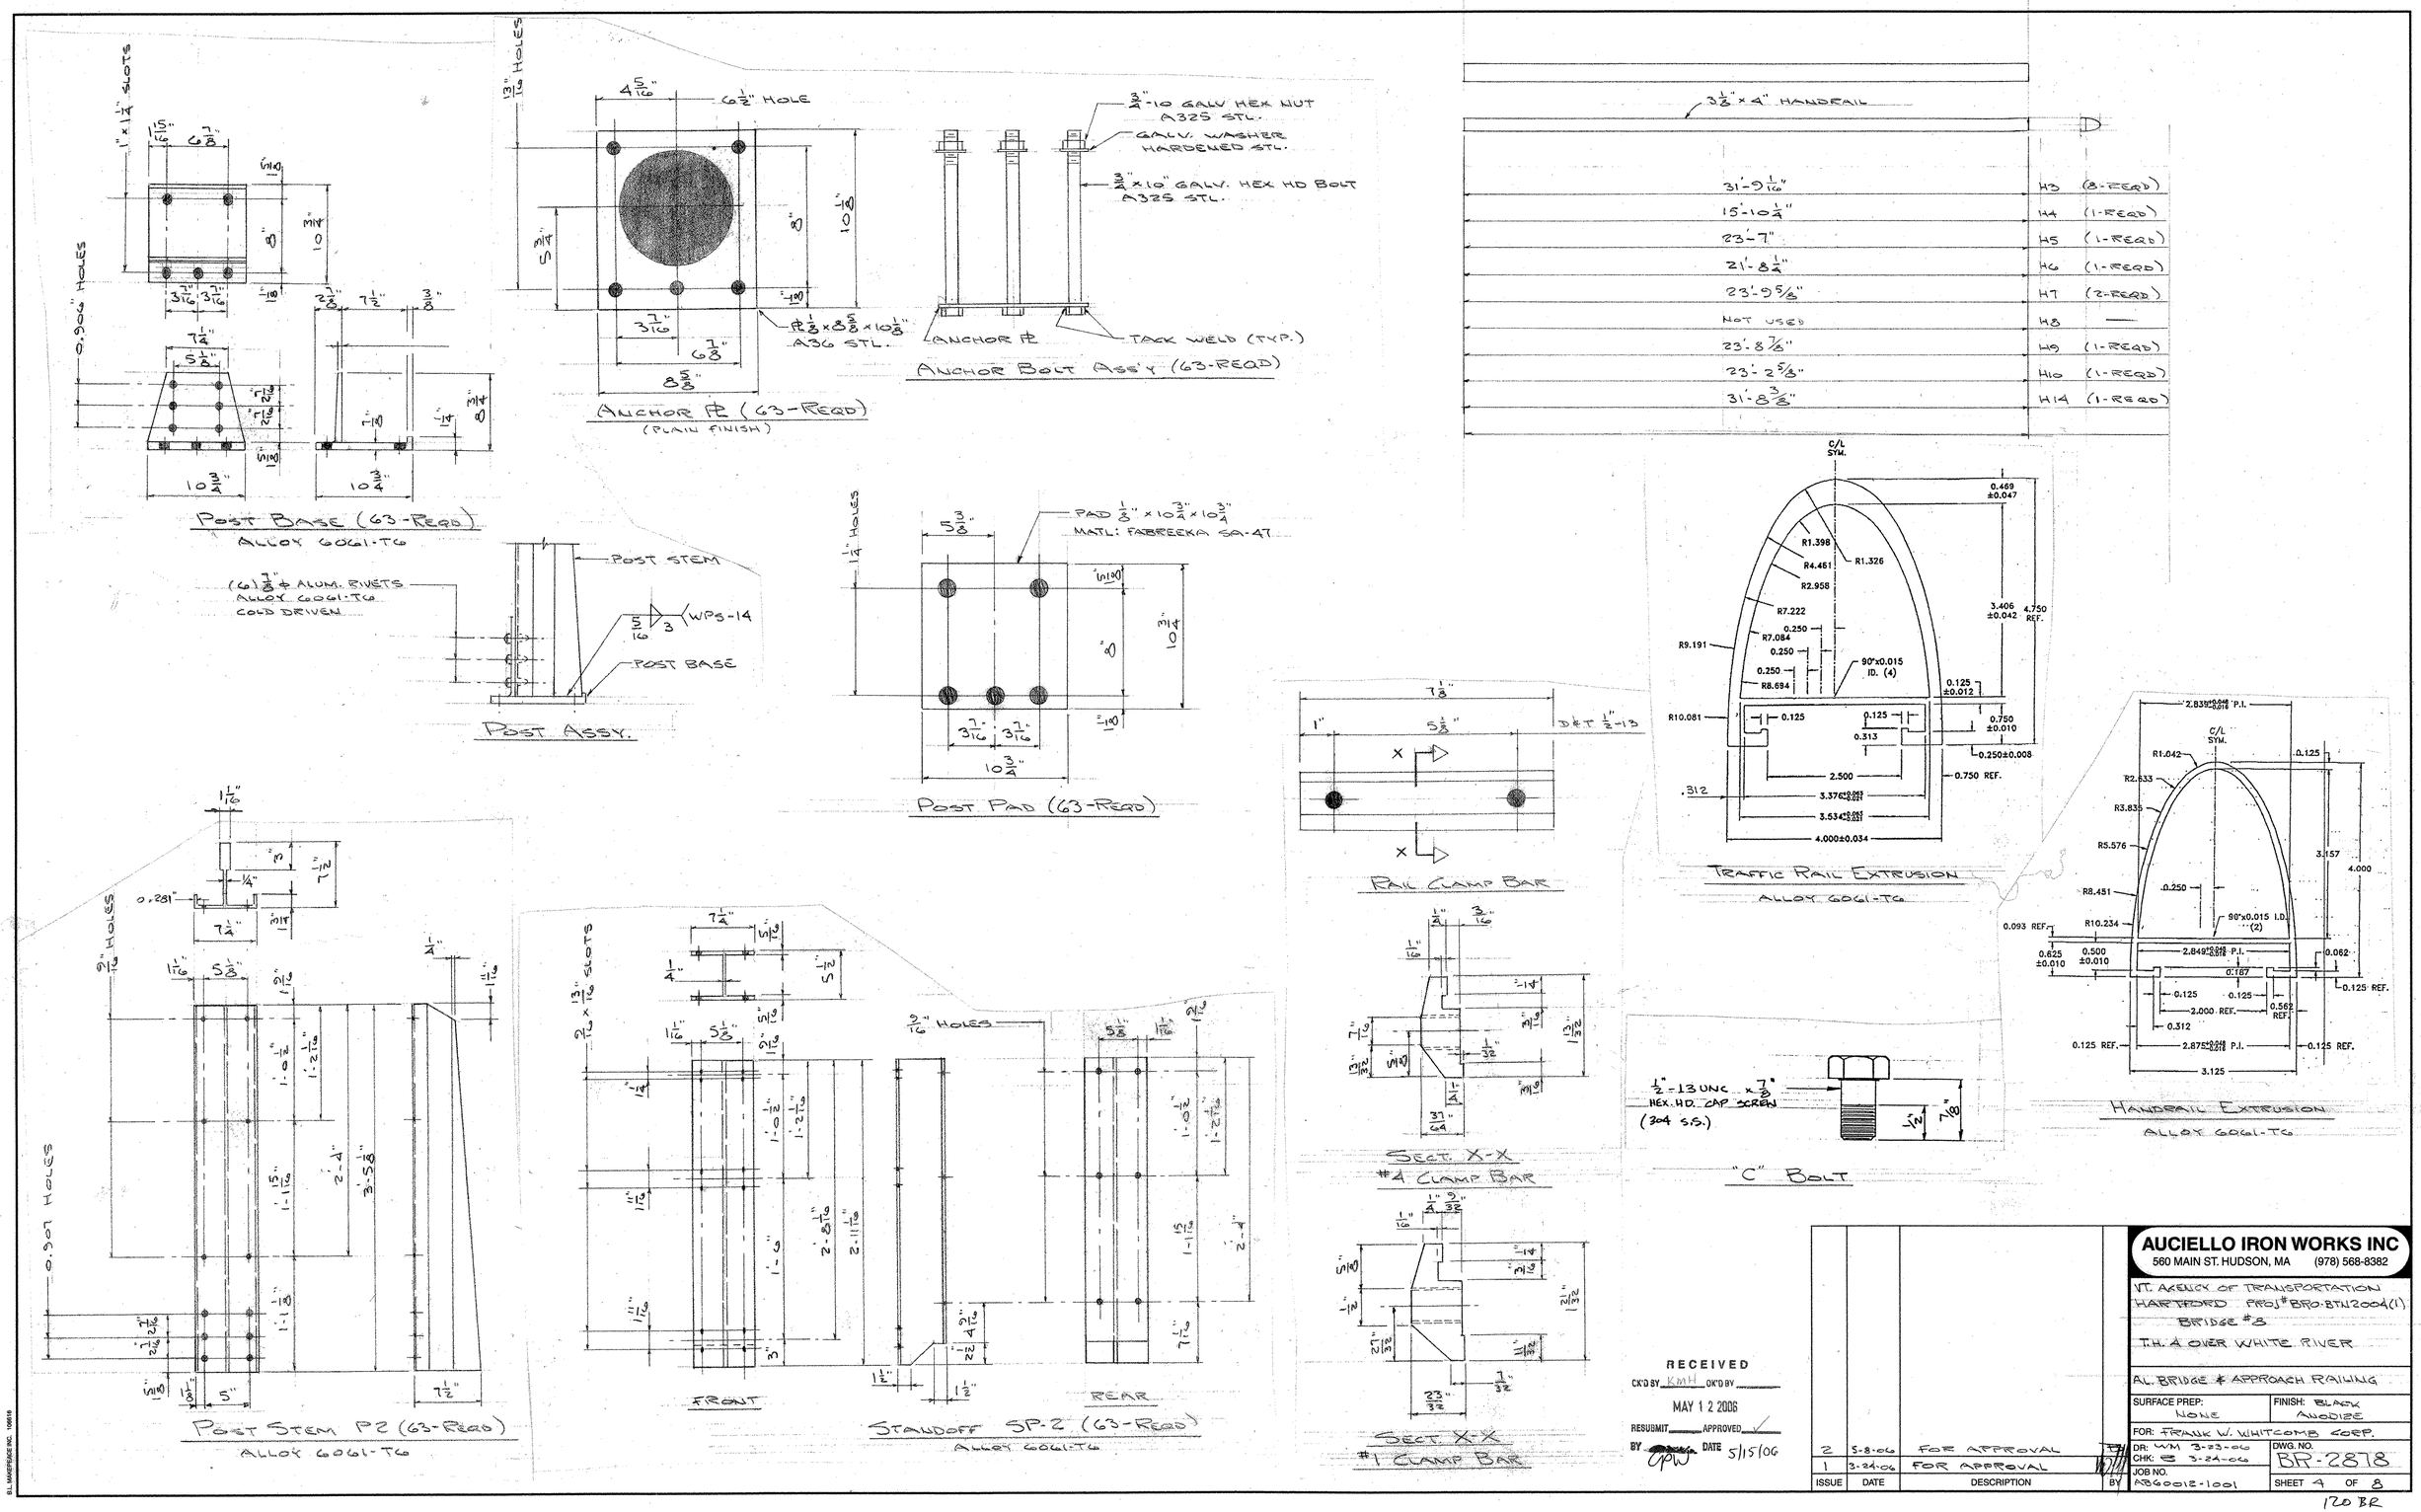

RECEIVED
CK'D BY KMH OK'D BY
MAY 1 2 2006
RESUBMIT ____ APPROVED ✓
BY GPW DATE 5/15/06

ISSUE	DATE	DESCRIPTION	BY
2	5-8-06	FOR APPROVAL	
1	3-24-06	FOR APPROVAL	

AUCIELLO IRON WORKS INC
560 MAIN ST. HUDSON, MA (978) 568-8382

VT. AGENCY OF TRANSPORTATION
HARTFORD PROJ# BRO-BTN2004(1)
BRIDGE #8
T.H. 4 OVER WHITE RIVER

AL. BRIDGE & APPROACH RAILING

SURFACE PREP: NONE
FINISH: BLACK ANODIZE

FOR: FRANK W. WHITCOMB CORP.

DR: WM 3-23-06
CHK: 3-24-06
JOB NO. AB60012-1001
DWG. NO. BR-2878
SHEET 4 OF 8

120 BR

B.L. MAKEPEACE INC. 108818