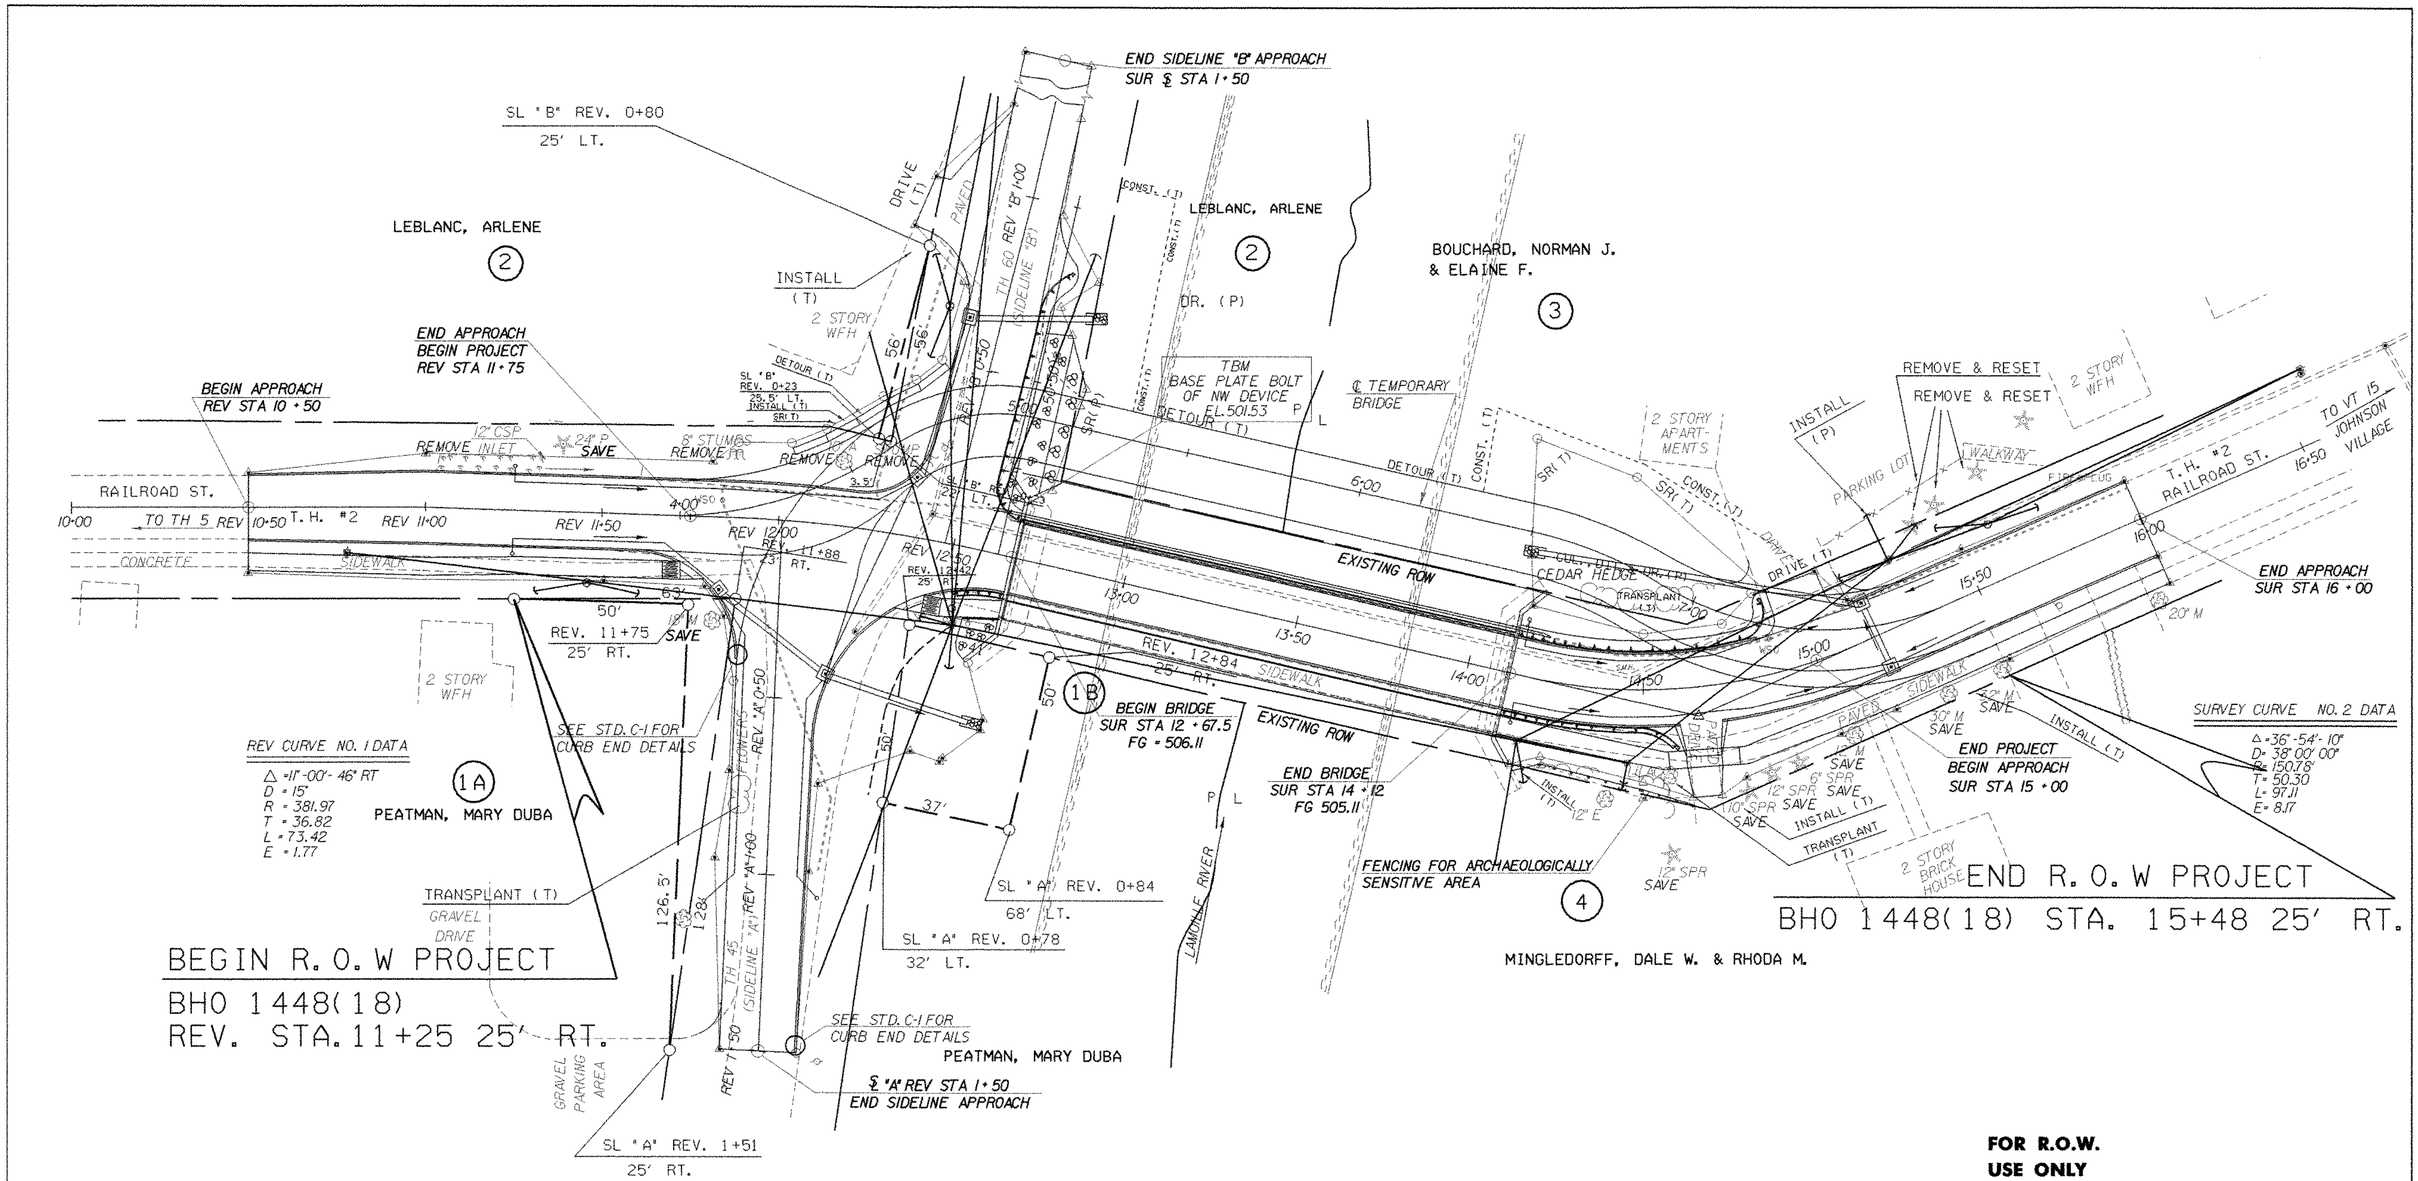

SCALE 1" = 20'-0

20 0 20

LINES SHOWN ON THIS PLAN AS EXISTING PROPERTY LINES (P/L) ARE BELIEVED TO BE ACCURATE, BUT SHOULD NOT BE RELIED UPON FOR PURPOSES UNRELATED TO THE TOWN OF JOHNSON'S ACQUISITION OF LAND AND RIGHTS FOR THIS PROJECT.

PLOTTED 02-SEP-2005

FOR R.O.W.
USE ONLY

STATE OF VERMONT
AGENCY OF TRANSPORTATION

Town Of JOHNSON	Bridge No. 6
Highway No. T.H. 2	Log Sta.
	Surv. Sta. 13+50

LAYOUT

R.R. ST. BRIDGE OVER THE LAMOILLE RIVER

Designed By C. MEUNIER	Drawn By S. MAGNAN
Checked By J. P. SPILAK Date 8/94	Bridge Design Supervisor G. S. ROGERS Date 8/94

JOHNSON
BHO 1448(18)

R.O.W. SHEET 6 OF 6 SHEETS SHEET 8 OF 73