Metric

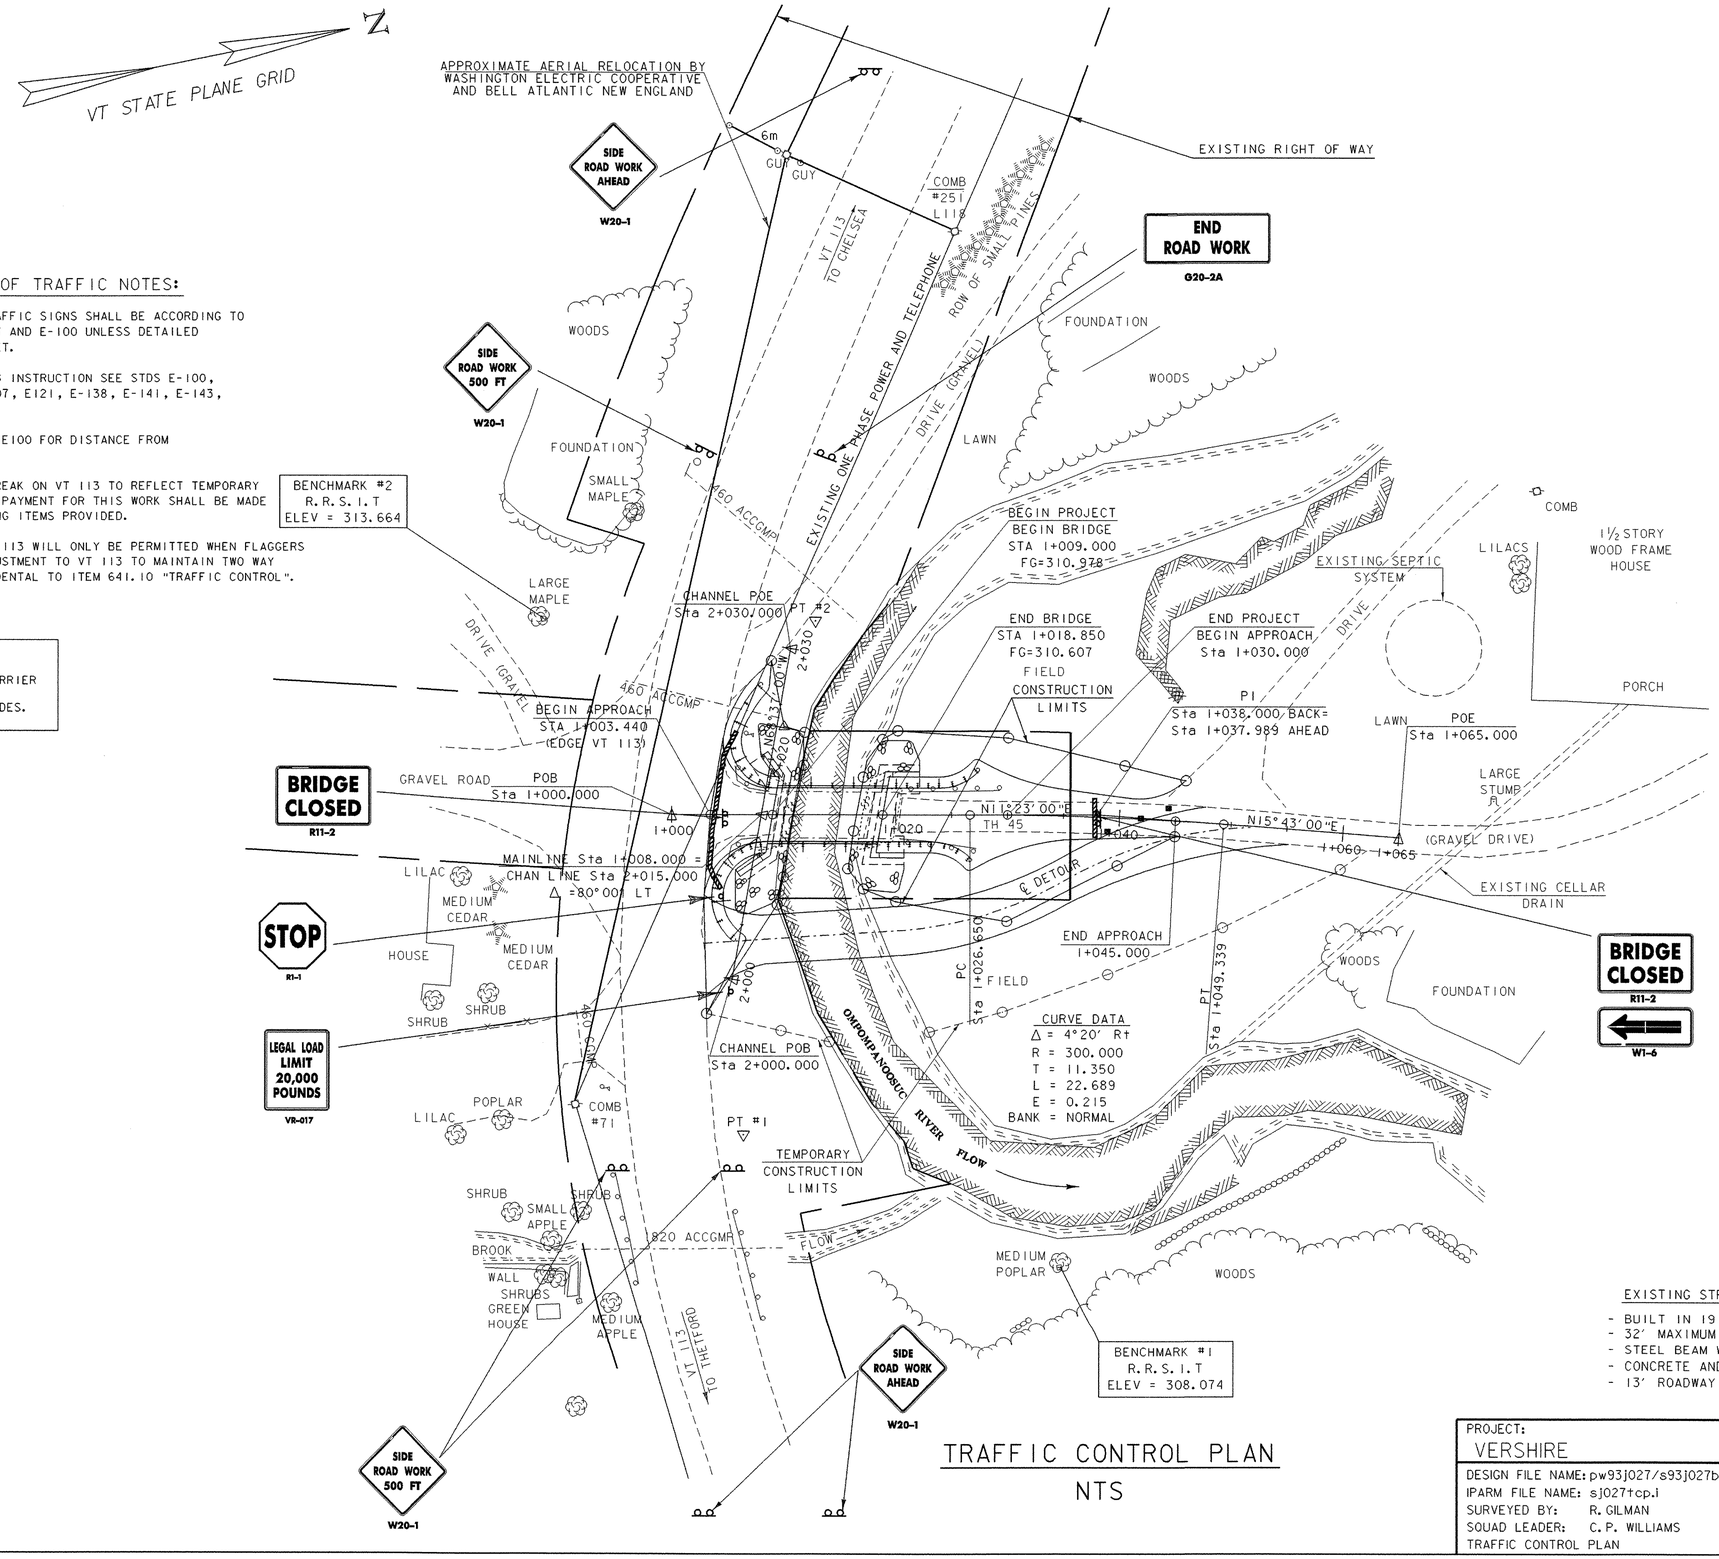

MAINTENANCE OF TRAFFIC NOTES:

1. TEMPORARY APPROACH TRAFFIC SIGNS SHALL BE ACCORDING TO VERMONT STANDARD E-107 AND E-100 UNLESS DETAILED OTHERWISE ON THIS SHEET.
2. FOR ADDITIONAL SIGNING INSTRUCTION SEE STDS E-100, E101, E102, E102A, E107, E121, E-138, E-141, E-143, E-160, AND E-164.
3. SPACING NOT SHOWN SEE E100 FOR DISTANCE FROM WORK ZONE.
4. RELOCATE CENTERLINE BREAK ON VT 113 TO REFLECT TEMPORARY RELOCATION OF TH 45. PAYMENT FOR THIS WORK SHALL BE MADE UNDER THE LINE STRIPING ITEMS PROVIDED.
5. ONE WAY TRAFFIC ON VT 113 WILL ONLY BE PERMITTED WHEN FLAGGERS ARE PRESENT. ANY ADJUSTMENT TO VT 113 TO MAINTAIN TWO WAY TRAFFIC SHALL BE INCIDENTAL TO ITEM 641.10 "TRAFFIC CONTROL".

LEGEND

- SIGN POSTS
- TEMP. TRAFFIC BARRIER
- TYPE III BARRICADES.

EXISTING STRUCTURE

- BUILT IN 1919
- 32' MAXIMUM SPAN
- STEEL BEAM WITH TIMBER DECK
- CONCRETE AND STONE ABUTMENTS
- 13' ROADWAY WIDTH

TRAFFIC CONTROL PLAN

NTS

DATUM

VERTICAL	NAVD 88
HORIZONTAL	NAD 83/92

PROJECT: VERSHIRE	PROJECT NO.: BRO 1444 (32)
DESIGN FILE NAME: pw93j027/s93j027bdr.dgn	
IPARM FILE NAME: sj027tcp.i	PLOT DATE: 24-FEB-2006
SURVEYED BY: R. GILMAN	SURVEY DATE: 11/94
SQUAD LEADER: C.P. WILLIAMS	DRAWN BY: J. WHITE
TRAFFIC CONTROL PLAN	SHEET: 9 OF 34