Metric

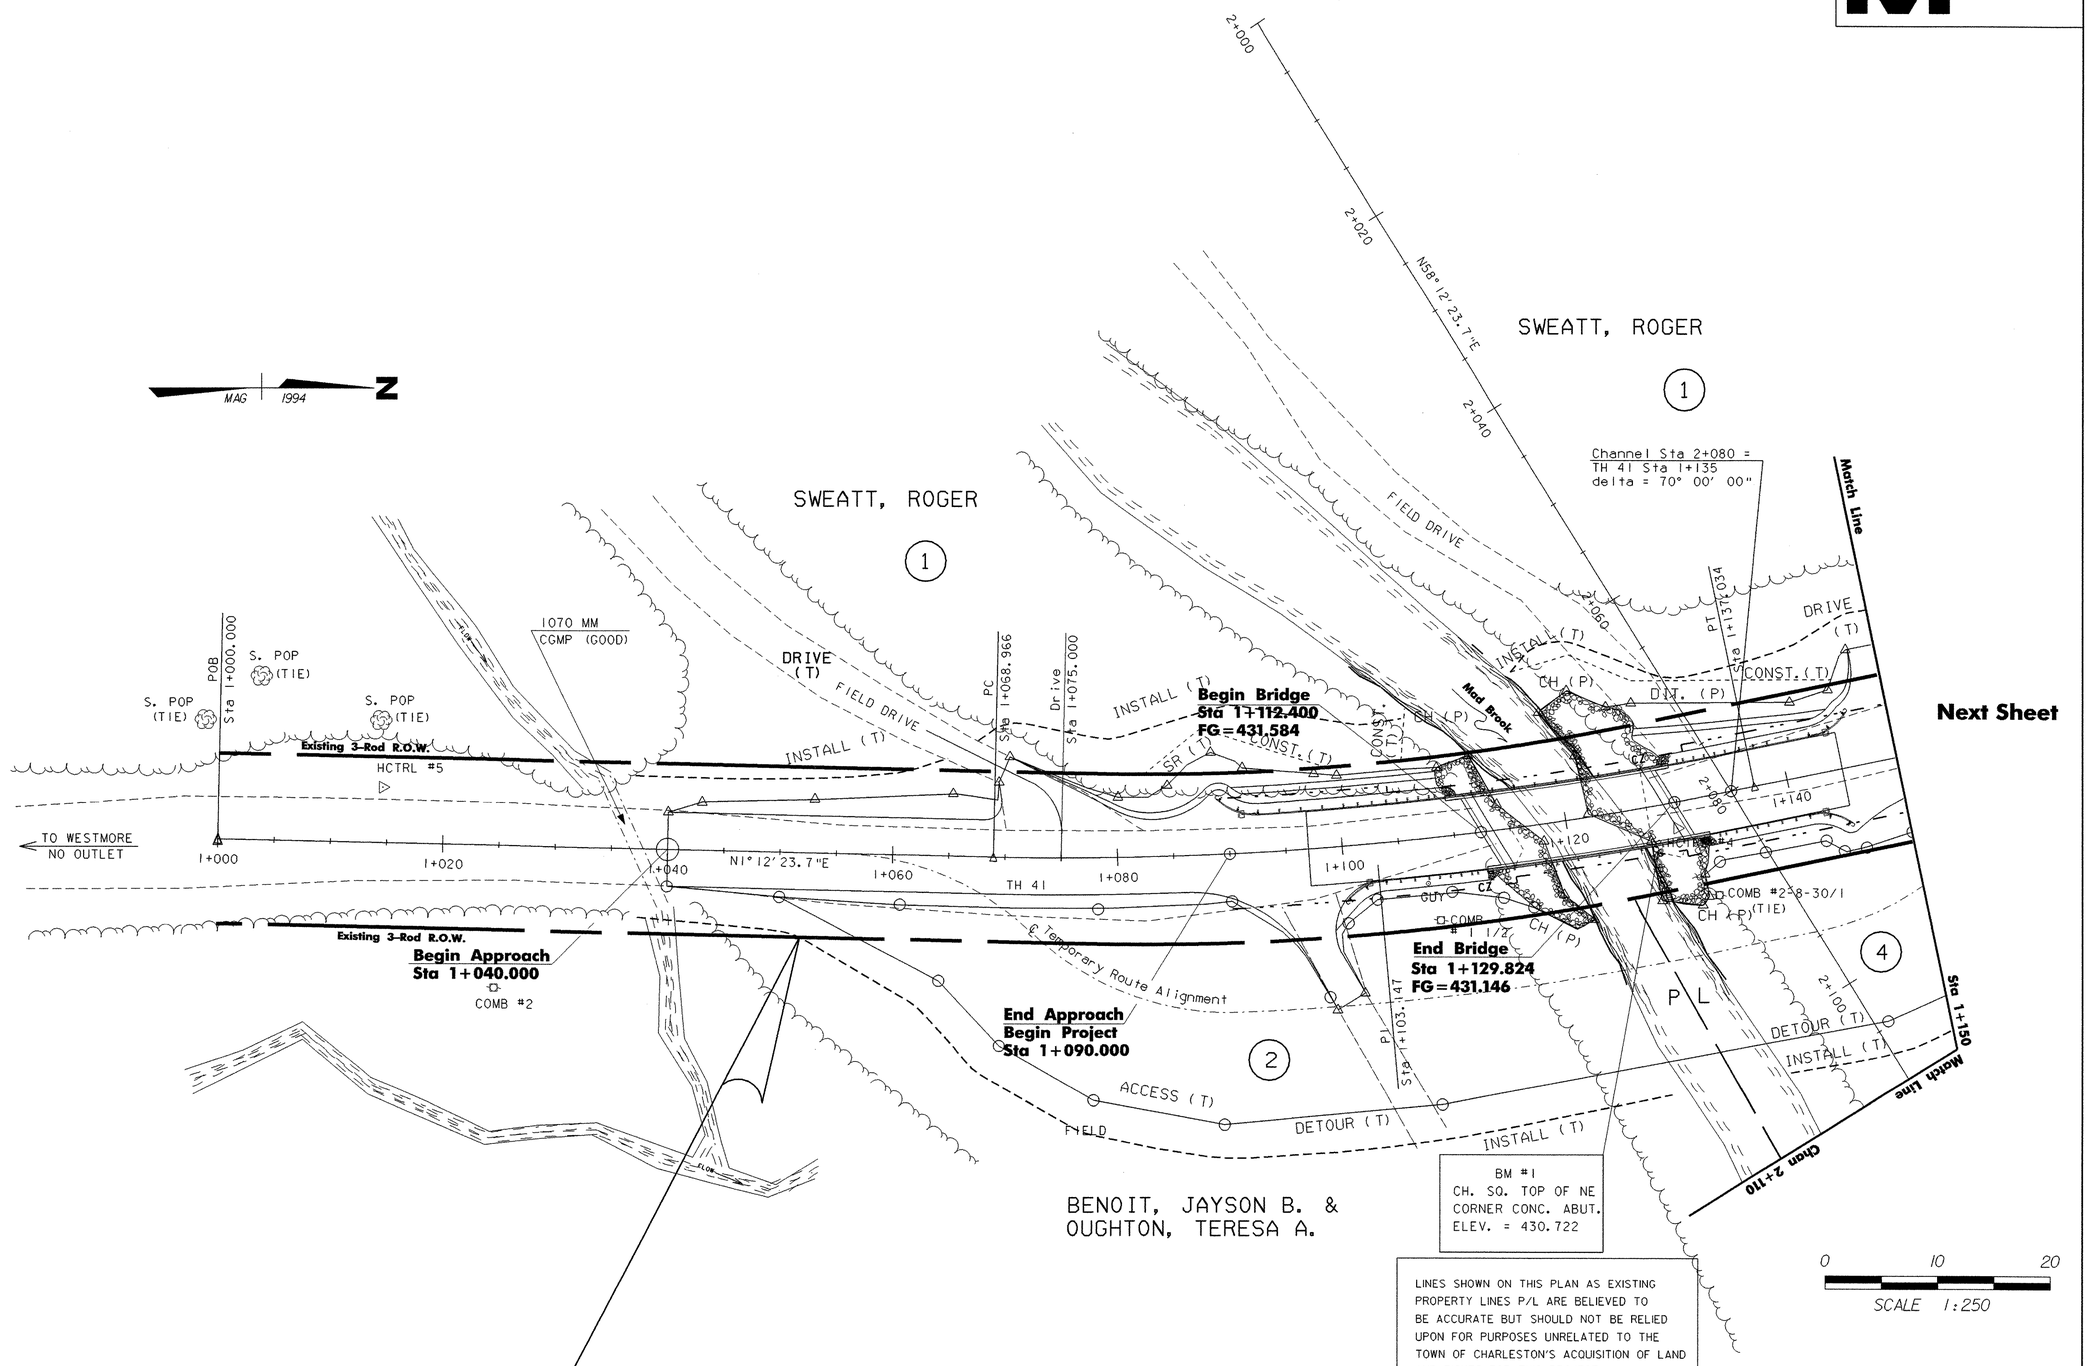


LINES SHOWN ON THIS PLAN AS EXISTING PROPERTY LINES P/L ARE BELIEVED TO BE ACCURATE BUT SHOULD NOT BE RELIED UPON FOR PURPOSES UNRELATED TO THE TOWN OF CHARLESTON'S ACQUISITION OF LAND AND RIGHTS FOR THIS PROJECT.

**R.O.W. LAYOUT SHEET 1**

BEGIN R.O.W. PROJECT
BRO 1449(22) STA. 1+051.6
7.5M (24.75') RT.

FOR EROSION CONTROL DETAIL, SEE R.O.W. SHEET 6 OF 9

**DATUM**

| | |
|---|---|
| VERTICAL | NAD83 |
| HORIZONTAL | N/A |

| | |
|---|---|
| PROJECT: **Charleston** | PROJECT NO.: **BRO 1449 (22)** |
| DESIGN FILE NAME: /str3/93J051/sJ051bdr.dgn | |
| IPARM FILE NAME: sJ051lsl.i | PLOT DATE: 13-APR-2006 |
| SURVEYED BY: L.Orvis | SURVEY DATE: 1-94 |
| SQUAD LEADER: M. Evans-Mongeon | DRAWN BY: G.Colgrove |
| DESIGNED BY: G. Colgrove | SHEET: 7 OF 50 |