



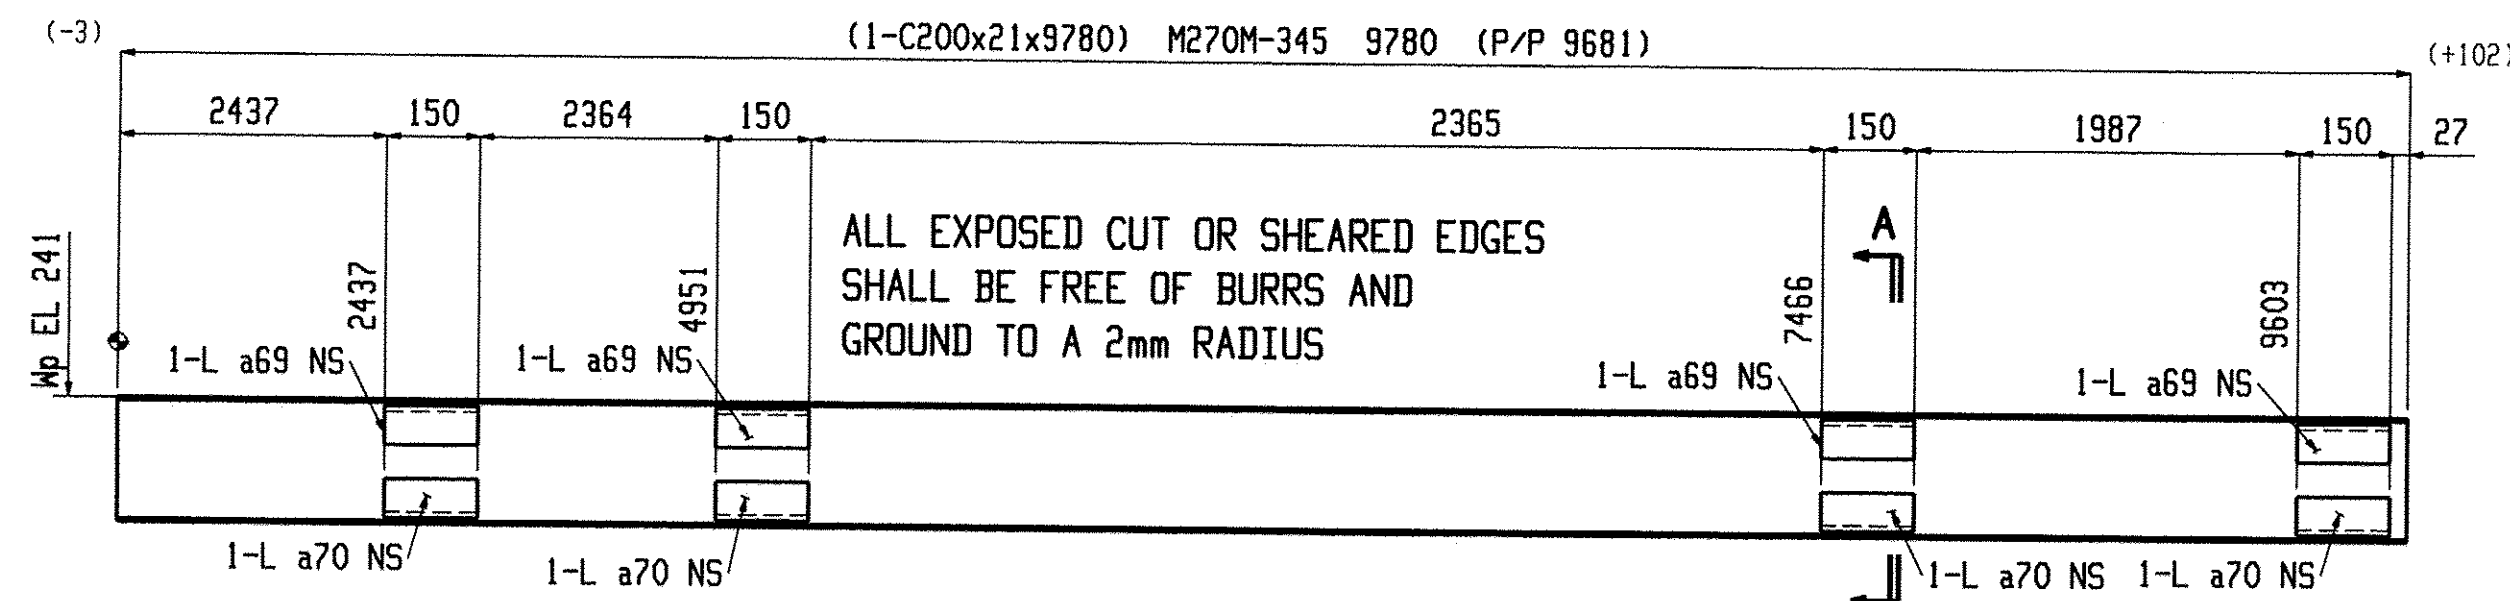


ONE BEAM R6

W 203x7.5
F 59.5x10
K 24x18

SHOP NOTE:
TOE DIRECTION NEAR SIDE

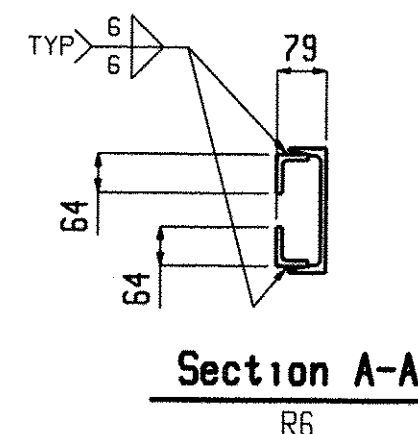


Section A-A
R6

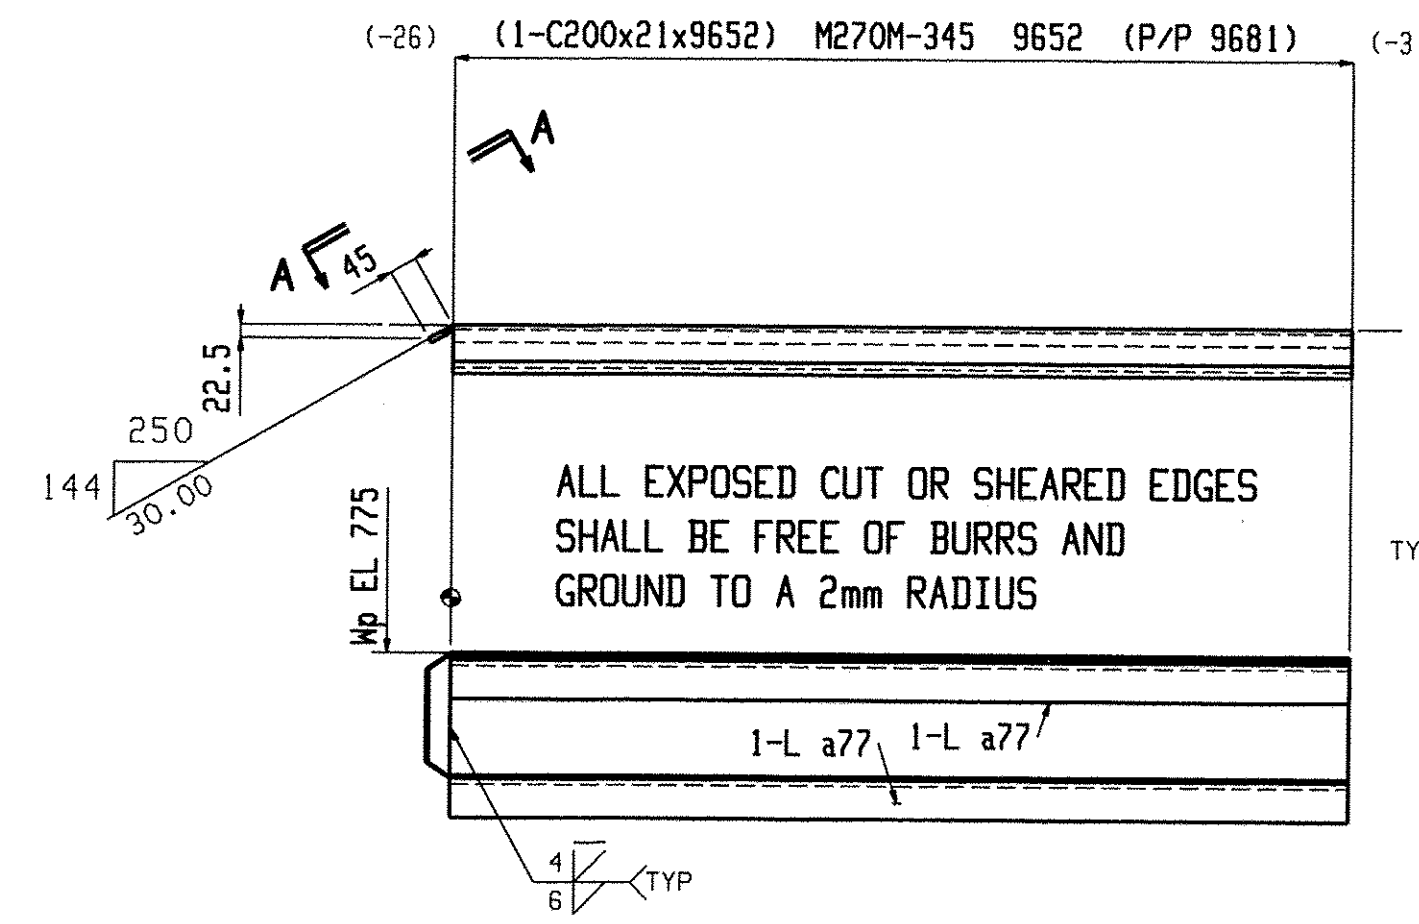


ONE BEAM R7

W 203x7.5
F 59.5x10
K 24x18

SHOP NOTE:
TOE DIRECTION NEAR SIDE

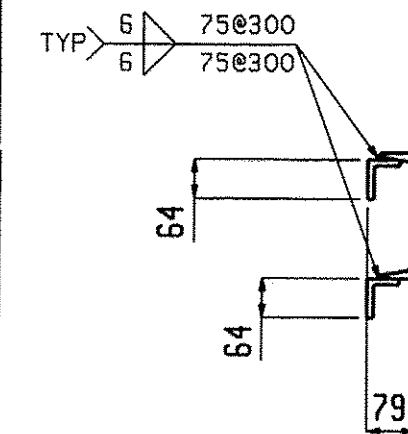



Section A-A
R7

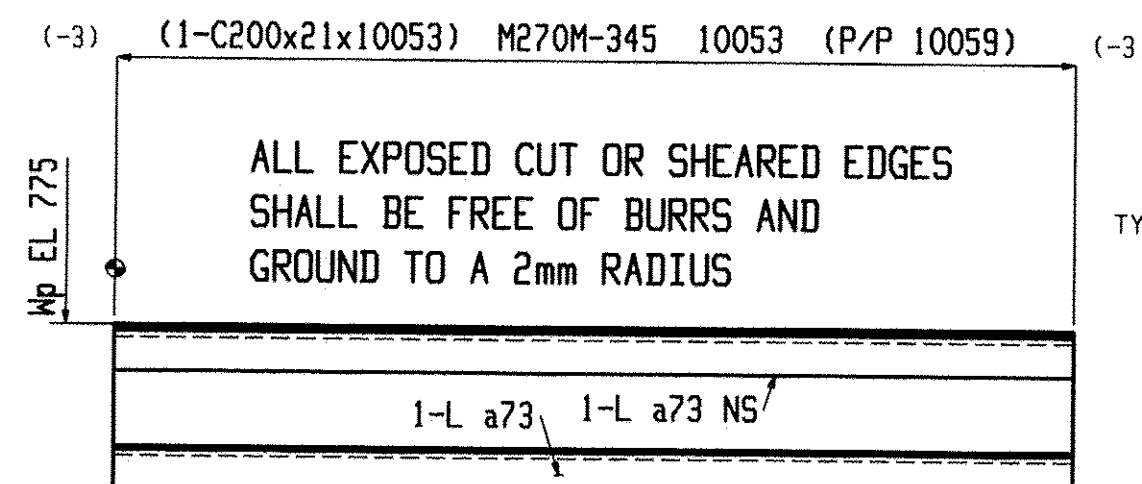

2 BEAMS R8

W 203x7.5
F 59.5x10
K 24x18



SHOP NOTE:
TOE DIRECTION NEAR SIDE

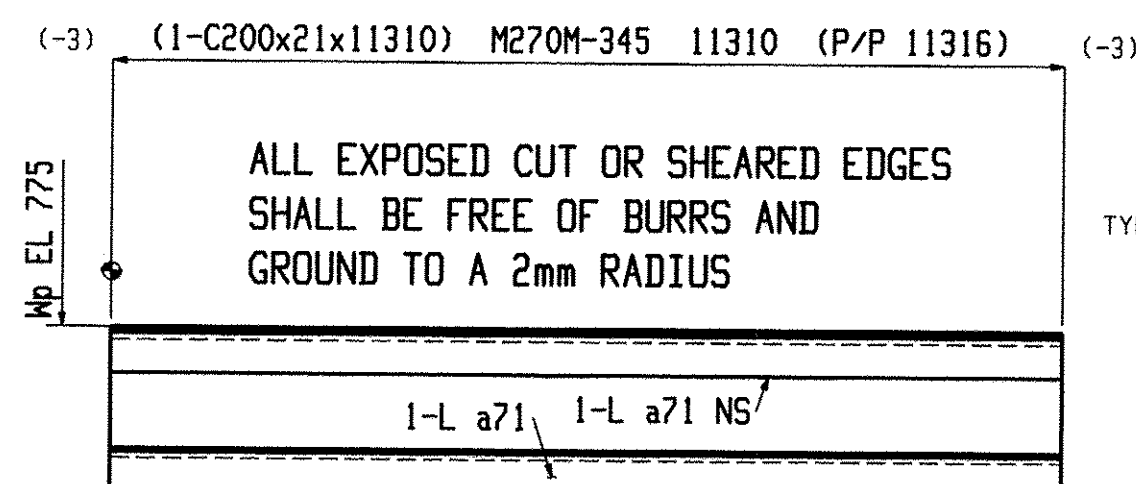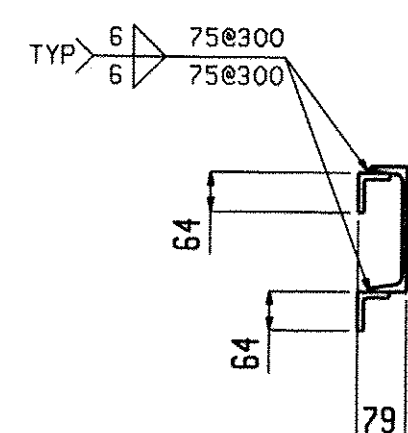

ONE BEAM R9

W 203x7.5
F 59.5x10
K 24x18


SHOP NOTE:
TOE DIRECTION NEAR SIDE

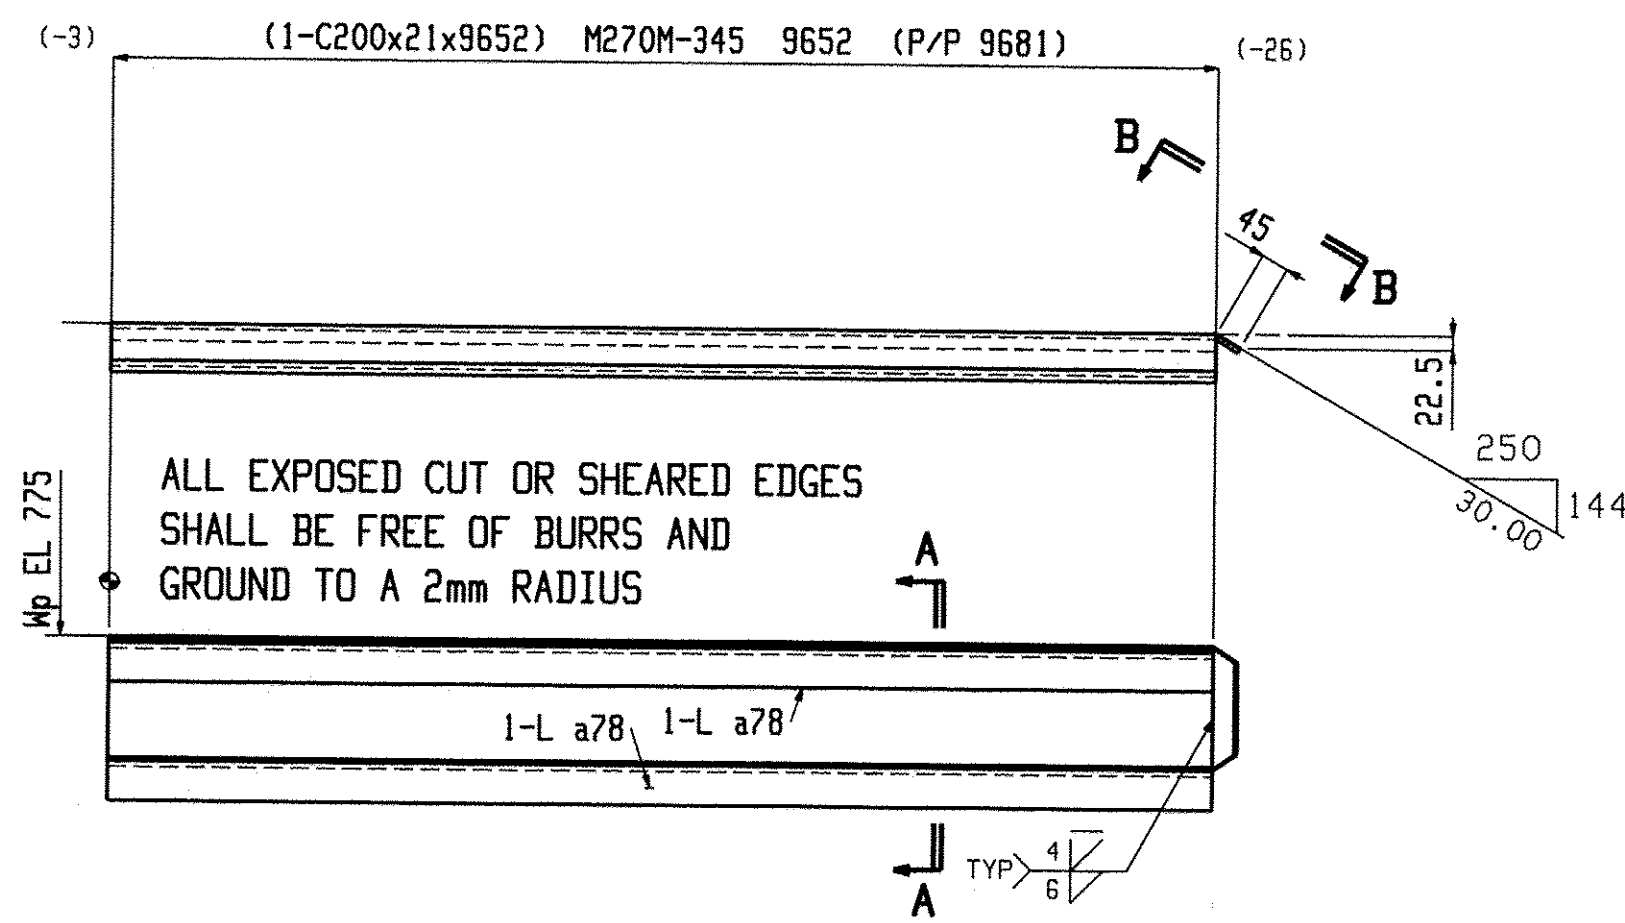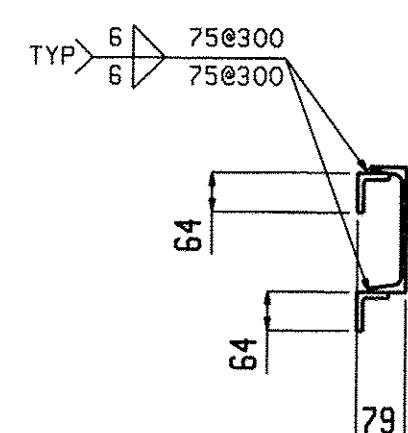


ONE BEAM R11

W 203x7.5
F 59.5x10
K 24x18


SHOP NOTE:
TOE DIRECTION NEAR SIDE

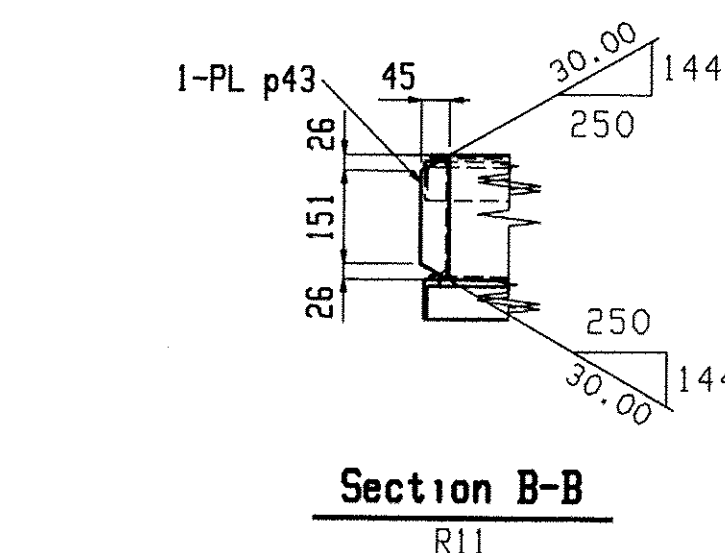

Section B-B
R11

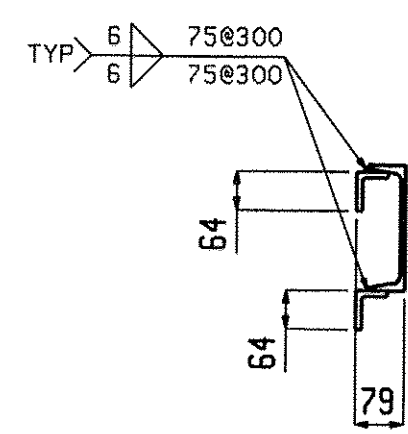


Section A-A
R11

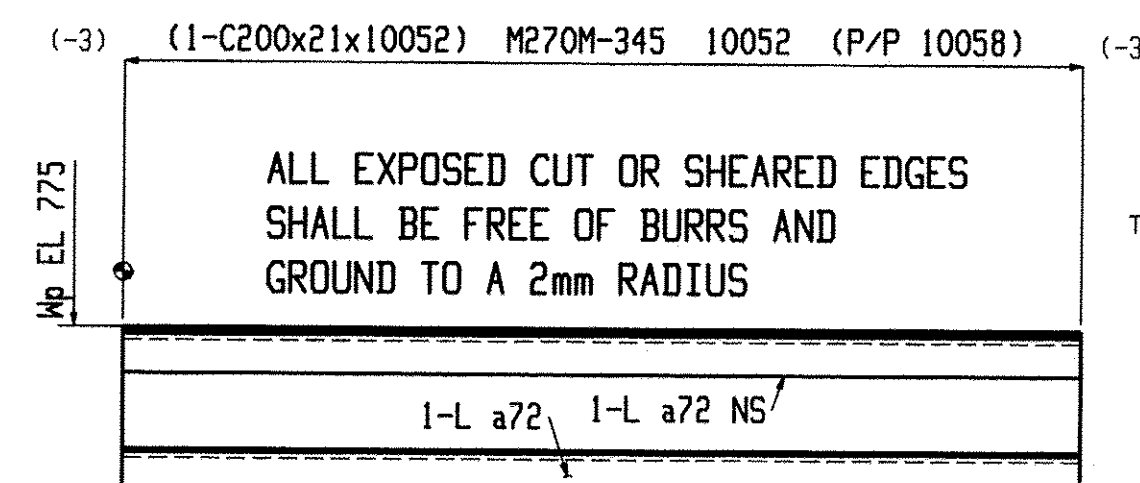

ONE BEAM R10

W 203x7.5
F 59.5x10
K 24x18

SHOP NOTE:
TOE DIRECTION NEAR SIDE

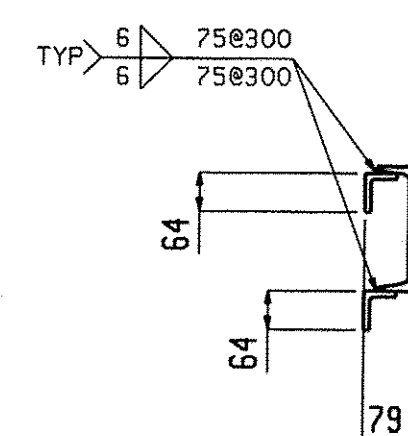

Rev 18 2010 03:45:01 PM

BILL OF MATERIAL

Qty	Piece								
Tot.	Mark	Description	Length	Seq	Seq	Adv	Steel	Remarks	
ONE	R6	BEAM		2		1			
1	R6	C200x21	9780				M270M-345		
4	a69	L64x51x9.5	150				M270M-345		
4	a70	L64x51x9.5	150				M270M-345		
ONE	R7	BEAM		2		1			
1	R7	C200x21	9652				M270M-345		
2	a77	L64x51x9.5	9652				M270M-345		
1	p51	PL8x45	203				M270M-345		

BILL OF MATERIAL

Qty	Piece								
Tot.	Mark	Description	Length	Seq	Seq	Adv	Steel	Remarks	
ONE	R8	BEAM		2		2			
2	R8	C200x21	10053				M270M-345		
4	a73	L64x51x9.5	10053				M270M-345		
ONE	R9	BEAM		2		1			
1	R9	C200x21	11310				M270M-345		
2	a71	L64x51x9.5	11310				M270M-345		

BILL OF MATERIAL

Qty	Piece								
Tot.	Mark	Description	Length	Seq	Seq	Adv	Steel	Remarks	
ONE	R10	BEAM		2		1			
1	R10	C200x21	10052				M270M-345		
2	a72	L64x51x9.5	10052				M270M-345		
ONE	R11	BEAM		2		1			
1	R11	C200x21	9652				M270M-345		
2	a78	L64x51x9.5	9652				M270M-345		
1	p43	PL8x45	203				M270M-345		

ITEMS ON THIS SHEET ARE PAY ITEM: 900.640 (UN)

Casco Bay Steel Structures 75 Spring Hill Rd Saco, ME, 04072 207-282-7360		Holes: 21mm UNO BOLTS: 19mm DIA. M164M-I GALV UNO Steel GR: M270M-GR345 UNO Paint: PER SPECS (GREEN) UNO Surface Prep: PER SPECS	
		APPR. 3-17-10 Rev.No: Date: 9-9-09 Job No.	
Project: DUMMERSTON RAILS DUMMERSTON, VT		Date: 9-9-09 DWN. BY: EG Checked: MRS Sheet No. 21	

RECEIVED
 CKT BY _____ OK'D BY *mpm*
 APR 01 2010
 RESUBMIT _____ APPROVED _____
 BY _____ DATE 4/28/10