VAOT Metric

N

VT STATE PLANE GRID

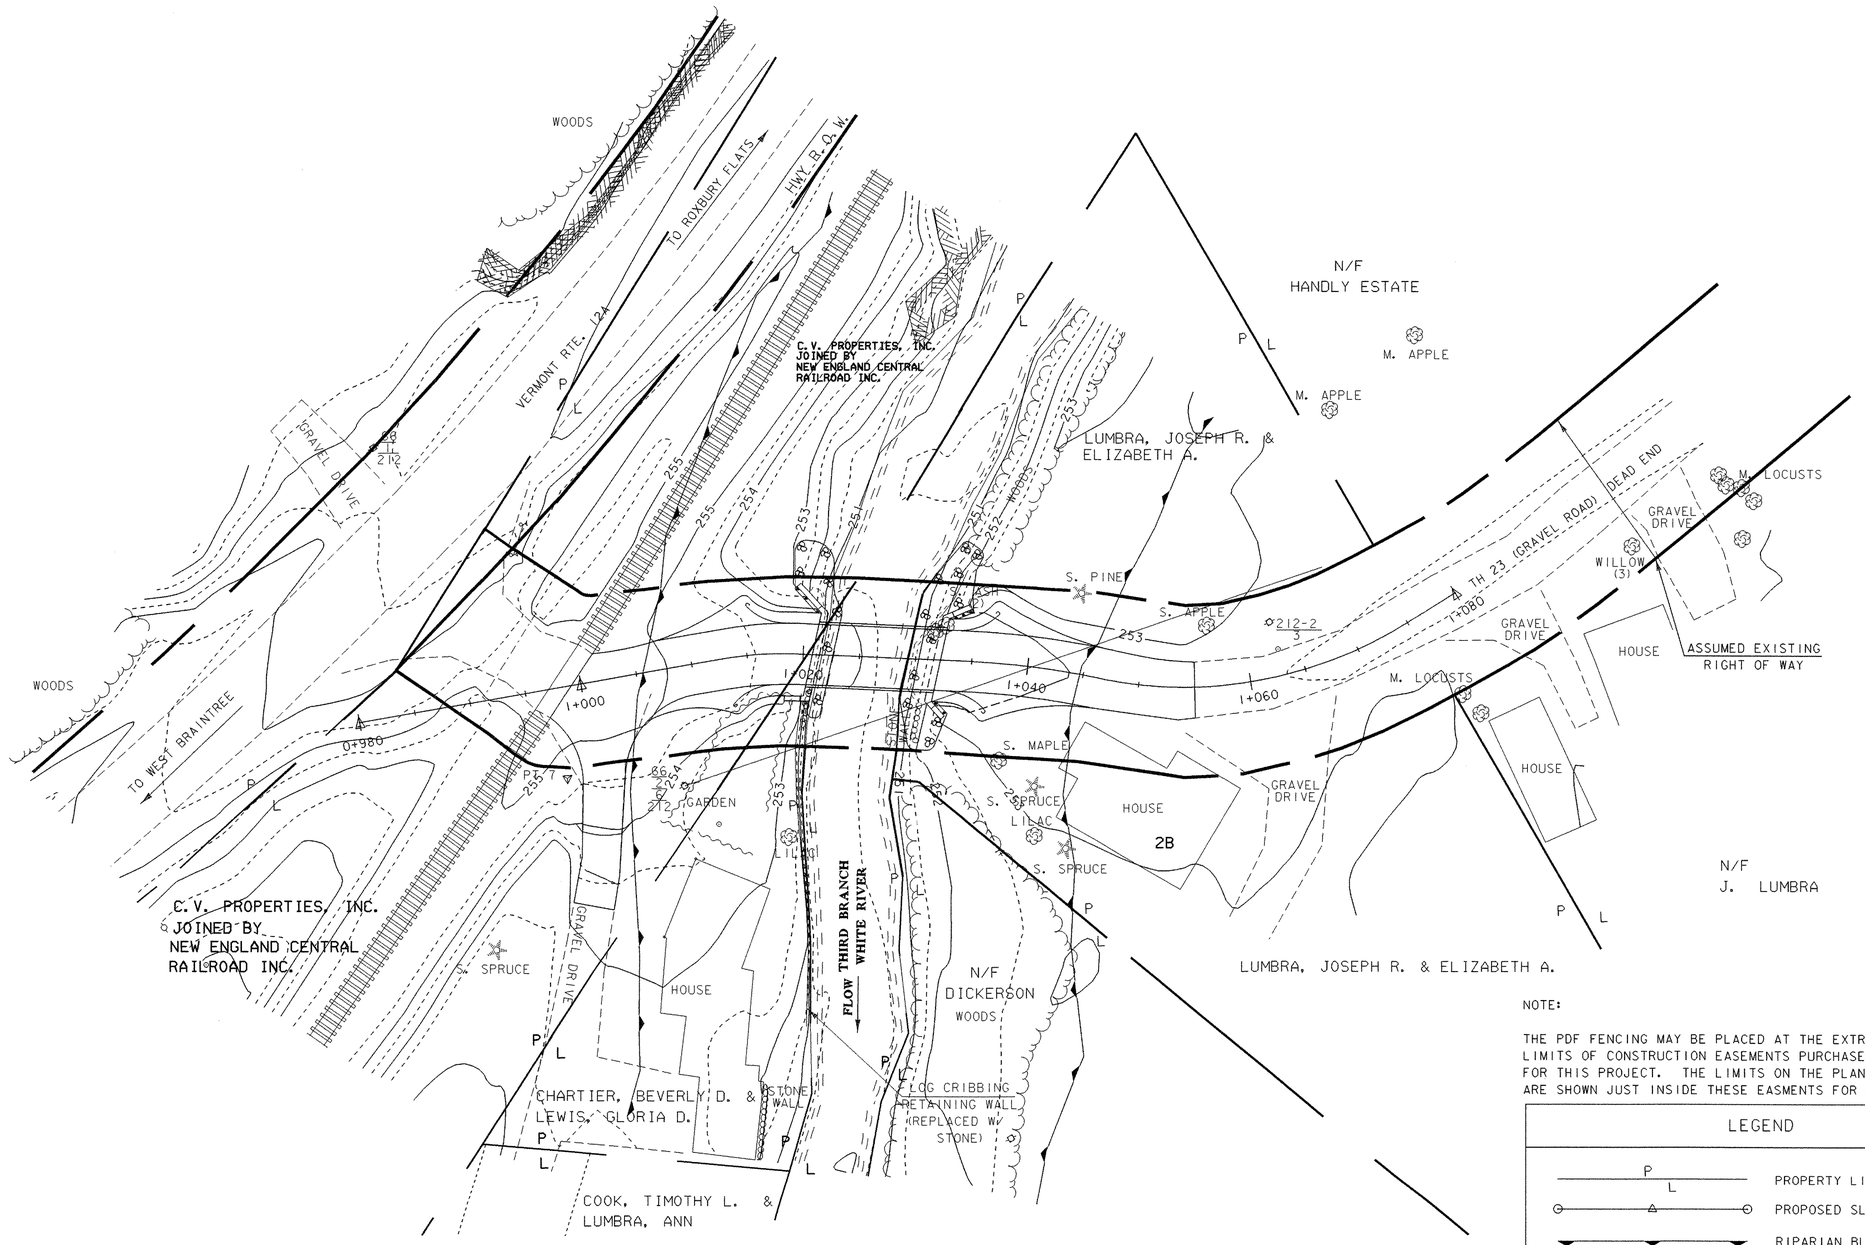

NOTE:

THE PDF FENCING MAY BE PLACED AT THE EXTREME LIMITS OF CONSTRUCTION EASEMENTS PURCHASED FOR THIS PROJECT. THE LIMITS ON THE PLANS ARE SHOWN JUST INSIDE THESE EASMENTS FOR CLARITY.

LEGEND

P / L	PROPERTY LINE
	PROPOSED SLOPE LIMITS
	RIPARIAN BUFFER ZONE
PDF	PROJECT DEMARCATION FENCE

FINAL CONDITIONS

0 10 20

SCALE 1:250

DATUM

VERTICAL NAVD 88

HORIZONTAL NAD 83/92

PROJECT:	PROJECT NO.:
GRANVILLE	BRO 1444 (34)

DESIGN FILE NAME: 94J100/structures/sJ100bdr ecs.dgn
IPARM FILE NAME: sJ100fincond.i — PLOT DATE: 03-MAR-2006
SURVEYED BY: L. ORVIS — SURVEY DATE: 1/96
SQUAD LEADER: C. P. WILLIAMS — DRAWN BY: M.FESSEL
FINAL CONDITIONS — SHEET: 27 OF 39