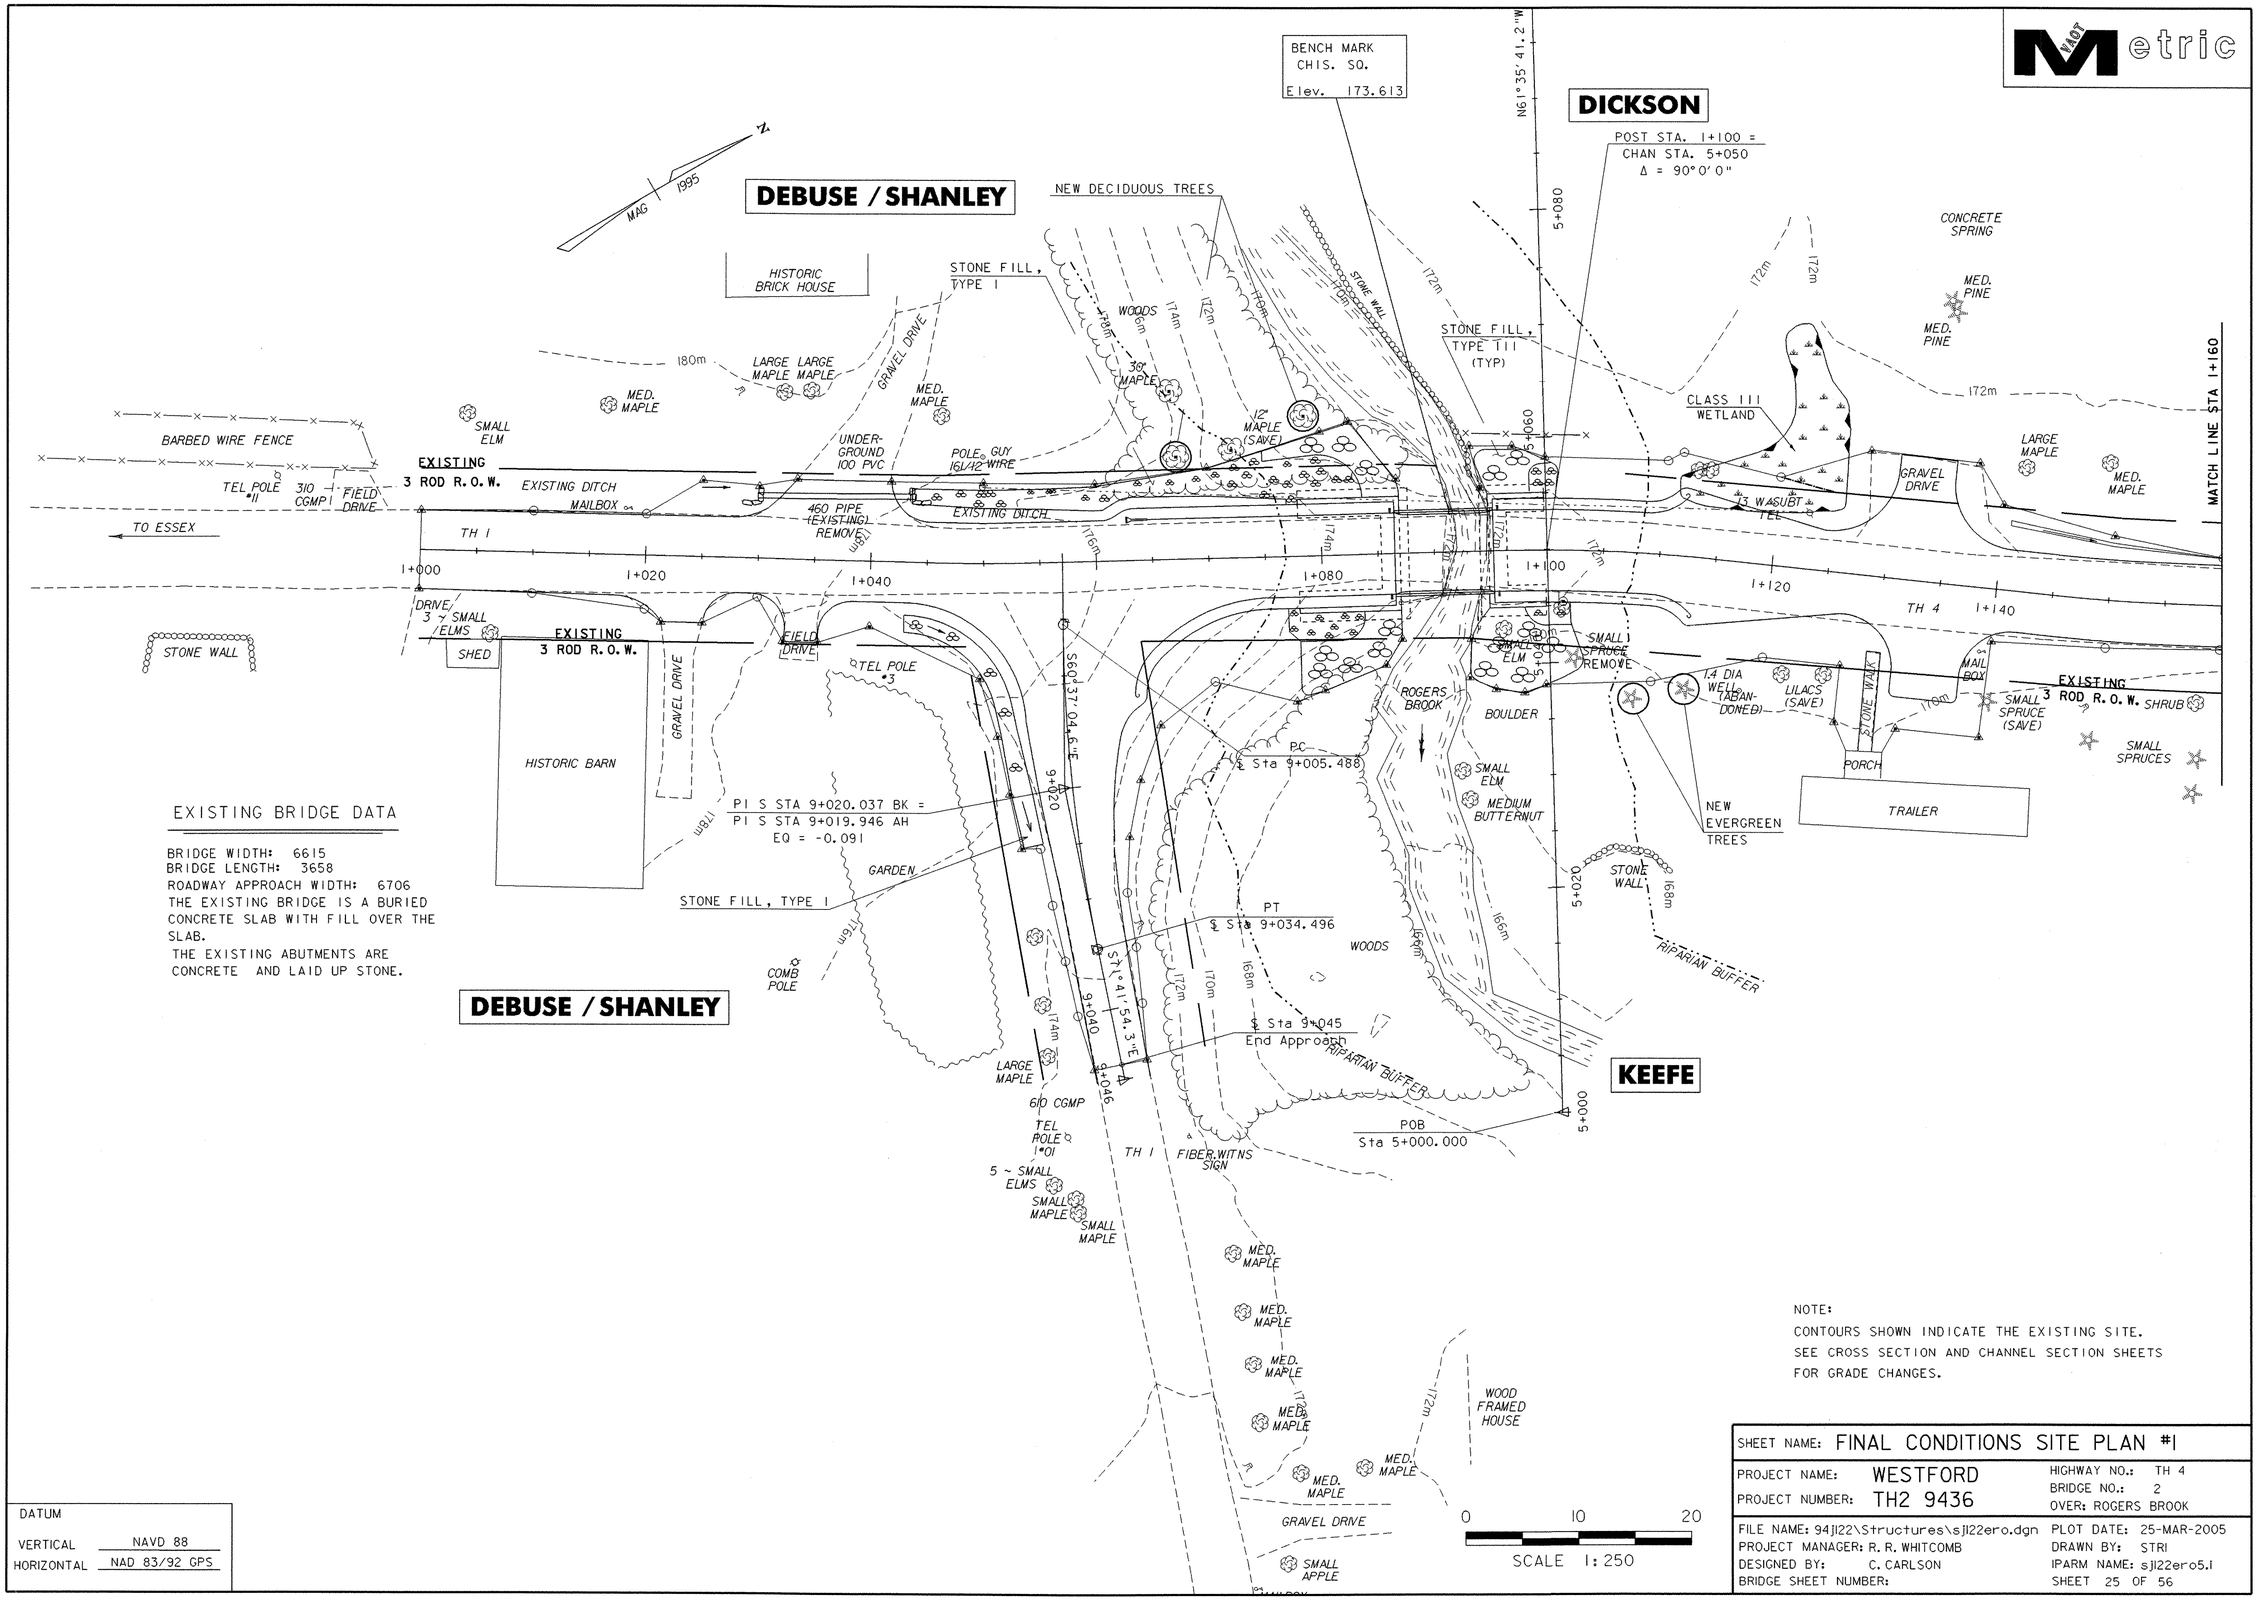

EXISTING BRIDGE DATA

BRIDGE WIDTH: 6615
BRIDGE LENGTH: 3658
ROADWAY APPROACH WIDTH: 6706
THE EXISTING BRIDGE IS A BURIED CONCRETE SLAB WITH FILL OVER THE SLAB.
THE EXISTING ABUTMENTS ARE CONCRETE AND LAID UP STONE.

NOTE:
CONTOURS SHOWN INDICATE THE EXISTING SITE.
SEE CROSS SECTION AND CHANNEL SECTION SHEETS FOR GRADE CHANGES.

DATUM	
VERTICAL	NAVD 88
HORIZONTAL	NAD 83/92 GPS

SHEET NAME: FINAL CONDITIONS SITE PLAN #1

PROJECT NAME: WESTFORD
PROJECT NUMBER: TH2 9436
HIGHWAY NO.: TH 4
BRIDGE NO.: 2
OVER: ROGERS BROOK

FILE NAME: 94J22\Structures\sJ22ero.dgn
PROJECT MANAGER: R. R. WHITCOMB
DESIGNED BY: C. CARLSON
BRIDGE SHEET NUMBER:
PLOT DATE: 25-MAR-2005
DRAWN BY: STRI
IPARM NAME: sJ22ero5.i
SHEET 25 OF 56