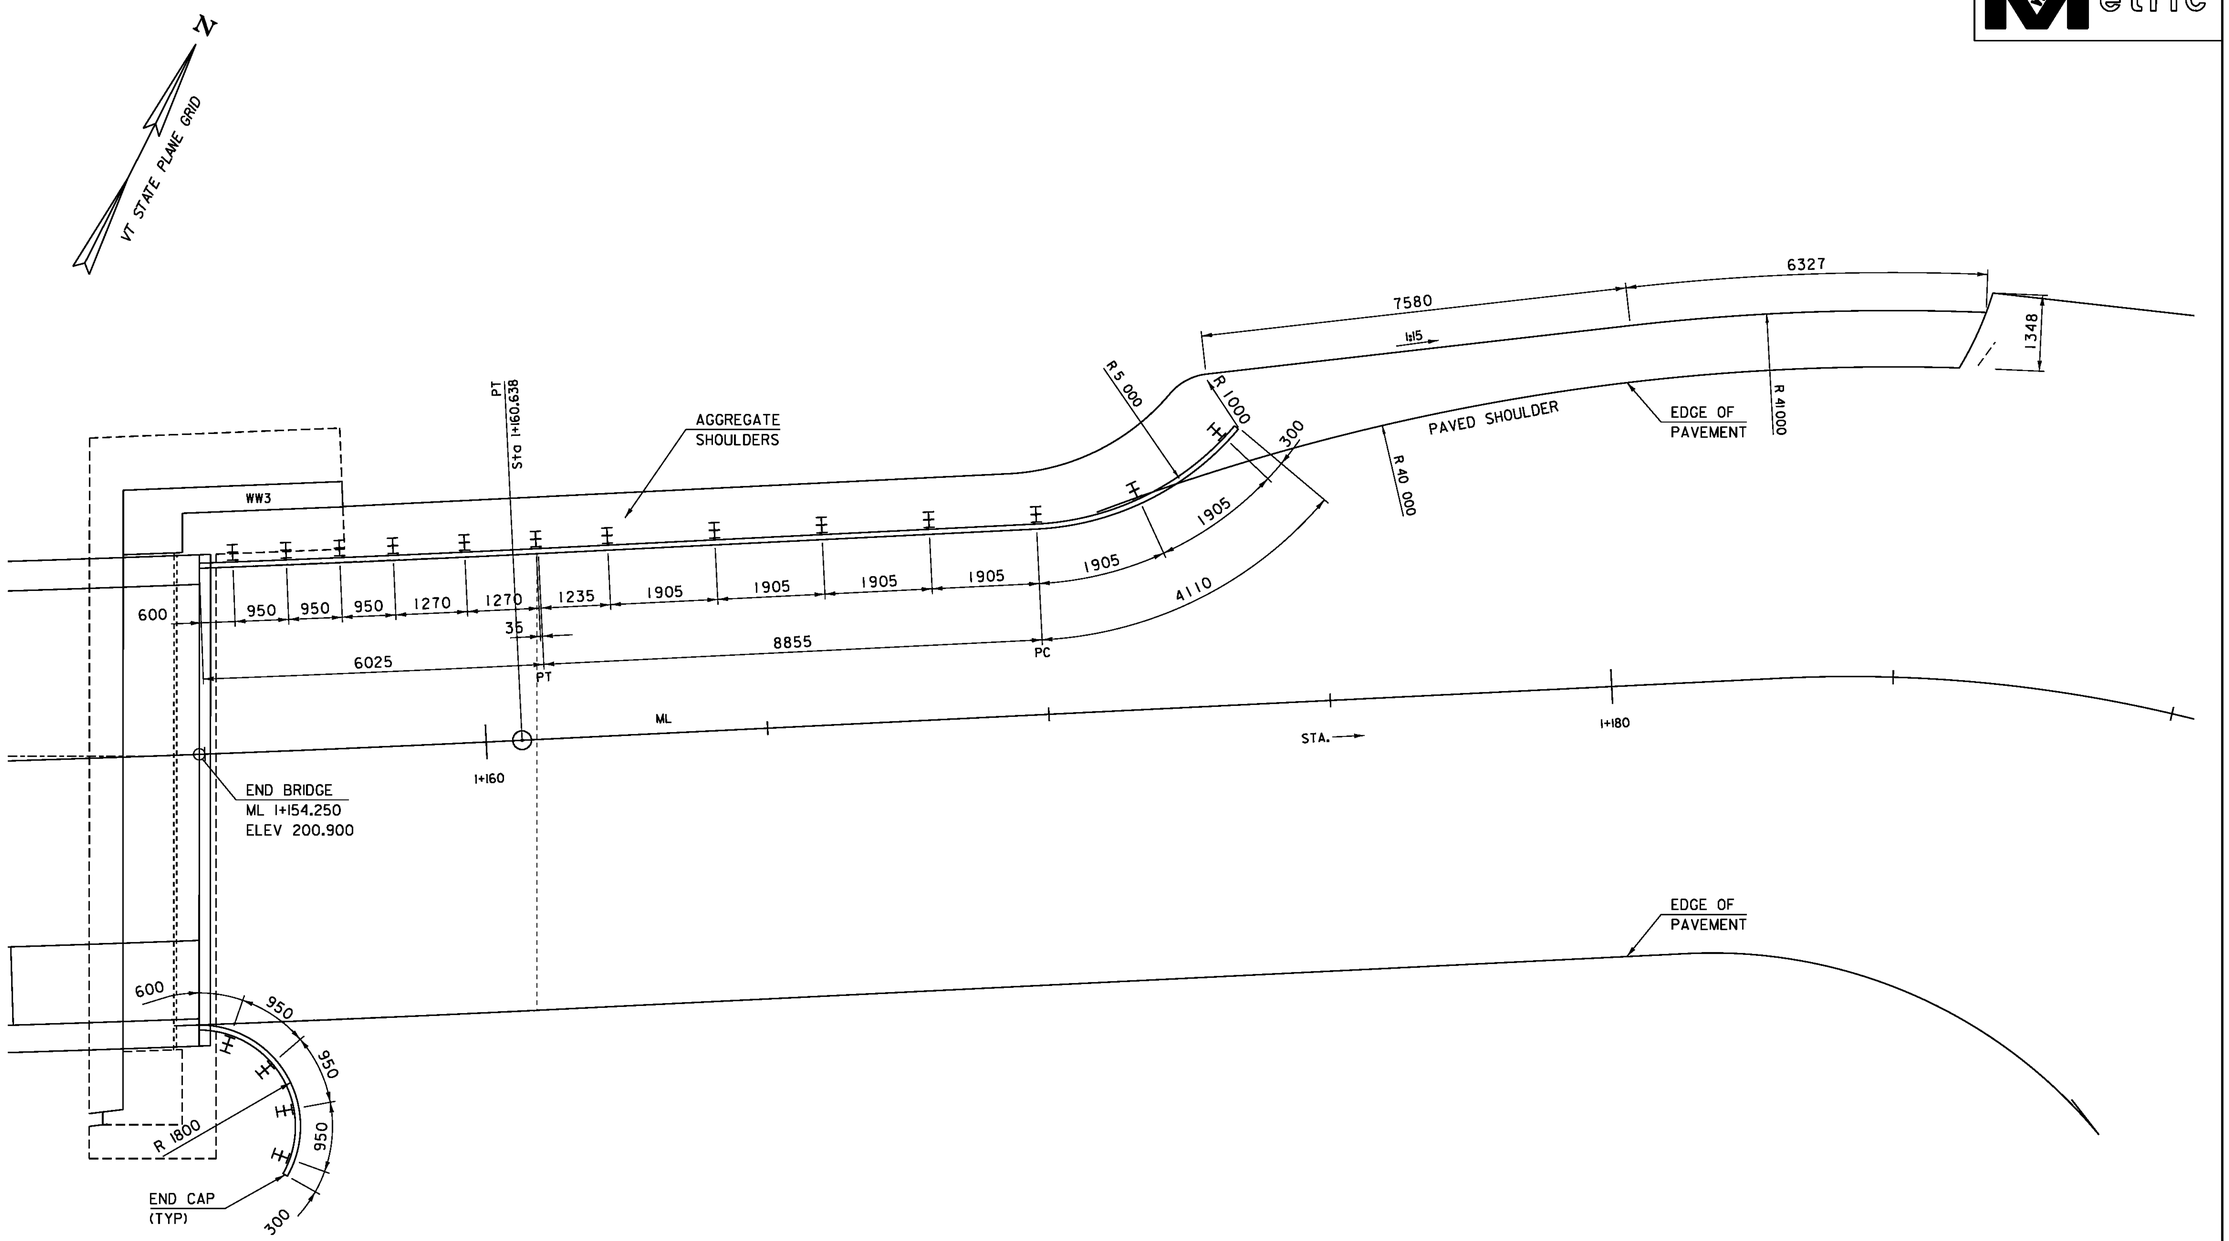

PLAN

0 1 2 3 4 5

SCALE = 1:50

PROJECT NAME: NEWFANE	
PROJECT NUMBER: BRF 0106(3)S	
FILE NAME: s95j280raillay.dgn	PLOT DATE: 26-JUL-2011
PROJECT LEADER: C. CARLSON	DRAWN BY: C. MOONEY
DESIGNED BY: T.LACKEY	CHECKED BY: G. SWEENY
APPROACH RAILING LAYOUT PLAN 2	SHEET 43 OF 70