Metric

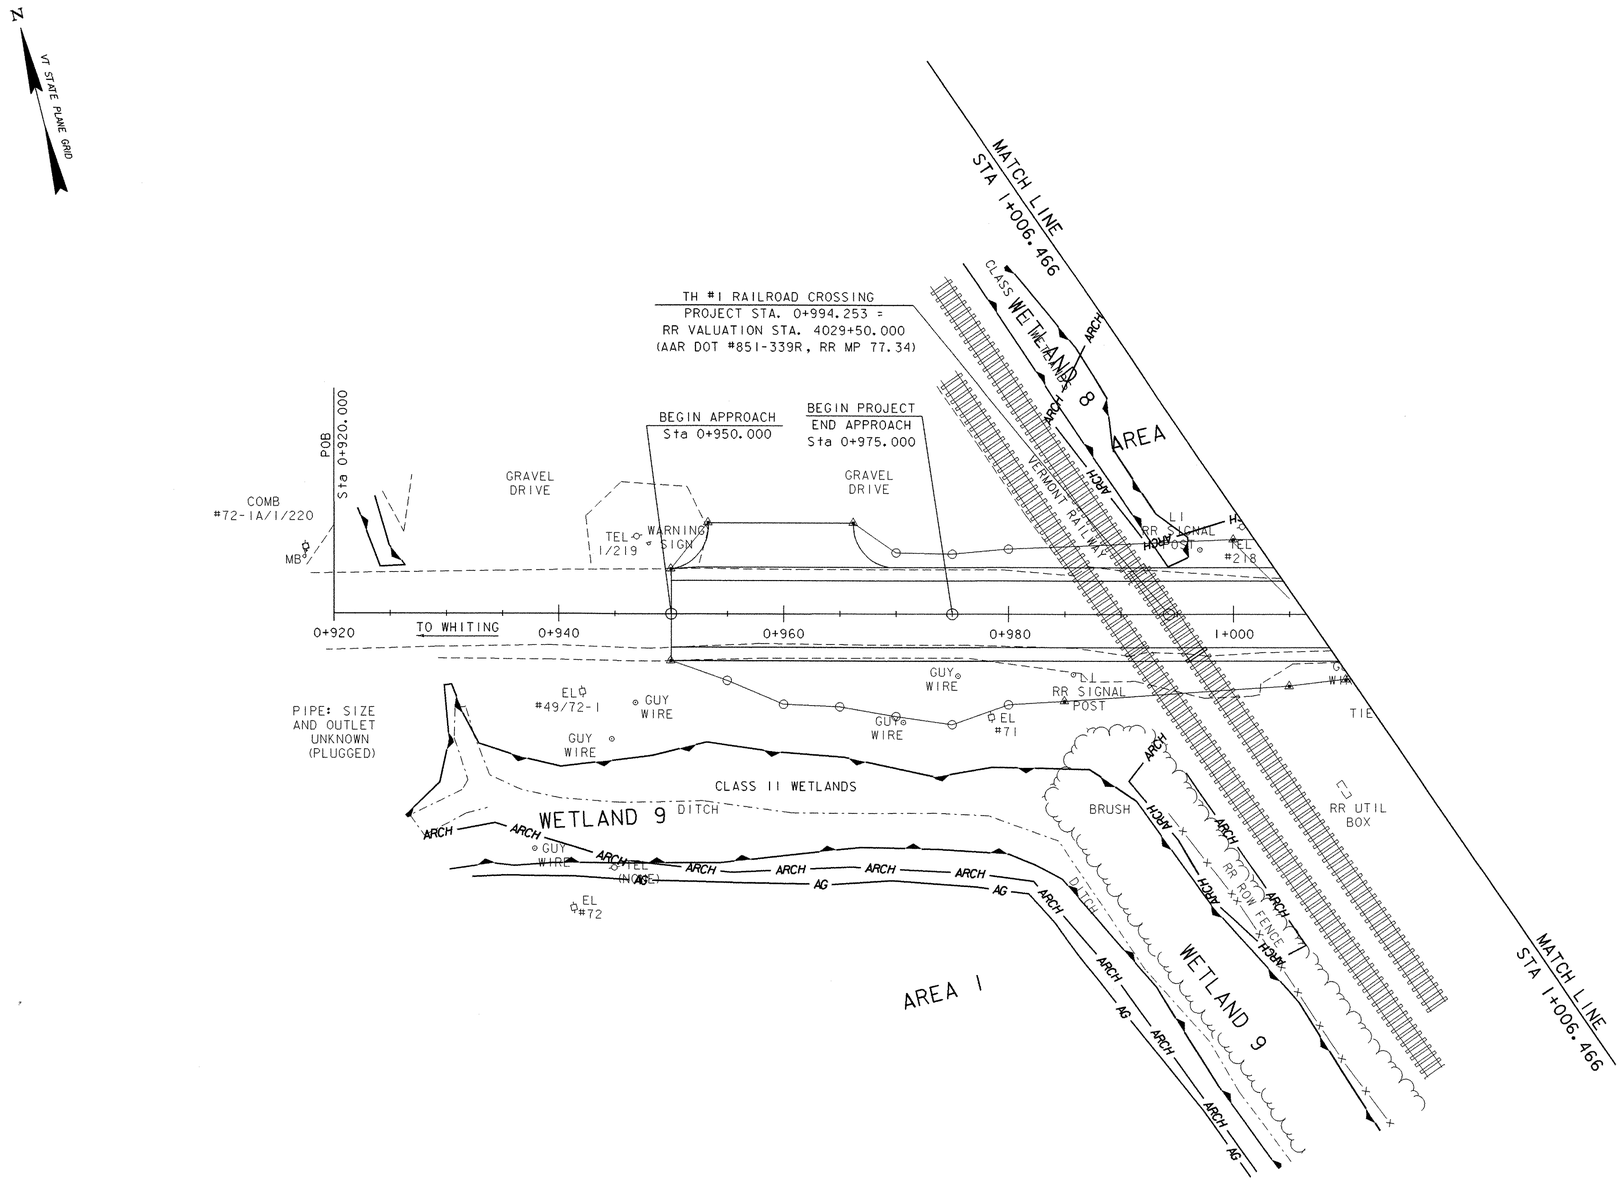

0 10 20

SCALE 1:250

SHEET NAME:	RESOURCE LAYOUT #1		
PROJECT NAME:	LEICESTER	HIGHWAY NO.:	FAS 0160
PROJECT NUMBER:	BRF 0160(3)S	BRIDGE NO.:	6
		OVER:	OTTER CREEK
FILE NAME: 95J288\Structures\sj288bdr.dgn		PLOT DATE:	17-AUG-2005
PROJECT MANAGER:	R. R. WHITCOMB	DRAWN BY:	J. GILMORE
DESIGNED BY:	C. CARLSON	IPARM NAME:	sj088rsl.i
BRIDGE SHEET NUMBER:		SHEET	18 OF 90