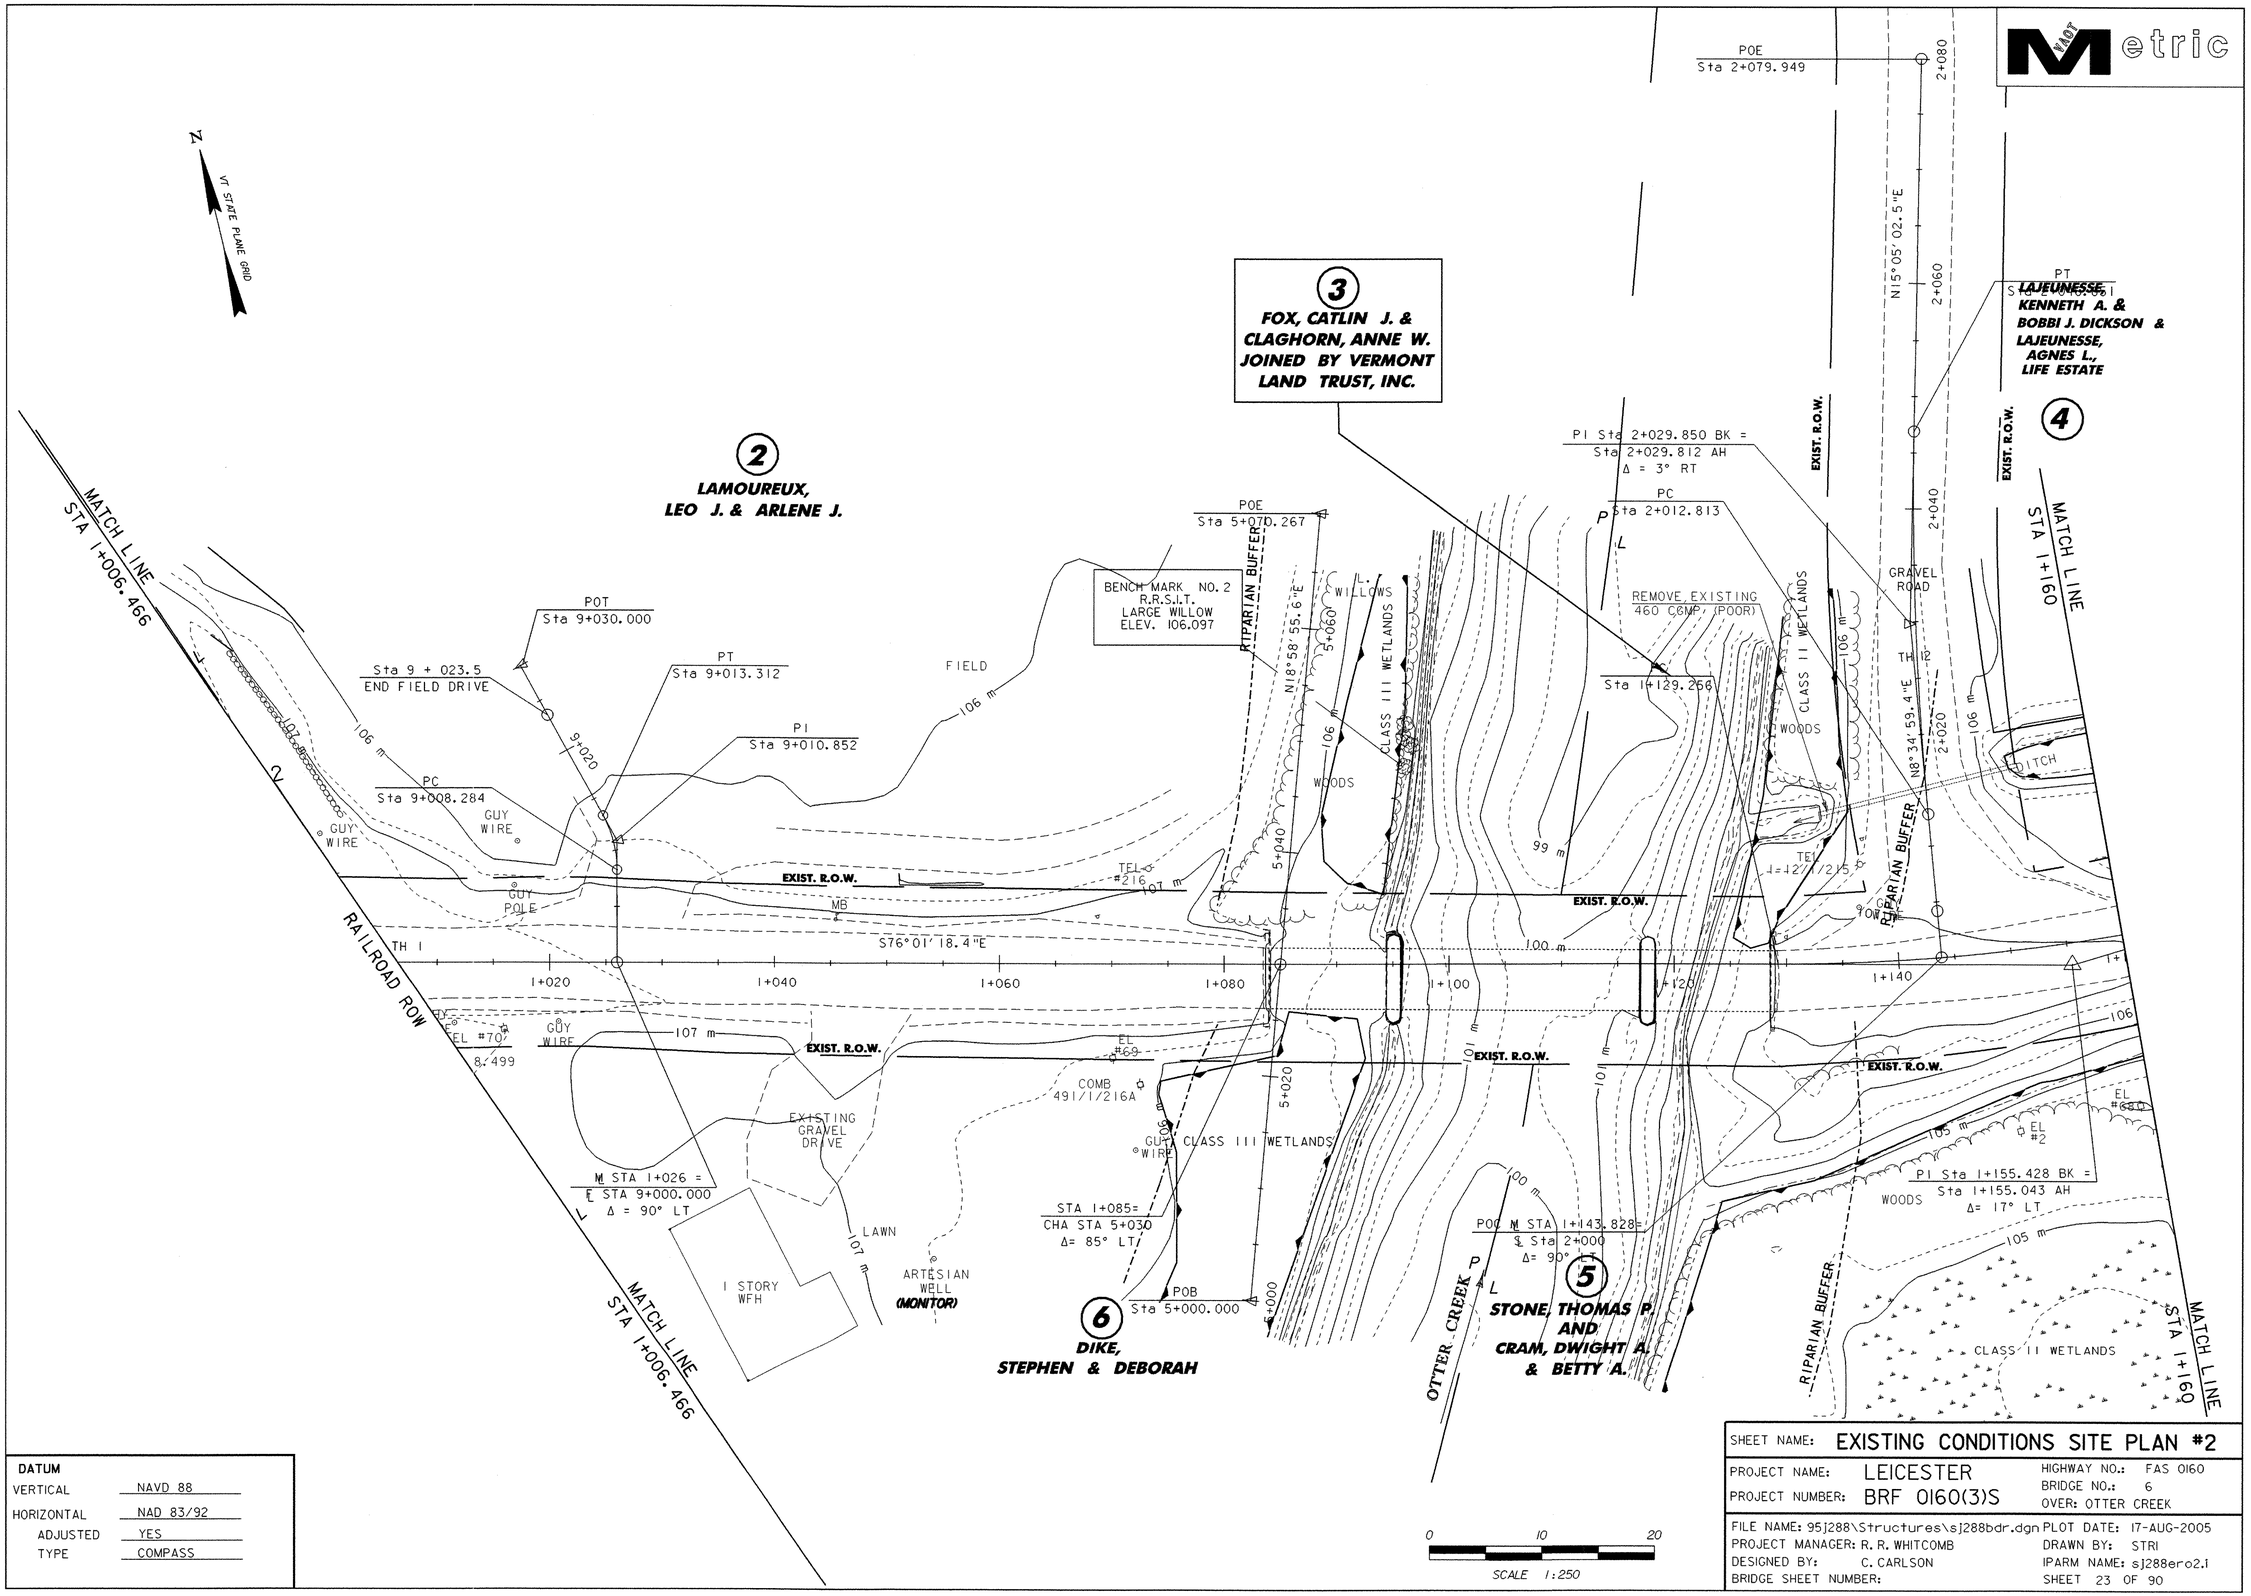

DATUM	
VERTICAL	NAVD 88
HORIZONTAL	NAD 83/92
ADJUSTED	YES
TYPE	COMPASS

SHEET NAME: EXISTING CONDITIONS SITE PLAN #2

PROJECT NAME: LEICESTER
PROJECT NUMBER: BRF 0160(3)S
HIGHWAY NO.: FAS 0160
BRIDGE NO.: 6
OVER: OTTER CREEK

FILE NAME: 95J288\Structures\sj288bdr.dgn
PLOT DATE: 17-AUG-2005
PROJECT MANAGER: R. R. WHITCOMB
DRAWN BY: STRI
DESIGNED BY: C. CARLSON
IPARM NAME: sj288ero2.i
BRIDGE SHEET NUMBER:
SHEET 23 OF 90