MILEMARKER, STATION, OR SIGN NUMBER	SIGN LEGEND	SIGN DIMENSIONS WIDTH (in)	SIGN DIMENSIONS HEIGHT (in)	NEW SIGN "A"	EXIST POST RETAIN	EXIST POST SALVAGE	NEW SIGN POSTS NO. OF POSTS	SQUARE STEEL (in) 1.75 / 1.88	2.0 / 2.42	2.5 / 3.35	ANCHOR	SLEEVE	REMARKS	SIGN DETAIL DETAIL ON SHEET NUMBER	STD. SHEET NUMBER
4+15.00 RT	WARNING 23	6	8	0.33			1	8			X		VD-701		E-134
4+69.00 LT	WARNING 23	6	8	0.33			1	8			X		VD-701		E-134
FINAL POST LENGTHS ARE TO BE DETERMINED IN THE FIELD. POST SIZES ARE COMPUTED BASED ON INFORMATION FURNISHED ON THE STANDARD SHEETS AND THE VTRANS "SIGN POST DESIGN GUIDELINE."								FT 16	FT	FT		EA			
	TOTALS			SF 0.66				FT 16					SHS = STANDARD HIGHWAY SIGNS (MUTCD)		

SIGN LEGEND

N	= NEW
R	= RETAIN

REMOVAL AND DISPOSAL OF GUARDRAIL
STA 3+87.50 - 4+28.00 RT

REMOVING SIGNS
STA 1+37.00 RT
STA 4+25.00 LT
STA 4+25.00 RT
STA 4+55.00 LT
STA 4+55.00 RT

18" OPTION PIPE
STA 5+03.60 - 4+99.00 LT

TRAFFIC SIGNS, TYPE A
STA 4+15.00 RT
STA 4+69.00 LT

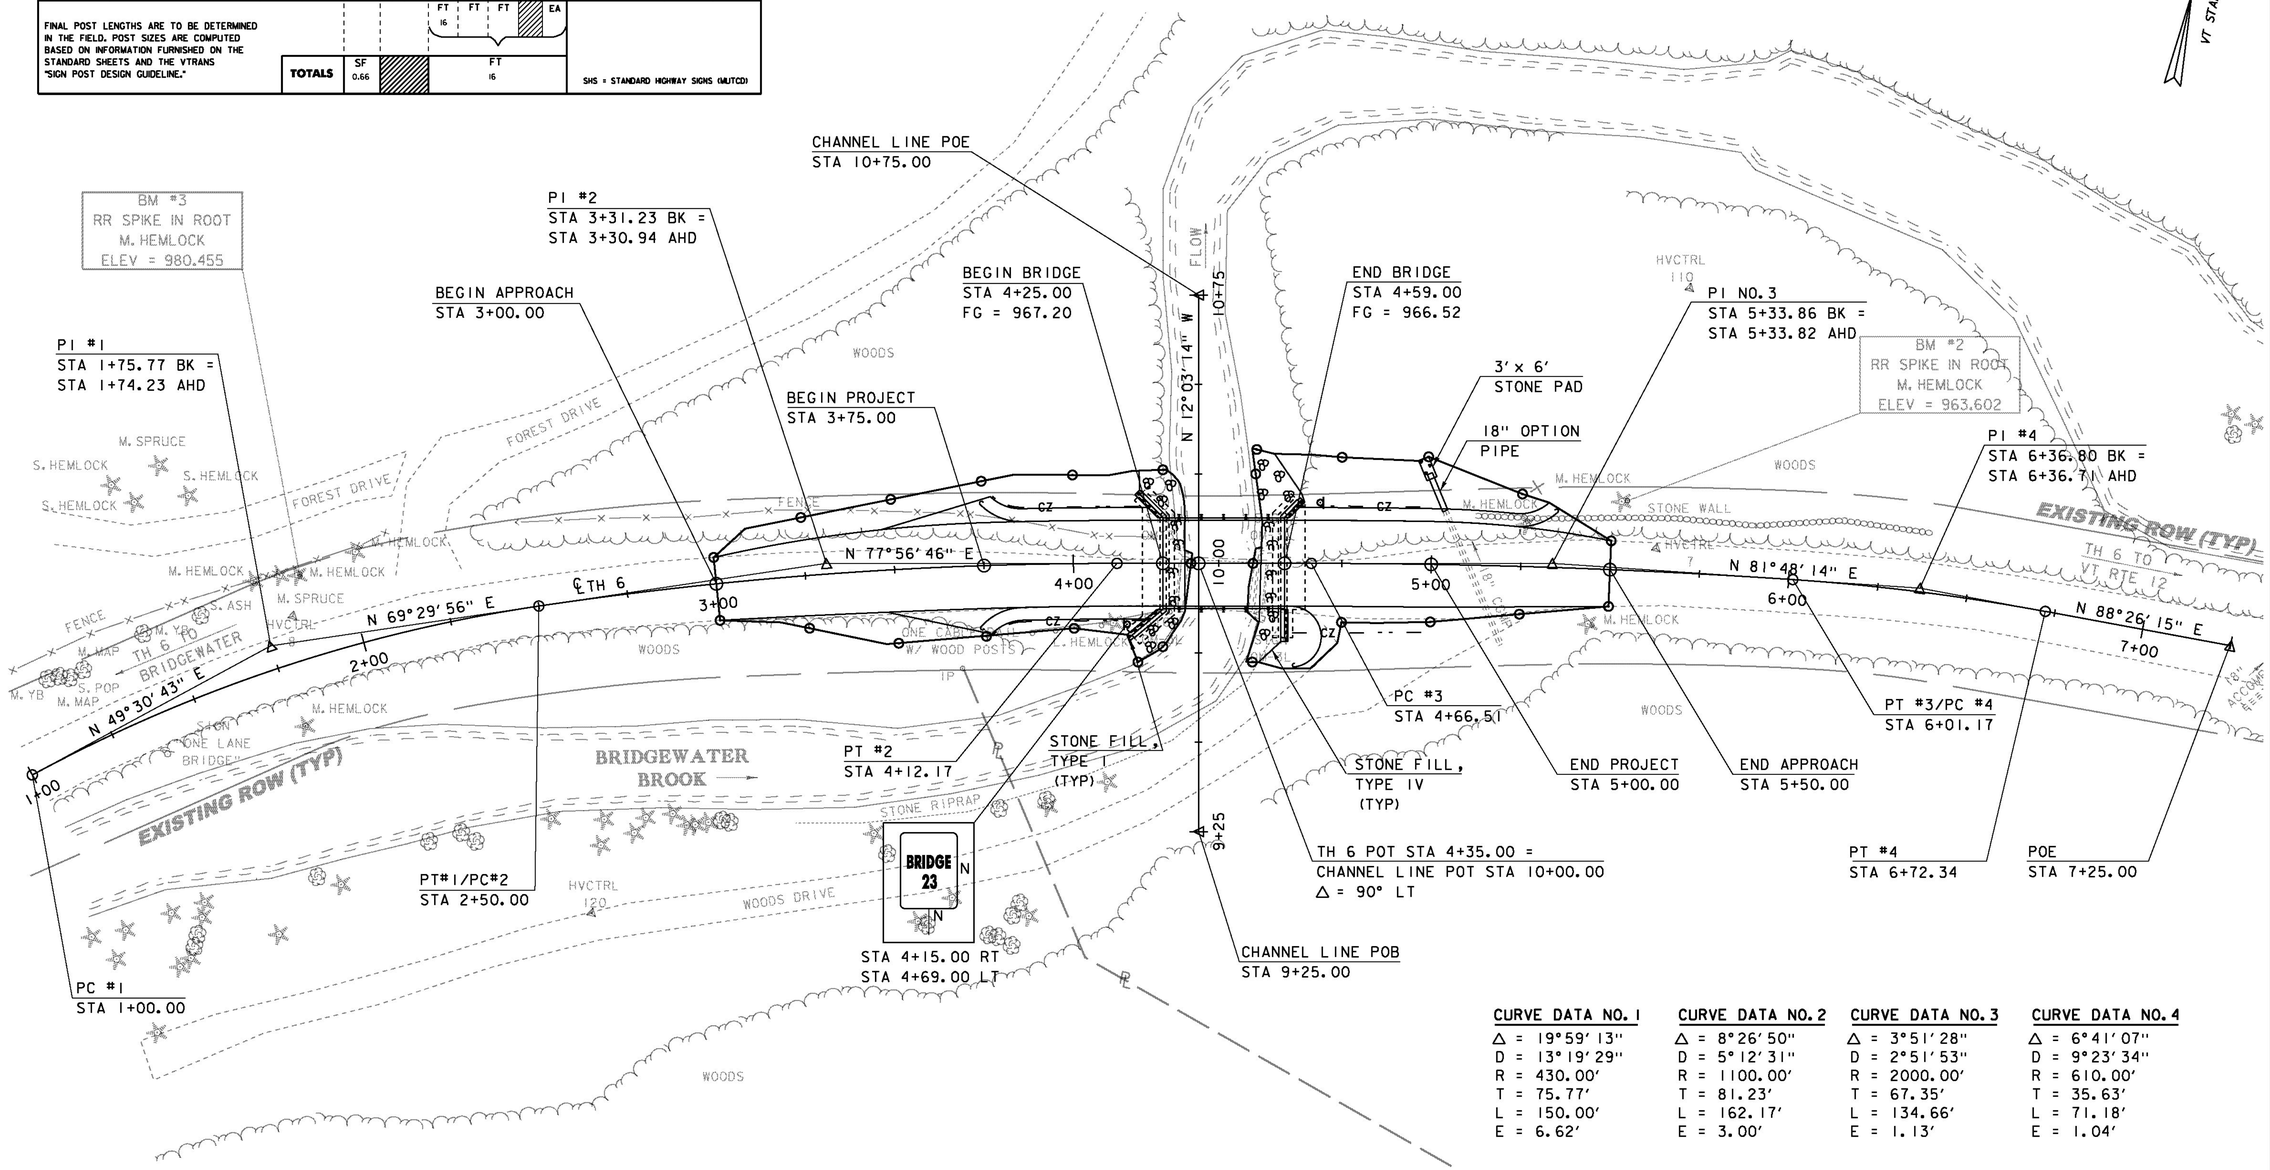

CURVE DATA NO. 1	CURVE DATA NO. 2	CURVE DATA NO. 3	CURVE DATA NO. 4
Δ = 19°59'13"	Δ = 8°26'50"	Δ = 3°51'28"	Δ = 6°41'07"
D = 13°19'29"	D = 5°12'31"	D = 2°51'53"	D = 9°23'34"
R = 430.00'	R = 1100.00'	R = 2000.00'	R = 610.00'
T = 75.77'	T = 81.23'	T = 67.35'	T = 35.63'
L = 150.00'	L = 162.17'	L = 134.66'	L = 71.18'
E = 6.62'	E = 3.00'	E = 1.13'	E = 1.04'

EXISTING BRIDGE DATA
WOOD DECK ON STEEL BEAMS
CONCRETE ABUTMENTS
OVERALL LENGTH = 25'
OVERALL WIDTH = 14'

LAYOUT SHEET

SCALE 1" = 20'-0
20 0 20

PROJECT NAME: WOODSTOCK	
PROJECT NUMBER: BRO 1444(55)	
FILE NAME: s95j294bdr.dgn	PLOT DATE: 13-FEB-2013
PROJECT LEADER: K.M. HIGGINS	DRAWN BY: J. SALVATORI
DESIGNED BY: J. SALVATORI	CHECKED BY: W. LAMMER
LAYOUT SHEET	SHEET 9 OF 28