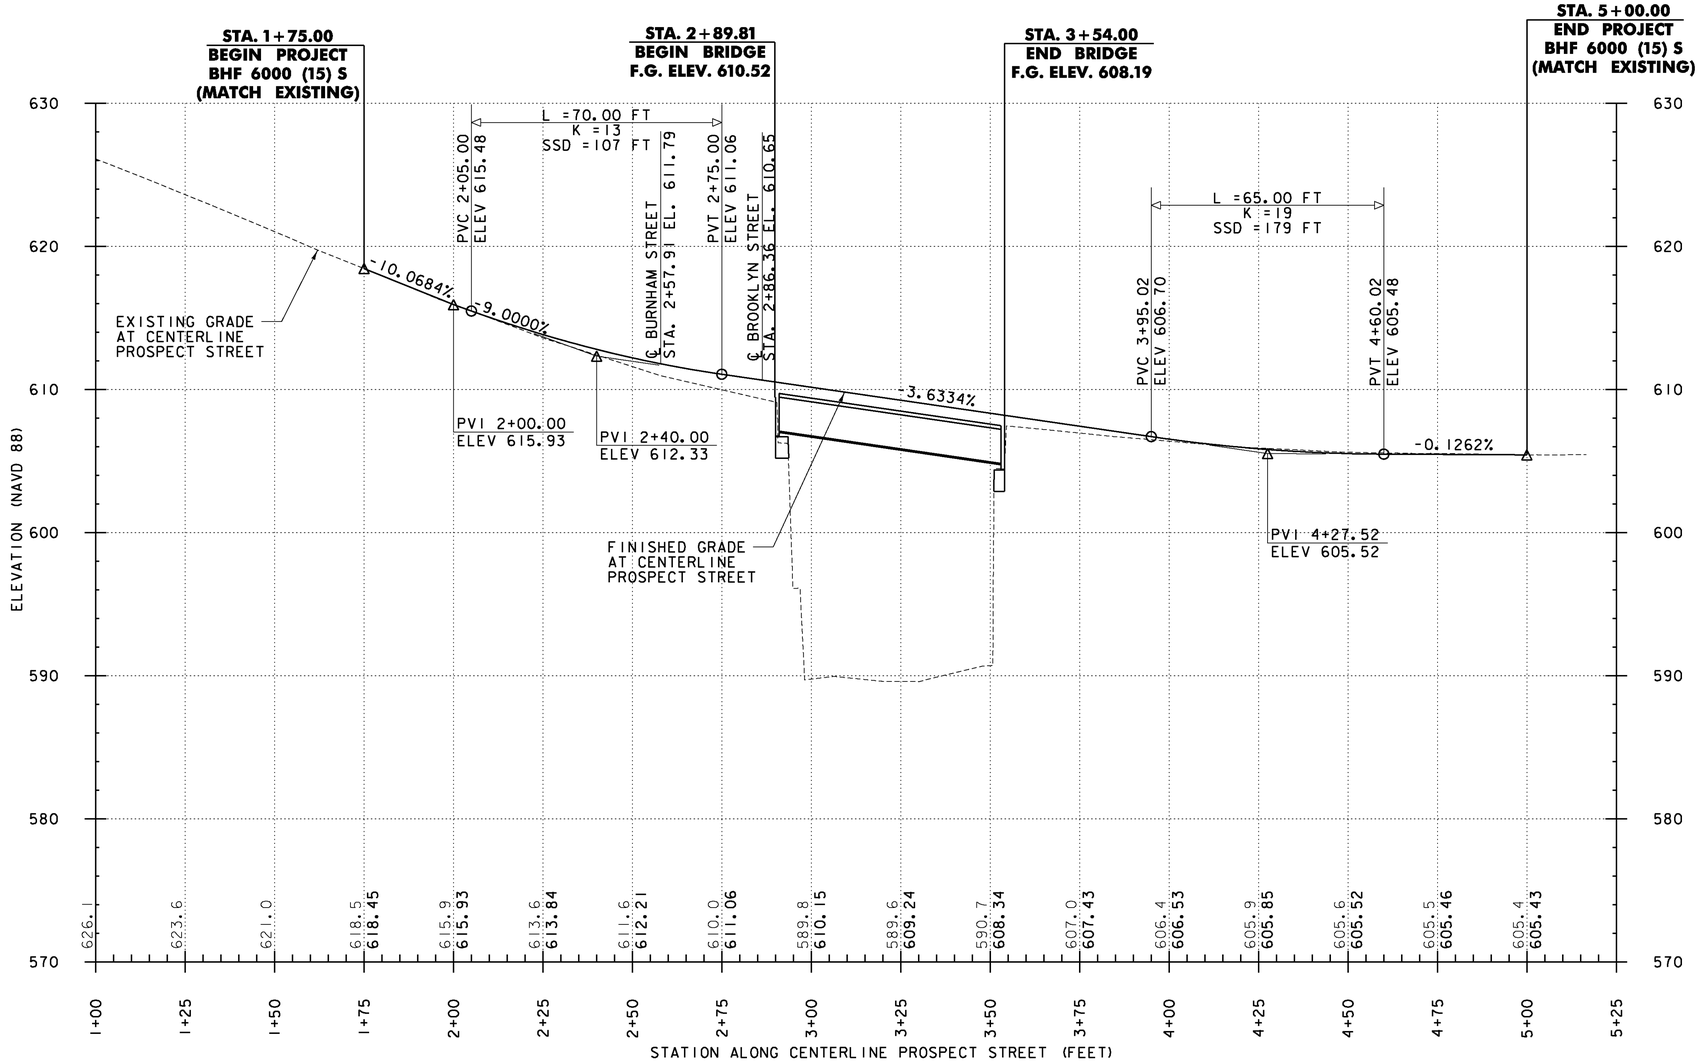

CENTERLINE PROFILE

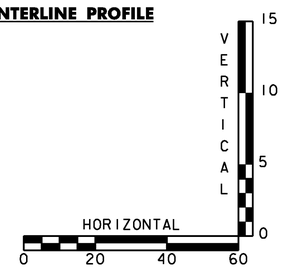

SCALE: HORIZONTAL 1" = 20'-0"
VERTICAL 1" = 5'-0"

PLOTTED 2/2/2009 PLOTTED 2/2/2009

NOTE: GRADES SHOWN TO THE NEAREST TENTH REPRESENT EXISTING GROUND ELEVATION ALONG THE PROPOSED CENTERLINE.
GRADES SHOWN TO THE NEAREST HUNDREDTH REPRESENT FINISHED GRADE ELEVATION ALONG THE PROPOSED CENTERLINE.

DATUM

VERTICAL	NAVD 88
HORIZONTAL	NAD 83/92

DuBois & King inc.
engineering planning management development

STATE OF VERMONT
AGENCY OF TRANSPORTATION

Town Of	BARRE CITY	Bridge No.	7
		Log Sta.	
Highway No.	PROSPECT ST.	Surv. Sta.	

PROSPECT ST. OVER STEVENS BRANCH

PROFILE

Designed By	A.P. GUYETTE	Drawn By	A.P. GUYETTE
Checked By	Date	Bridge Design Supervisor	
E. P. DETRICK	1/09	J. W. TUCKER	Date 1/09
PROJECT	BARRE CITY	PROJECT NO.	BHF 6000 (15) S
I.G.C. Info.			
Bridge Sheet No.		Sheet 11 of 56	

I:\R16410\DGN\z95j302pro2.dgn 2/2/2009 10:01:37 AM