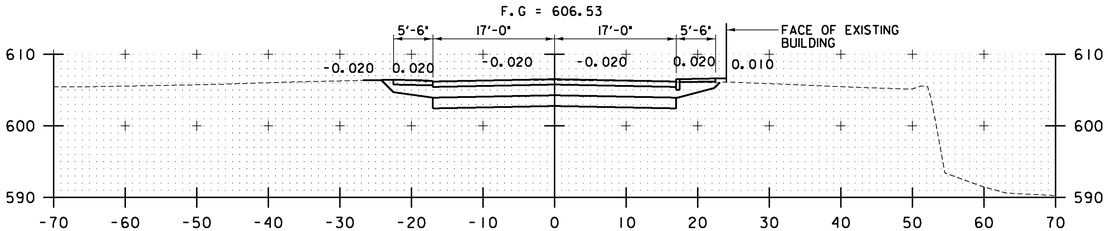

4+00

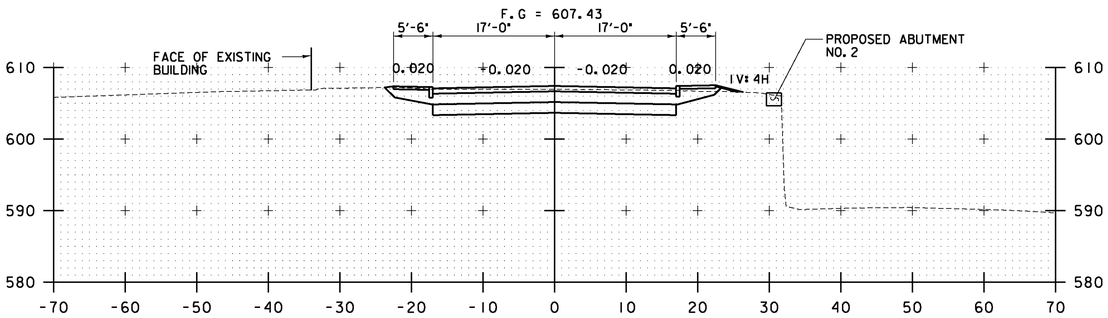

3+75

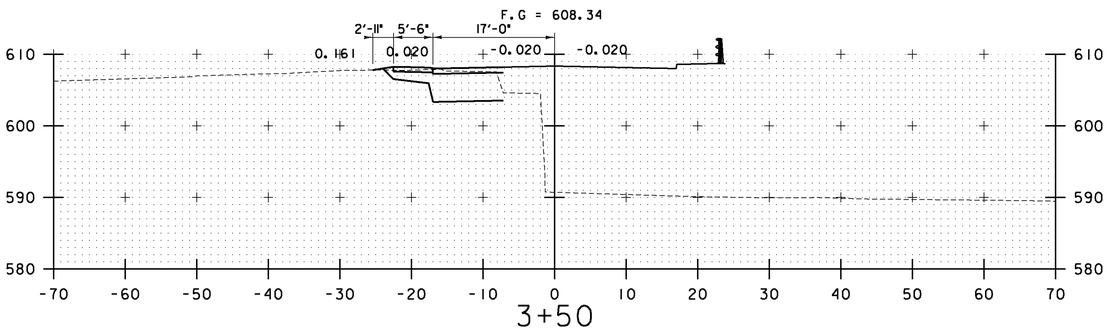

3+50

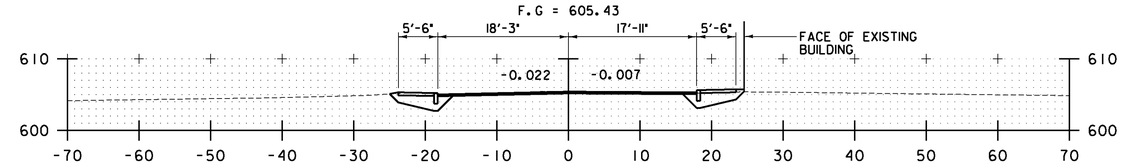

5+00

END PROJECT
BHF 6000 (15)S
STA. 5+00.00
MATCH EXISTING

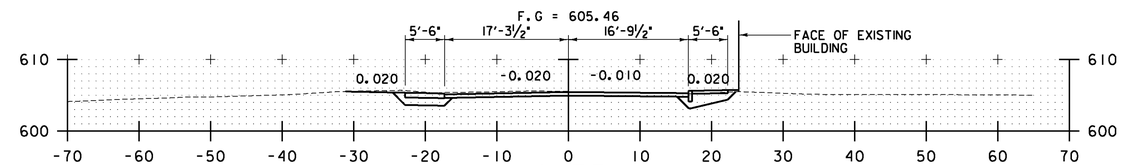

4+75

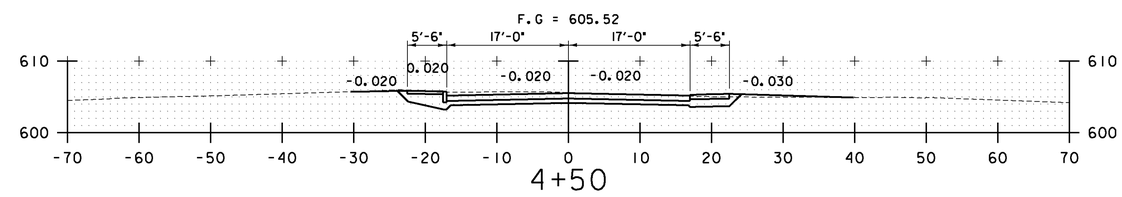

4+50

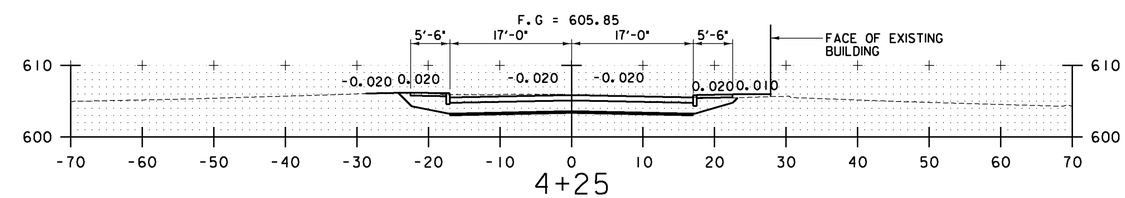

4+25

SCALE 1" = 10'-0
10 0 10

PLOTTED 2/2/2009

DuBois & King inc.
engineering planning management development

STATE OF VERMONT
AGENCY OF TRANSPORTATION

Town Of BARRE CITY	Bridge No. 7
	Log Sta.
Highway No. PROSPECT ST.	Surv. Sta.

PROSPECT ST. OVER STEVENS BRANCH

ROADWAY CROSS SECTIONS

Designed By A. P. GUYETTE	Drawn By S. J. BIJOLLE
Checked By E. P. DETRICK Date 1/09	Bridge Design Supervisor J. W. TUCKER Date 1/09
PROJECT BARRE CITY	PROJECT NO. BHF 6000 (15) S
I.G.C. Info.	
Bridge Sheet No.	Sheet 53 of 56

I:\R16410\DGN\z95j302xs2.dgn 2/2/2009 10:06:08 AM