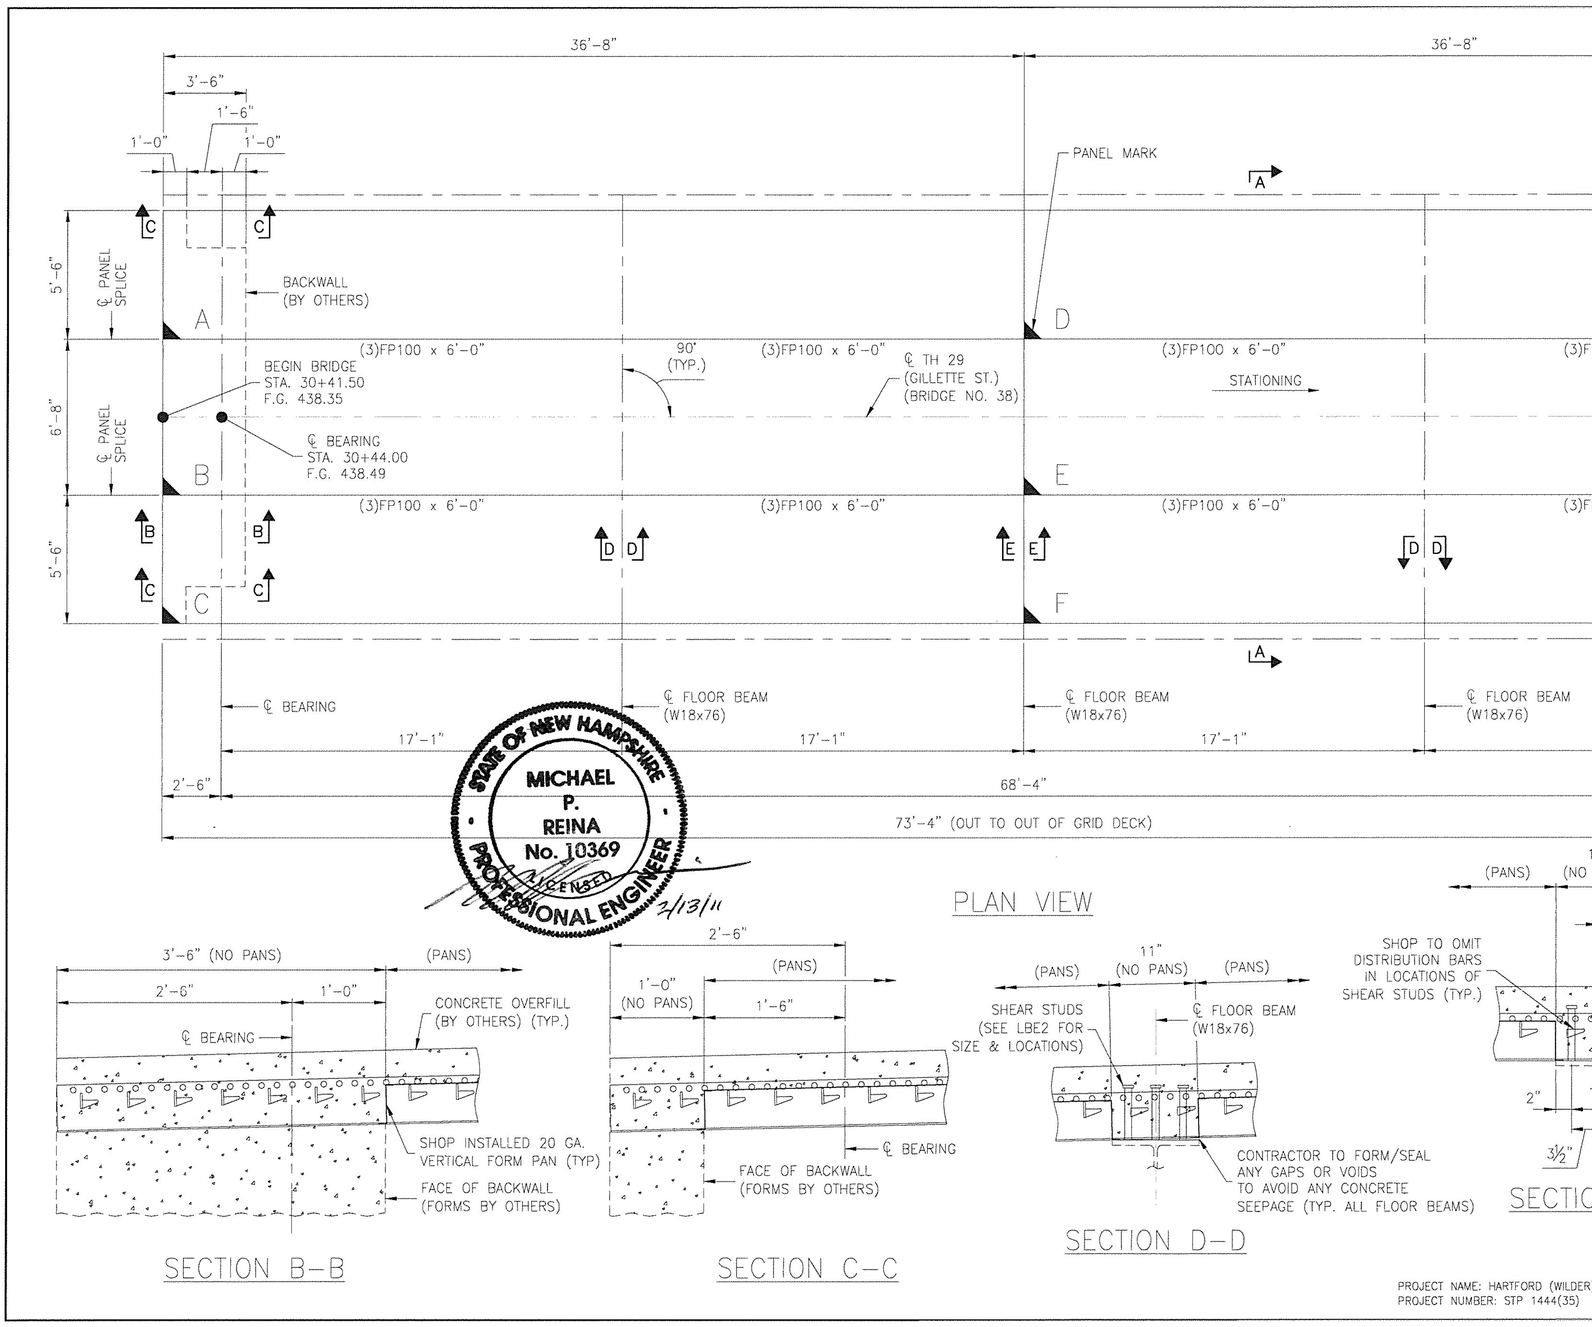

PLAN VIEW

SECTION B–B

SECTION C–C

SECTION D–D

SECTIO

STATE OF NEW HAMPSHIRE
MICHAEL P. REINA
No. 10369
LICENSED
PROFESSIONAL ENGINEER
3/13/11

PROJECT NAME: HARTFORD (WILDER
PROJECT NUMBER: STP 1444(35)