Metric

N
VT STATE PLANE GRID

LEGEND

- EDGE OF EXISTING ROAD
- WOODED AREA
- STONE WALL
- EDGE OF WATER
- SURFACE WATER FLOW DIRECTION
- 499.0 CONTOUR LINES

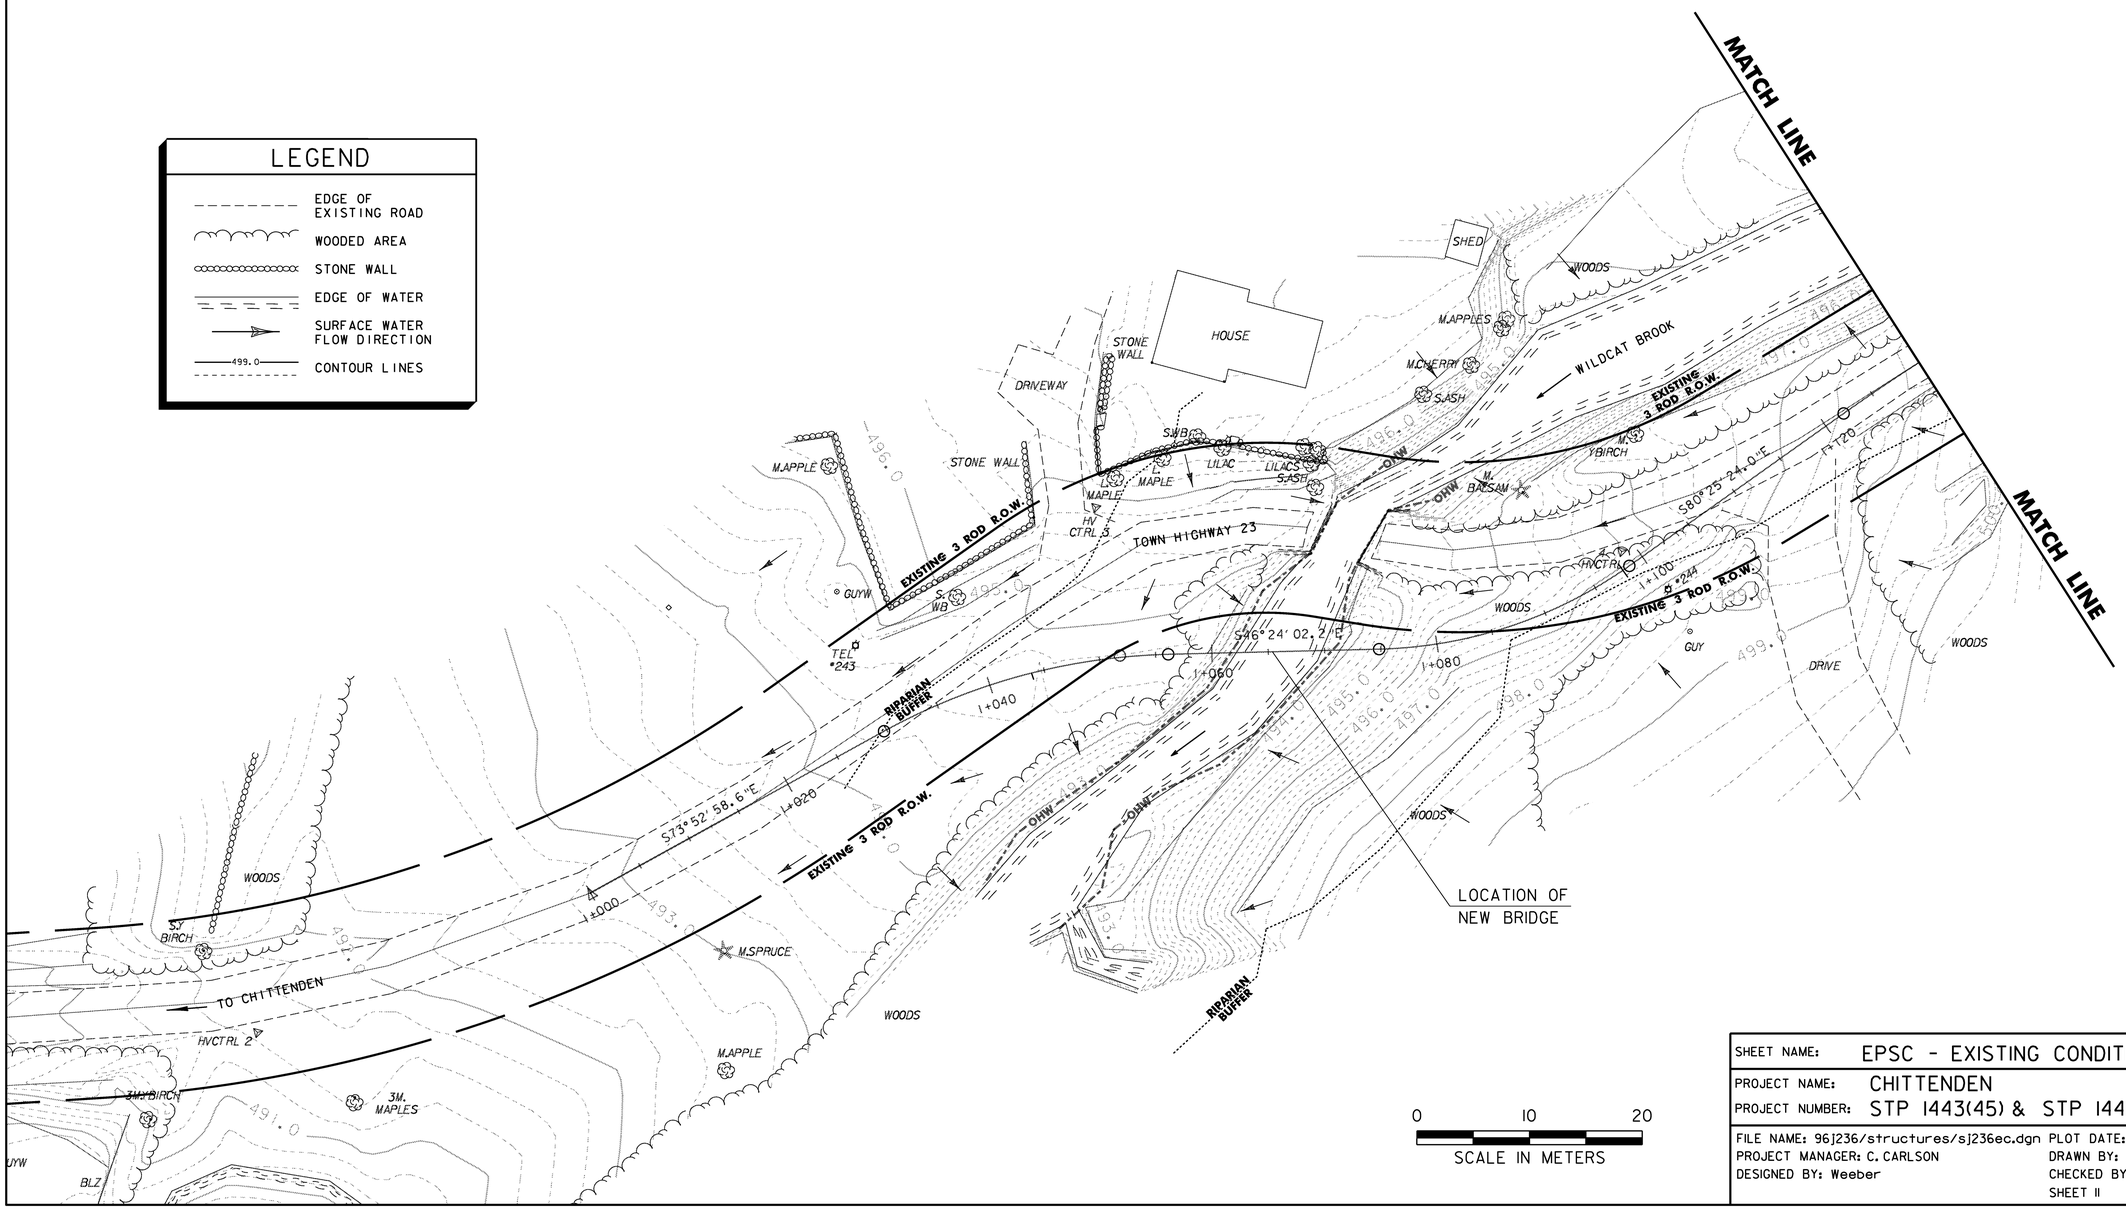

SHEET NAME:	EPSC - EXISTING CONDITIONS I
PROJECT NAME:	CHITTENDEN
PROJECT NUMBER:	STP 1443(45) & STP 1443(46)

FILE NAME: 96J236/structures/sj236ec.dgn PLOT DATE: 14-AUG-2009
PROJECT MANAGER: C. CARLSON DRAWN BY: W. LAMMER
DESIGNED BY: Weeber CHECKED BY: C. CARLSON
SHEET 11 OF 81