Metric

LEGEND

- EDGE OF EXISTING ROAD
- WOODED AREA
- STONE WALL
- EDGE OF WATER
- SURFACE WATER FLOW DIRECTION
- 499.0 — CONTOUR LINES
- STABILIZED CONSTRUCTION ENTRANCE
- TEMPORARY STONE CHECK DAM, TYPE I
- SILT FENCE, WOVEN WIRE REINFORCED
- PDF — PD — PROJECT DEMARCATION FENCE
- BF — BF — BARRIER FENCE
- GEOTEXTILE FOR FILTER CURTAIN
- PROPOSED DEWATERING AREA
- INLET PROTECTION DEVICE
- TEMPORARY EROSION MATTING

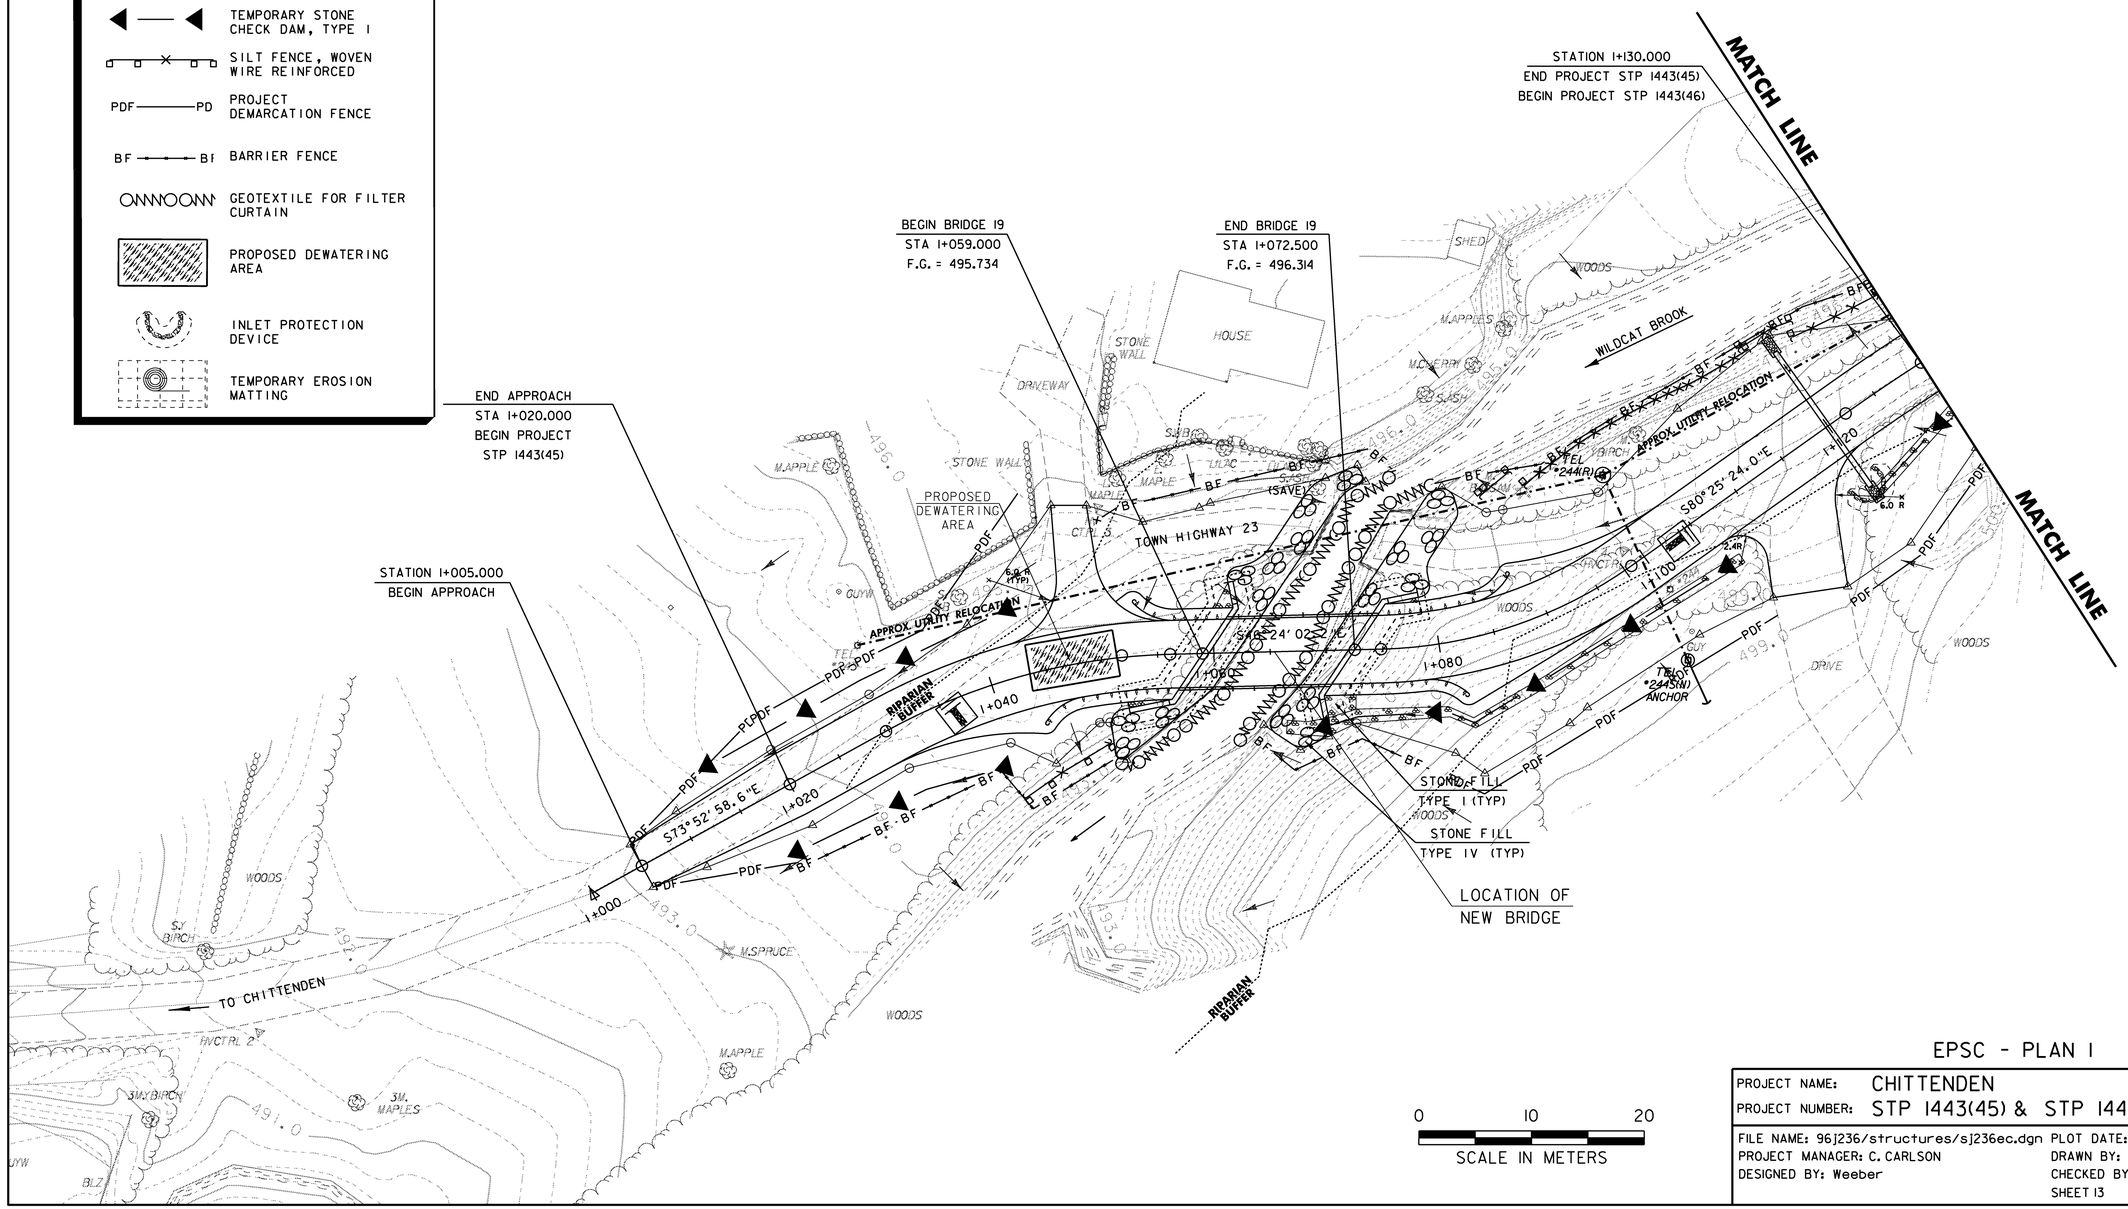

EPSC - PLAN 1

PROJECT NAME:	CHITTENDEN
PROJECT NUMBER:	STP 1443(45) & STP 1443(46)

FILE NAME: 96J236/structures/sj236ec.dgn	PLOT DATE: 14-AUG-2009
PROJECT MANAGER: C. CARLSON	DRAWN BY: W. LAMMER
DESIGNED BY: Weeber	CHECKED BY: C. CARLSON
	SHEET 13 OF 81