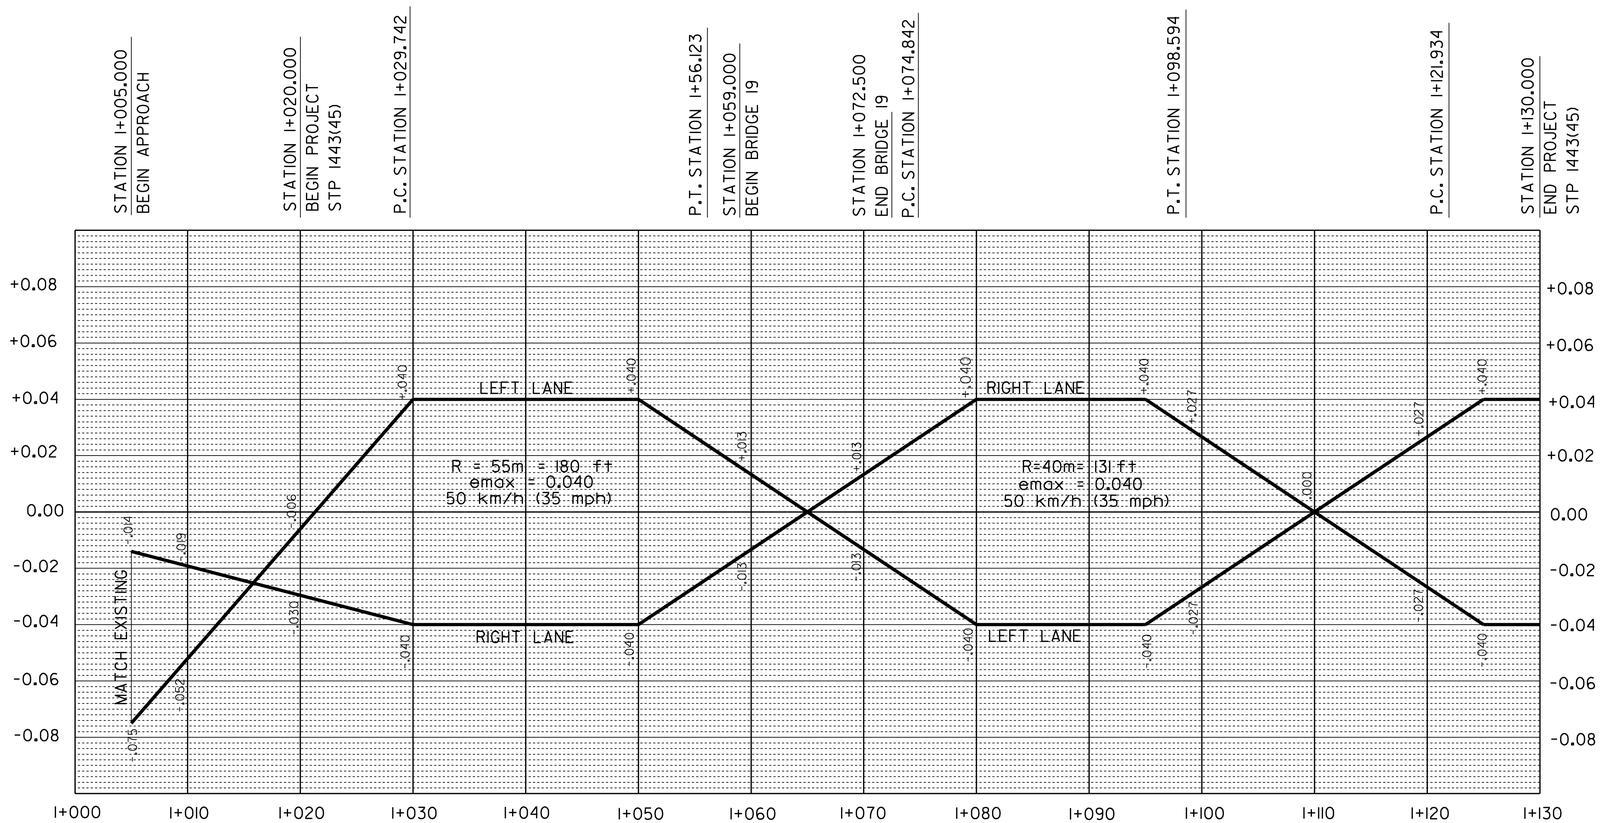

MAINLINE BANKING DIAGRAM

BRIDGE 19 BANKING DIAGRAM

PROJECT NAME:	CHITTENDEN
PROJECT NUMBER:	STP 1443(45)

FILE NAME: /93j236/str/sj236xs.dgn	PLOT DATE: 14-AUG-2009
PROJECT MANAGER: C. CARLSON	DRAWN BY: STR
DESIGNED BY: K. UPMAL	IPARM NAME: sj236bdl.i
	SHEET 30 OF 81