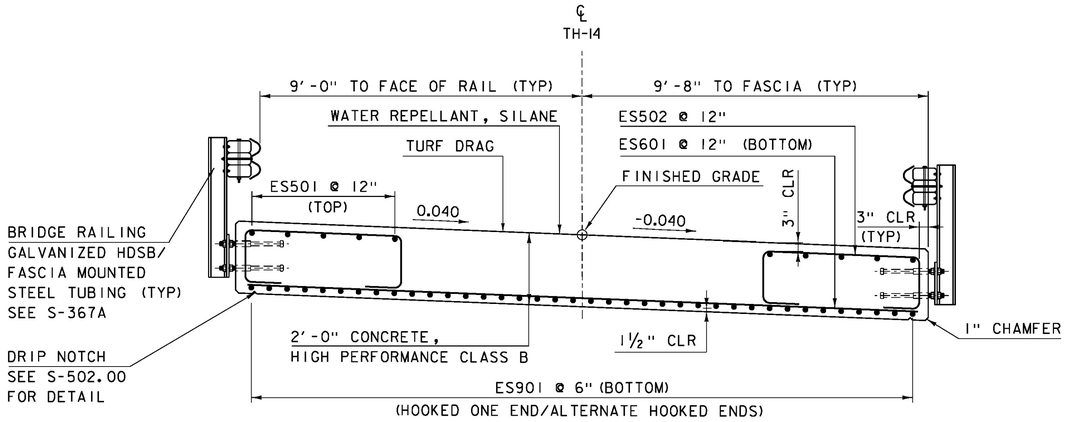

TYPICAL SECTION

SCALE ½" = 1'-0"

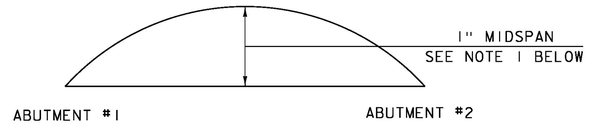

CAMBER DIAGRAM

NOT TO SCALE

NOTE 1:
THE SLAB SHALL BE CAMBERED A TOTAL OF 1" AT MIDSPAN.
THIS INITIAL CAMBER SHALL APPROXIMATE A CIRCULAR CURVE.

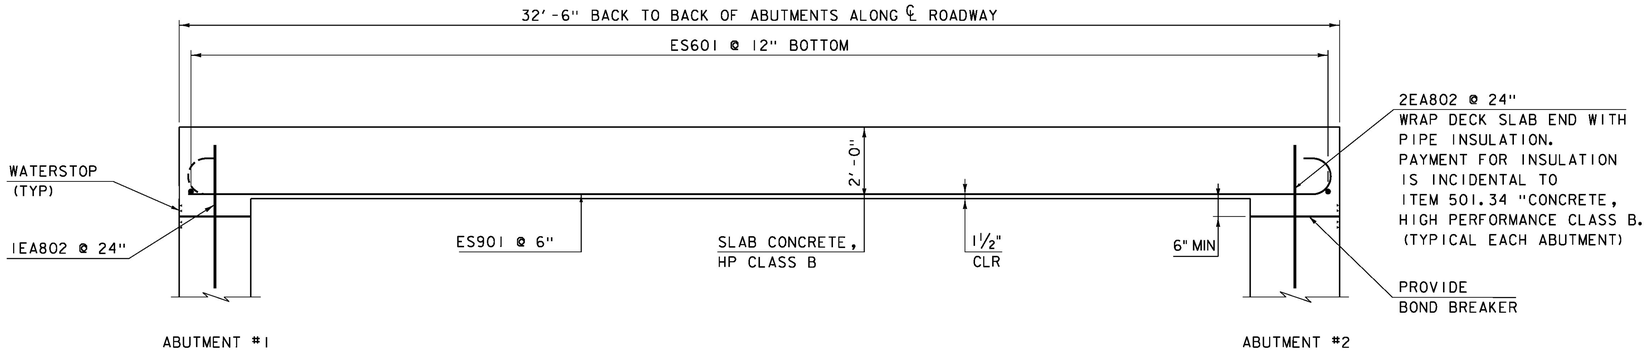

ELEVATION ALONG CENTERLINE

SCALE ½" = 1'-0"

NOTE:
NF = NEAR FACE
FF = FAR FACE
EF = EACH FACE
▲ = CUT TO FIT IN FIELD
3" CLEAR, UNLESS OTHERWISE
SPECIFIED ON THE PLANS.
2'-2" BAR LAP UNLESS OTHERWISE
SPECIFIED ON THE PLANS.

PROJECT NAME:	STAMFORD
PROJECT NUMBER:	STP 1441(29)

FILE NAME: s96j226sup.dgn	PLOT DATE: 24-DEC-2015
PROJECT LEADER: C. W. CARLSON	DRAWN BY: D. KARABEGOVIC
DESIGNED BY: F. BARROWS	CHECKED BY: H. SALLS
DECK TYPICAL	SHEET 19 OF 44