SOIL INFORMATION:
BERKSHIRE FINE SANDY LOAM, VERY STONY
(HIGHLY ERODIBLE)
K-FACTOR = 0.24, 25%-50% SLOPES
HYDROLOGICAL SOIL GROUP: B

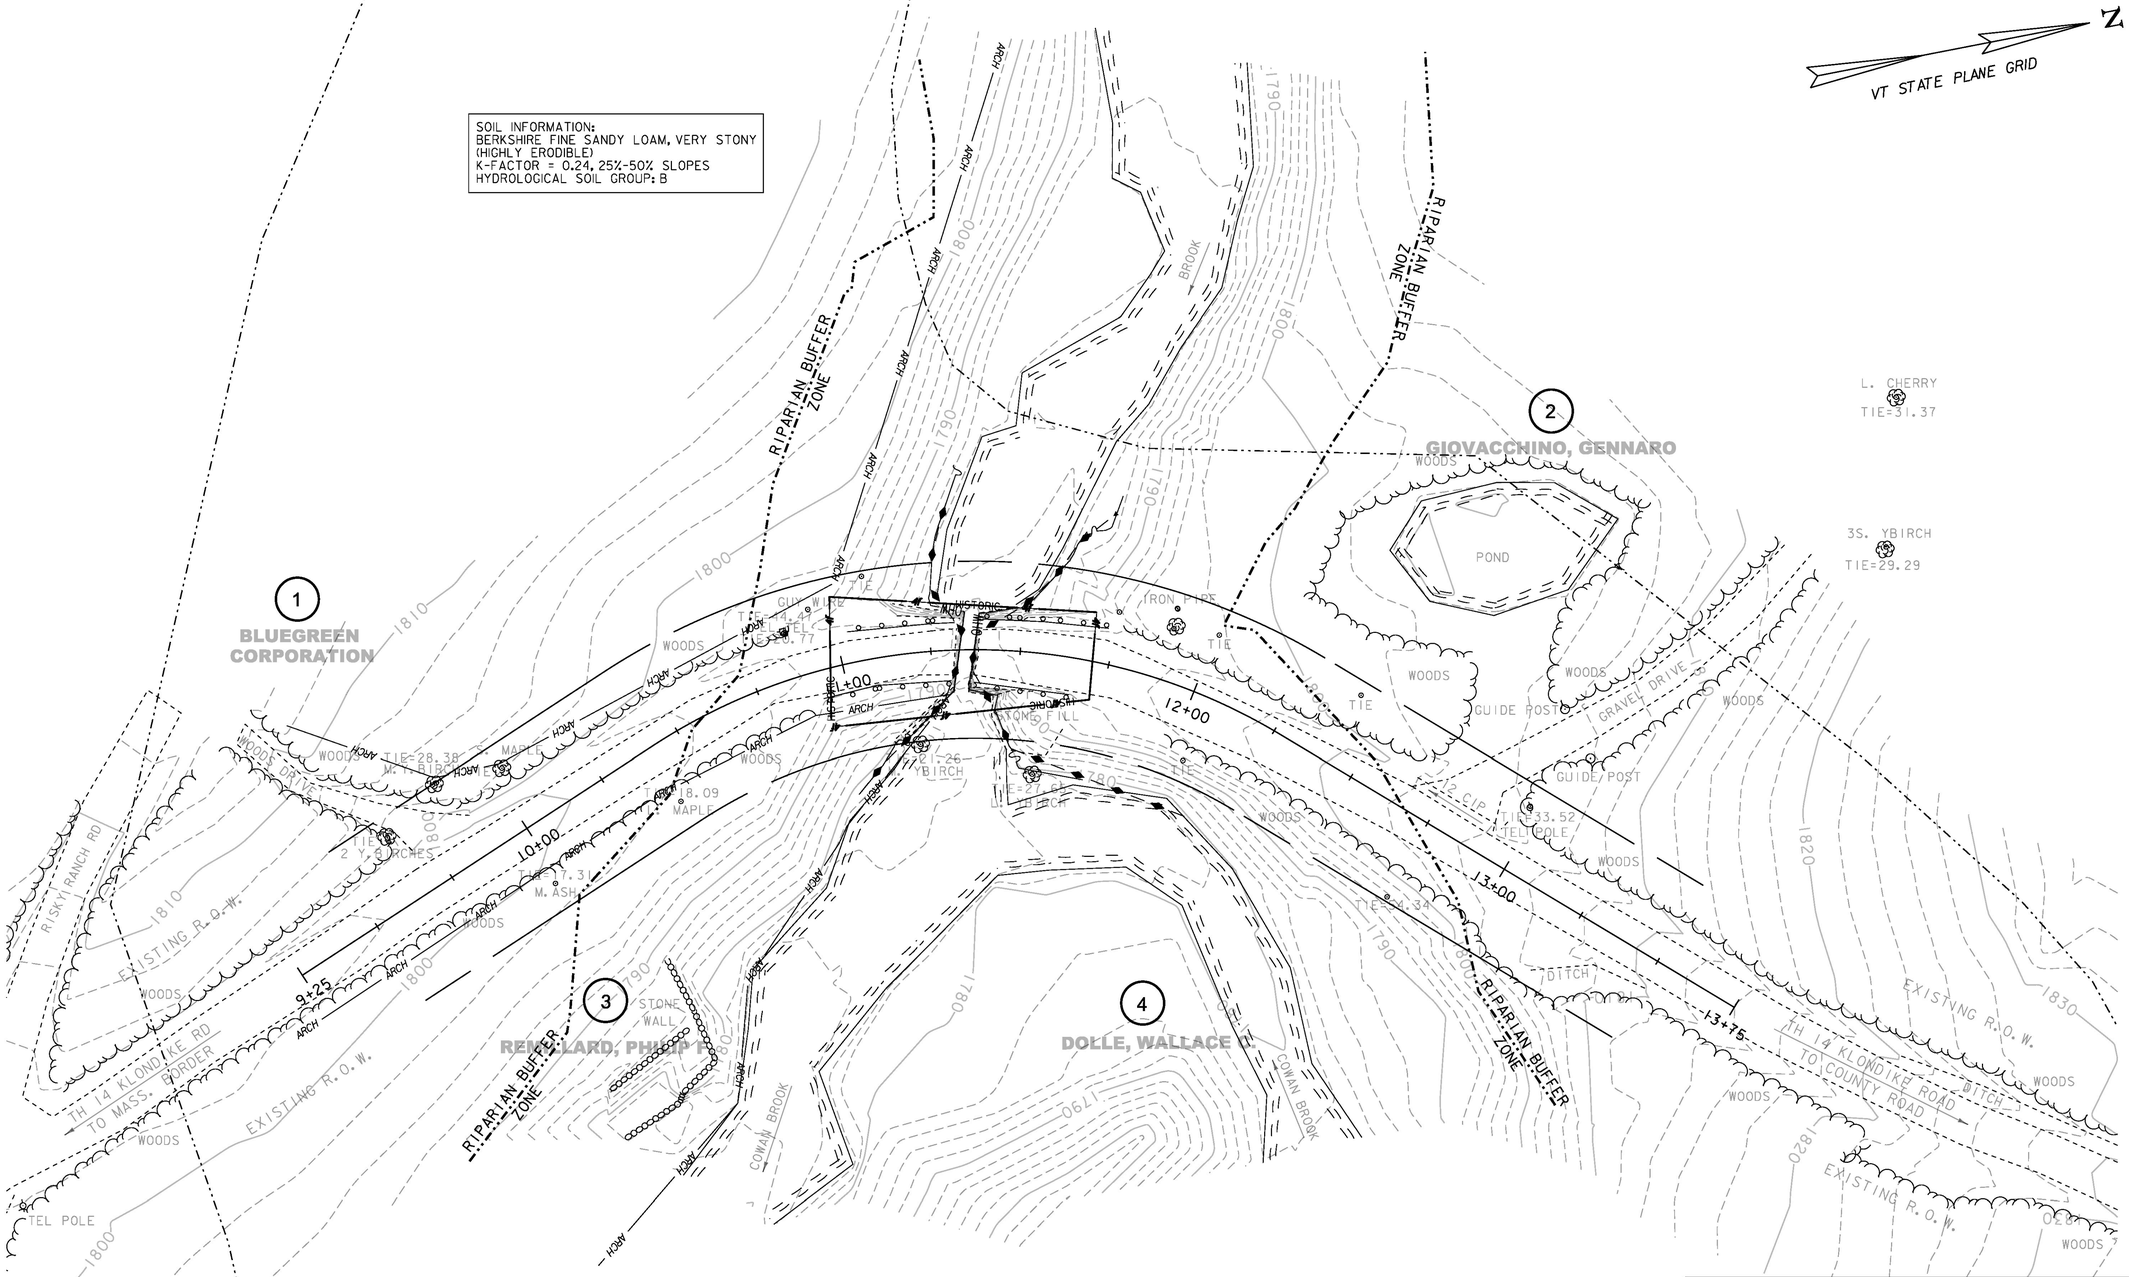

PROJECT NAME: STAMFORD	
PROJECT NUMBER: STP 1441(29)	
FILE NAME: s96j226bdr_ero.dgn	PLOT DATE: 03-DEC-2015
PROJECT LEADER: C. W. CARLSON	DRAWN BY: D. KARABEGOVIC
DESIGNED BY: H. SALLS	CHECKED BY: H. SALLS
EPSC EXISTING SITE PLAN	SHEET 38 OF 44