
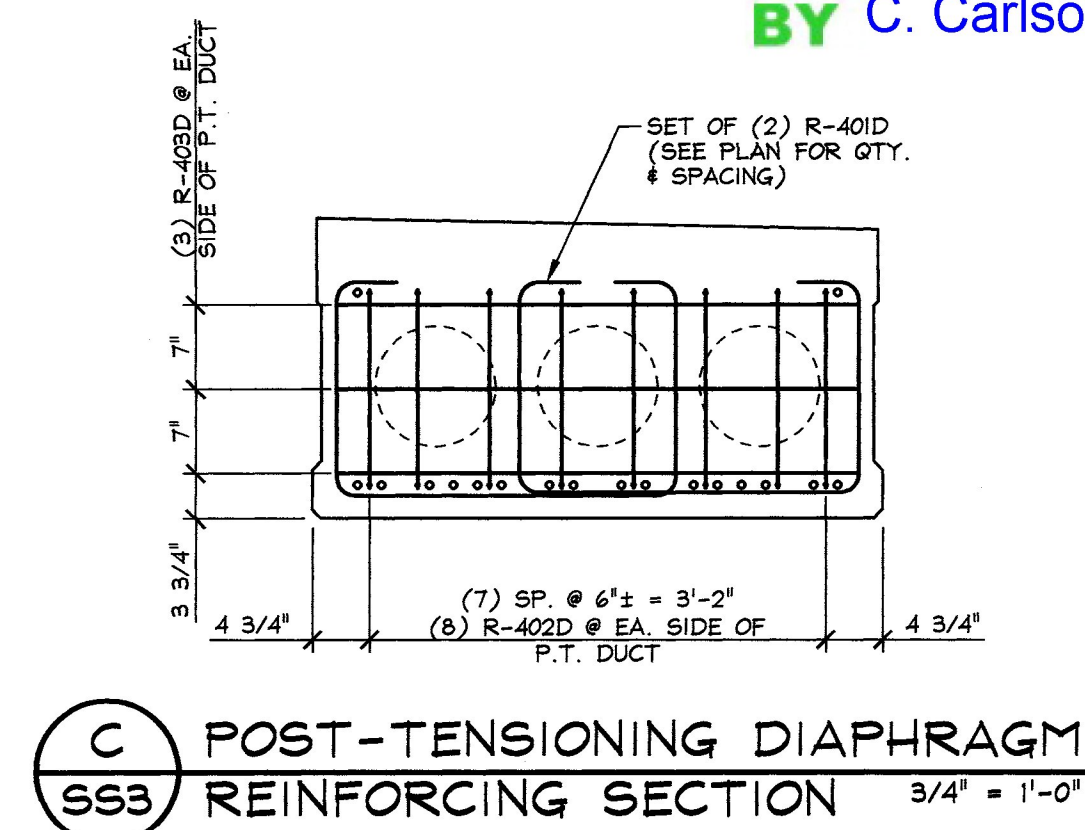
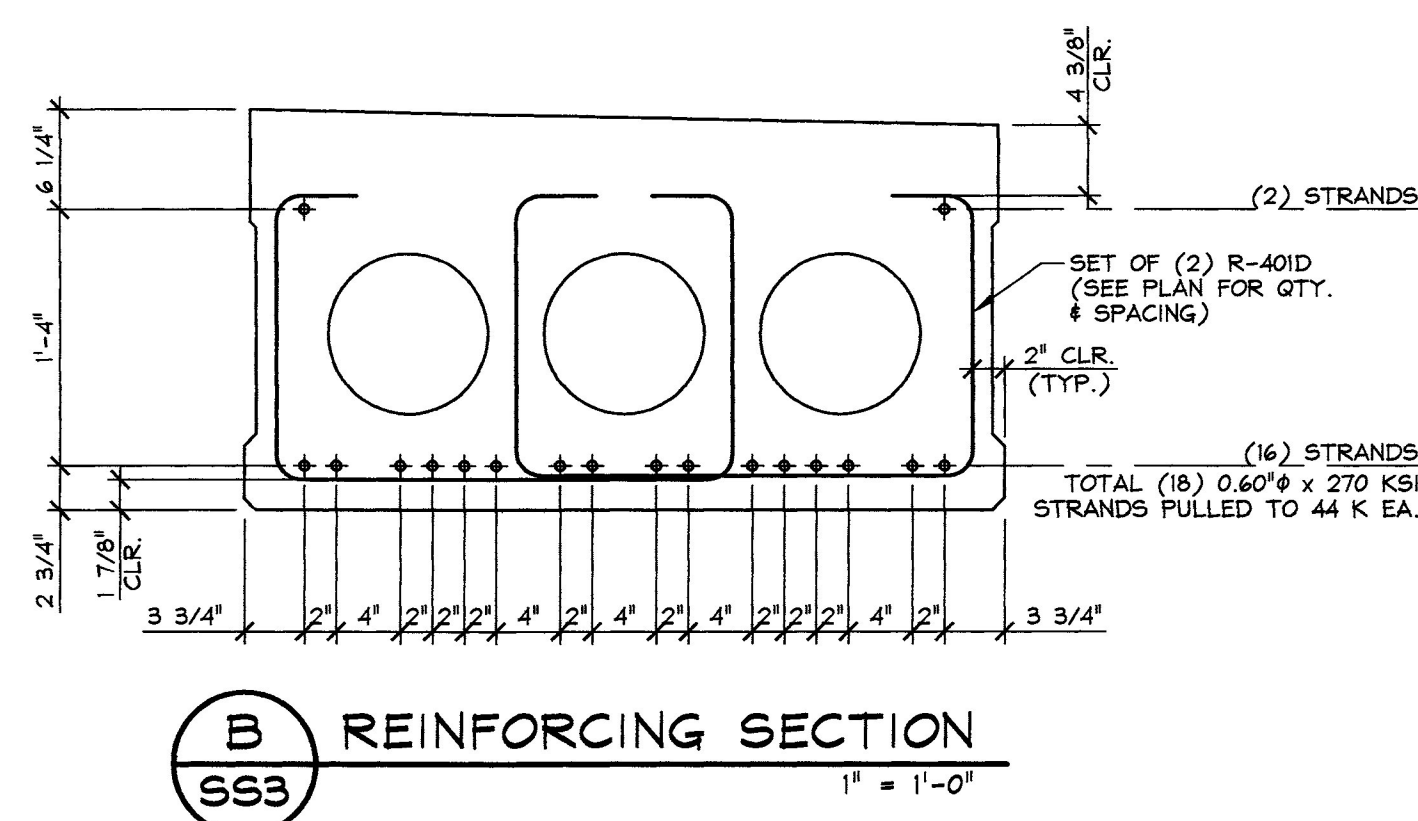
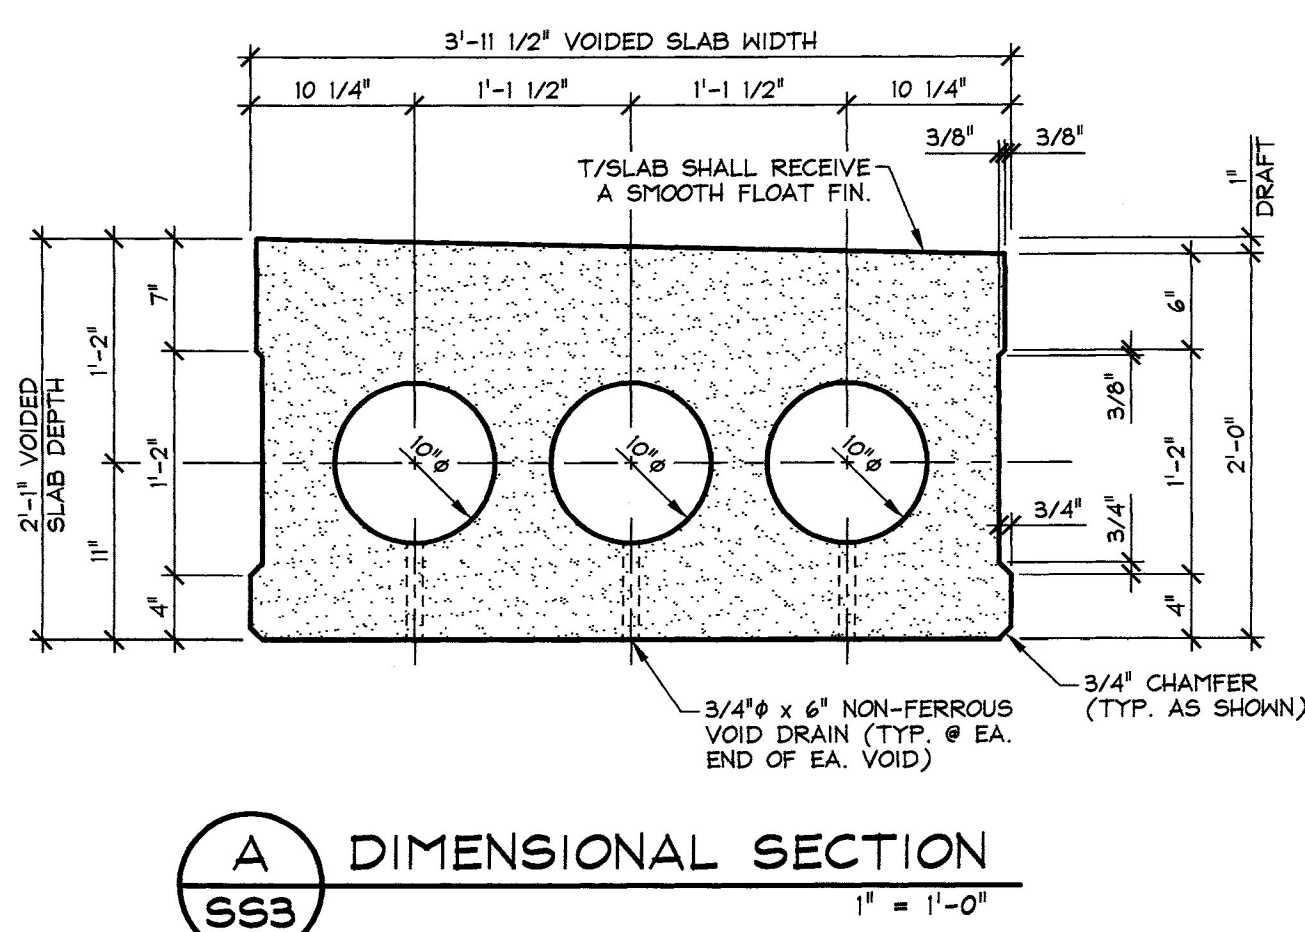
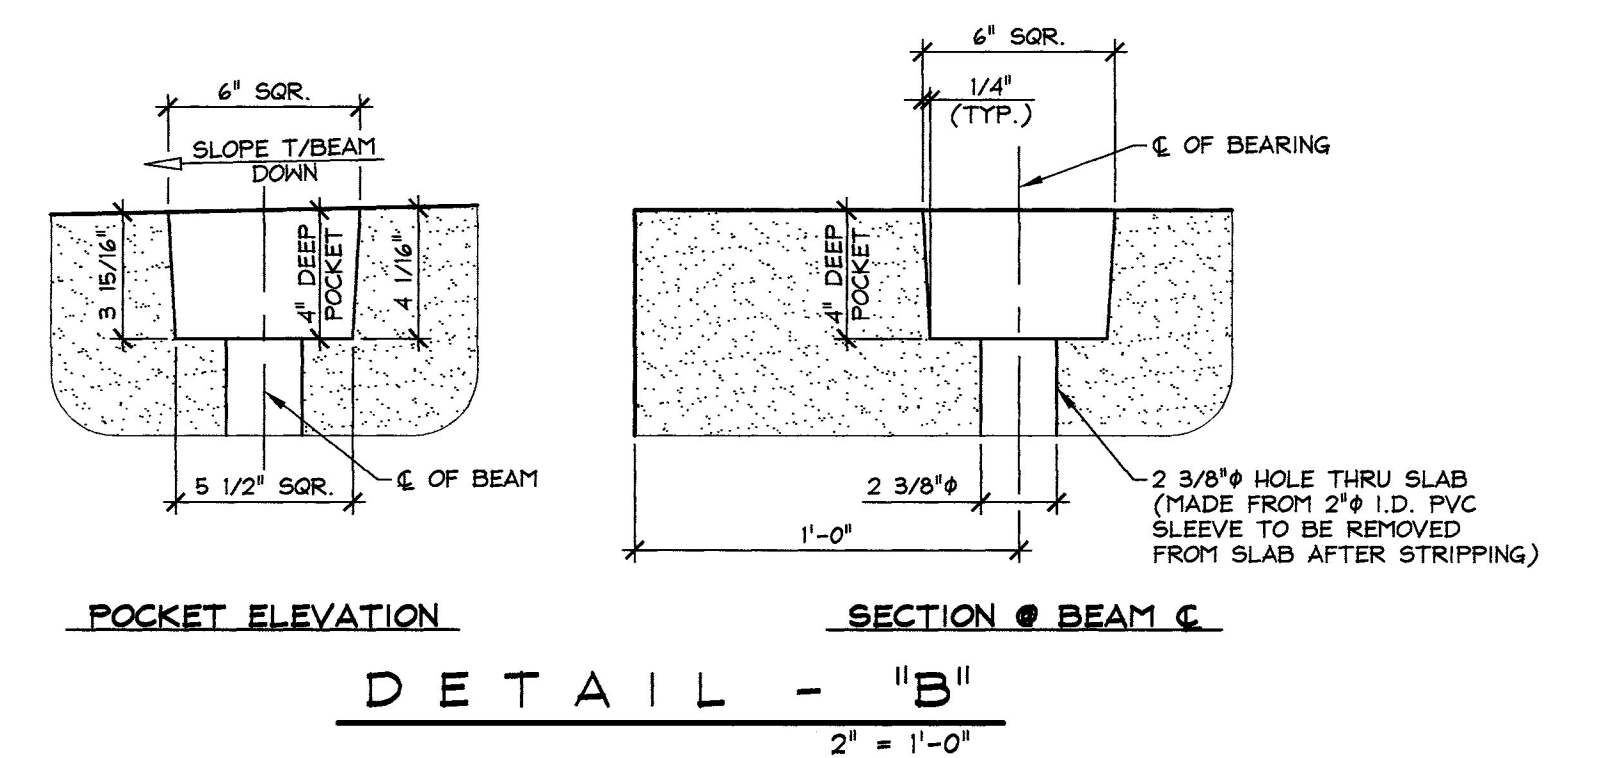


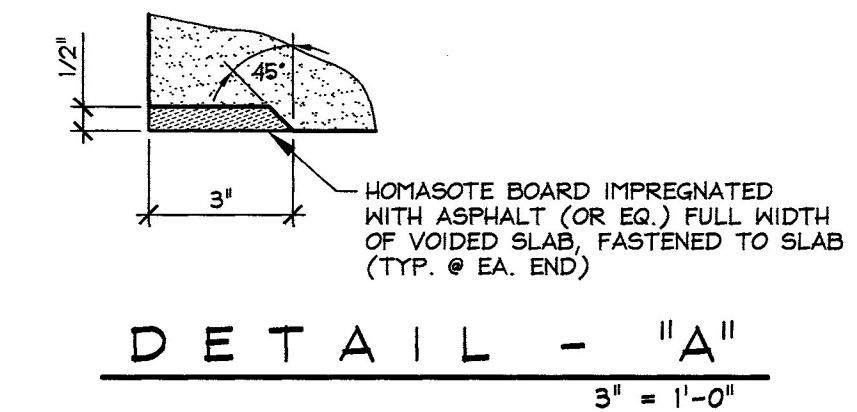

July 1, 2014

RESUBMIT No **Approved** _____
BY C. Carlson **DATE** 07/08/2014

MARK:	R-SS5	QTY.: 2	WT.: 25.75 T	VOL.: 12.72 cy
MATERIAL LIST / VOIDED SLAB				
ITEM	MARK	DESCRIPTION		QTY.
1	R-40ID	#4 BENT BAR (LEVEL II, DUAL COATED)		120
2	R-402D	#4 BENT BAR (LEVEL II, DUAL COATED)		64
3	R-403D	#4 x 3'-7 1/2" (LEVEL II, DUAL COATED)		24
4				
5				
6				
7				
8				
9				
10				
11		3/4"φ x 6" NON-FERROUS VOID DRAIN		24
12		10"φ x 9'-10" VOID		6
13		10"φ x 10'-10" VOID		6
14		SET OF TRIPLE 0.60"φ STRAND LIFTING LOOPS		4
15				

APPROVAL STAMP:

J.P. CARRARA & SONS INC.
Precast & Prestress Manufacturer
2464 CASE STR., MIDDLEBURY, VERMONT 05753 Phone:(802)388-6361 Fax:(802)388-9010

THE BELDEN COMPANY, INC.
CONTRACTOR
RUTLAND, VERMONT

STATE OF VERMONT AGENCY OF TRANSPORTATION
COUNTY OF RUTLAND

DATE: APR. 25, 2014

CITY OF RUTLAND		
ROUTE NO.: TH 13 (FOREST STREET) - URBAN COLLECTOR		
BRIDGE NO.: 14	PROJECT NO.: BRF 3000(18)	

CHKD: M.D.	DFTM: B.L.
------------	------------

PRESTRESSED VOIDED SLAB DETAILS DWG. NO: **SS3**