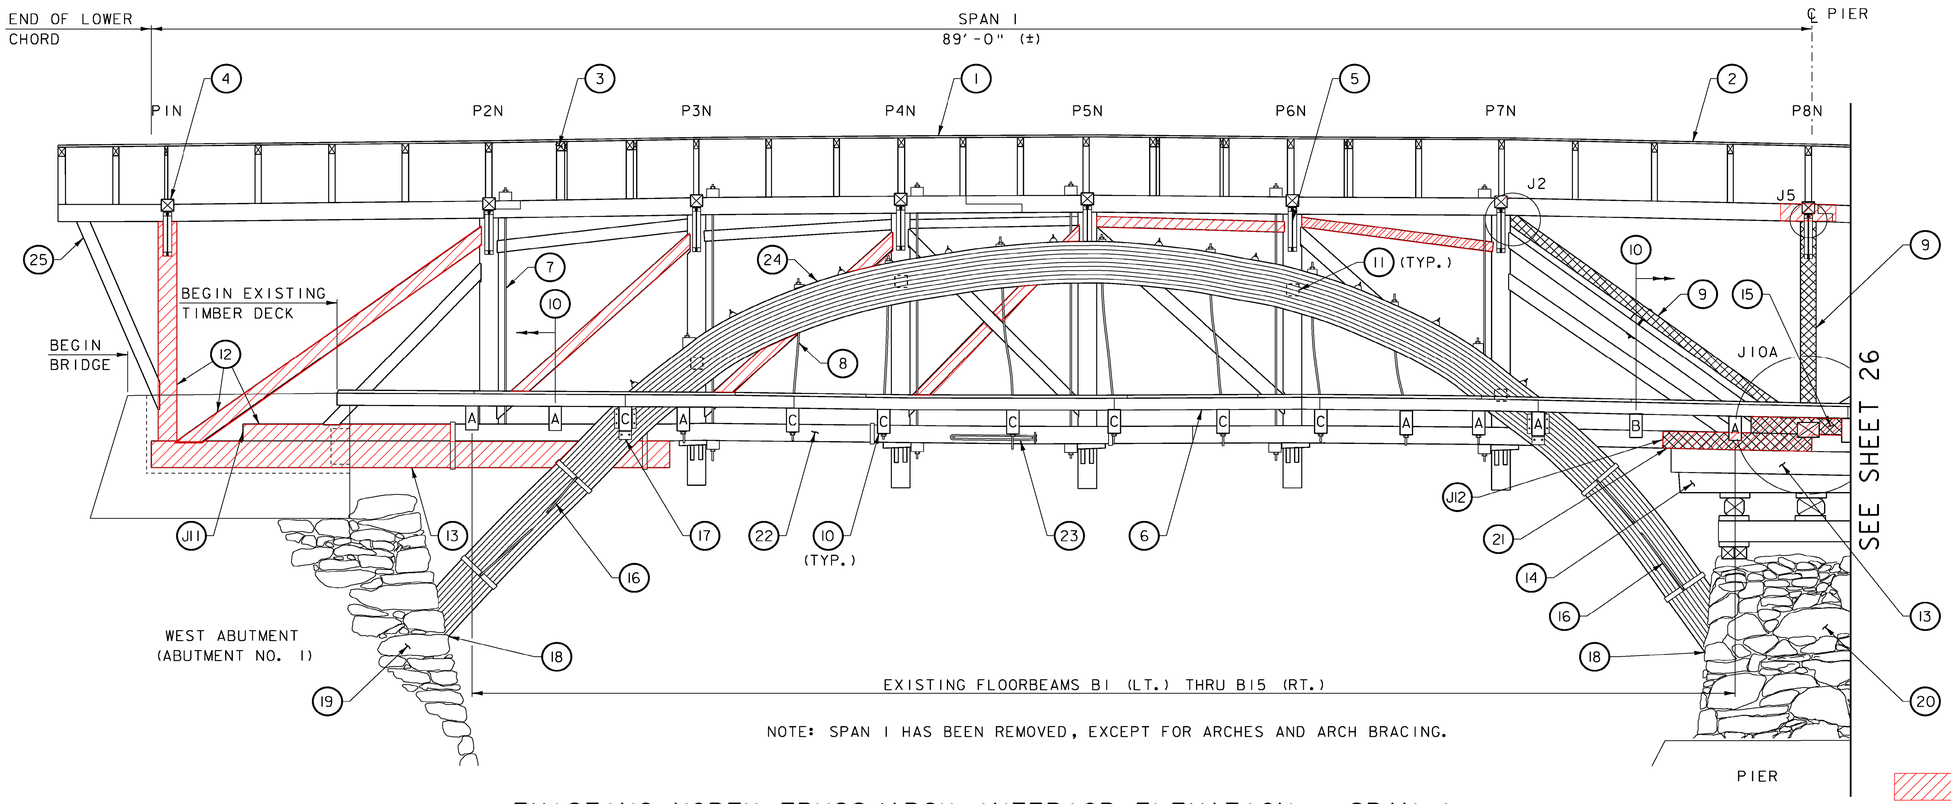

NOTE: SPAN 1 HAS BEEN REMOVED, EXCEPT FOR ARCHES AND ARCH BRACING.

EXISTING NORTH TRUSS/ARCH INTERIOR ELEVATION - SPAN 1

(LOOKING NORTH)
SCALE: 1/4" = 1'-0"

1. REPLACE ROOF WITH NEW STANDING SEAM METAL ROOF
2. ADJUST ROOF PROFILE
3. REPLACE ROOF SHEATHING AND RAFTERS (TYP.)
4. REPLACE ALL CROSS TIES (TYP.) (SEE SHEET 30)
5. REPLACE KNEE BRACE WITH TIMBER/TIE ROD KNEE BRACE (TYP.) (SEE SHEET 35)
6. REPLACE FLOOR SYSTEM WITH NAIL LAMINATED DECK, RUNNING PLANKS AND CURBING (SEE SHEET 33)
7. REPLACE ALL TRUSS DOUBLE TENSION RODS (TYP.) (SEE SHEET 43)
8. REPLACE ALL ARCH TENSION RODS (TYP.) (SEE SHEET 43)
9. REPLACE DESIGNATED TRUSS MEMBER
10. EXISTING FLOORBEAMS ARE SHOWN. NEW FLOORBEAM LAYOUT INVOLVES RETAINING A PORTION OF THE EXISTING FLOORBEAMS AND INCORPORATING NEW FLOORBEAMS. SEE SHEET 29 FOR FLOOR FRAMING PLAN
11. REPLACE ABOVE DECK ARCH BLOCKS (SEE SHEET 44)
12. EXTEND EXISTING LOWER CHORD AND REFRAME EXISTING MEMBERS
13. REPLACE BOLSTER BEAM AND BLOCKING (SEE SHEET 46)
14. REPLACE PIER CRIBBING SYSTEM WITH CONCRETE SEAT AND PEDESTALS (SEE SHEET 54)
15. REPLACE LOWER CHORD BLOCKING (SEE SHEET 41)
16. REPLACE ARCH BRACING (TYP.) (SEE SHEET 44)
17. REPLACE ARCH/FLOORBEAM CONNECTION ANGLES (TYP.) (SEE SHEET 43)
18. ADD NEW ARCH CONNECTION (SEE SHEET 45)
19. REPLACE MASONRY ABUTMENT (SEE SHEETS 48 THRU 52)
20. REPAIR MASONRY PIER (SEE SHEETS 54 & 55)
21. REPLACE PORTION OF LOWER CHORD
22. STRENGTHEN LOWER CHORD (SEE SHEETS 37 & 38)
23. REPLACE LOWER CHORD TENSION SPLICE (SEE SHEET 39)
24. REPAIR ARCH (SEE SHEET 36)
25. REPLACE END PORTAL FRAMING (SEE SHEET 32)

TRUSS JOINTS

J1A	SEE SHEET 40	J11	SEE SHEET 42
J1B	SEE SHEET 40	J12	SEE SHEET 42
J2	SEE SHEET 40		
J3	SEE SHEET 40		
J4	SEE SHEET 40		
J5	SEE SHEET 40		
J6	SEE SHEET 41		
J7	SEE SHEET 41		
J8	SEE SHEET 41		
J9	SEE SHEET 41		
J10A	SEE SHEET 41		
J10B	SEE SHEET 41		

SCALE 1/4" = 1'-0
1 0 2 4 6

McFarland Johnson

EXISTING DISTRIBUTION BEAMS NOT SHOWN FOR CLARITY.

LEGEND

A	EXISTING FLOORBEAM SET AT EXISTING LOCATION
B	EXISTING FLOORBEAM TO BE SLIGHTLY SHIFTED FROM ITS EXISTING LOCATION
C	NEW FLOORBEAM SET AT EXISTING LOCATION
	TRUSS MEMBERS TO BE REPLACED
P4N	TRUSS POST DESIGNATION
J1	TRUSS JOINT DETAIL DESIGNATION

NOTES

1. FOR FLOORBEAM REFERENCE TABLE, SEE SHEET 56.

PROJECT NAME:	WOODSTOCK	WOODSTOCK
PROJECT NUMBER:	BHO 1444(52)	ST 1444(58)
FILE NAME: z96j262tr1.dgn		PLOT DATE: 29-JUN-2012
PROJECT LEADER: M. Sargent		DRAWN BY: P. Dustin
DESIGNED BY: P. Dustin		CHECKED BY: R. Joy
TRUSS/ARCH ELEVATION (1 OF 4)		SHEET 25 OF 68