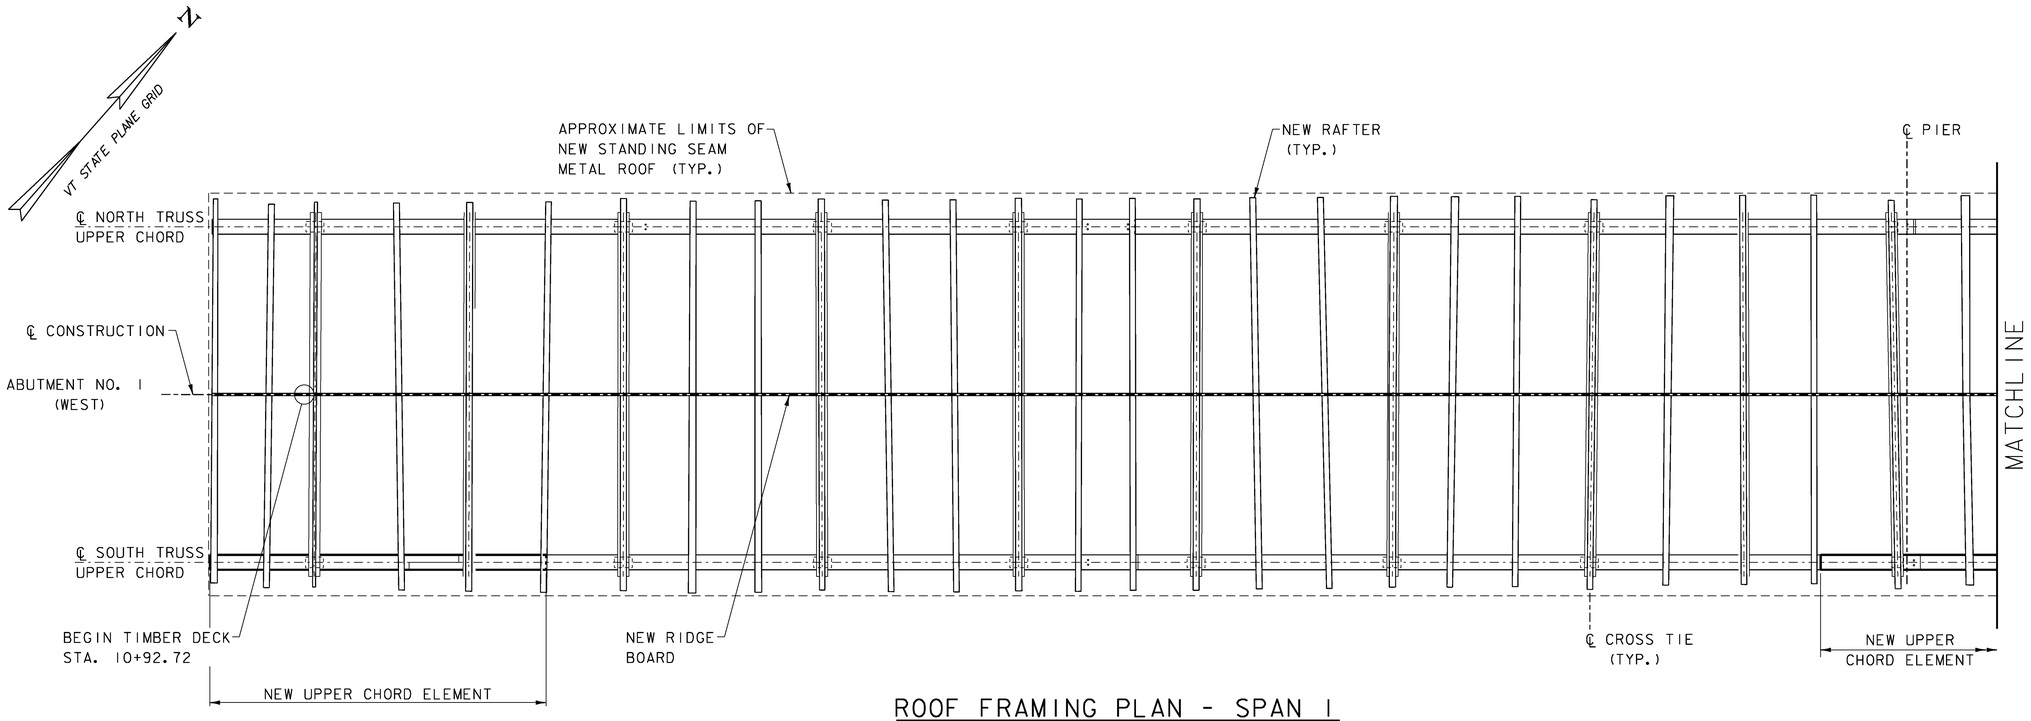

ROOF FRAMING PLAN - SPAN 1

SCALE: 1/4" = 1'-0"

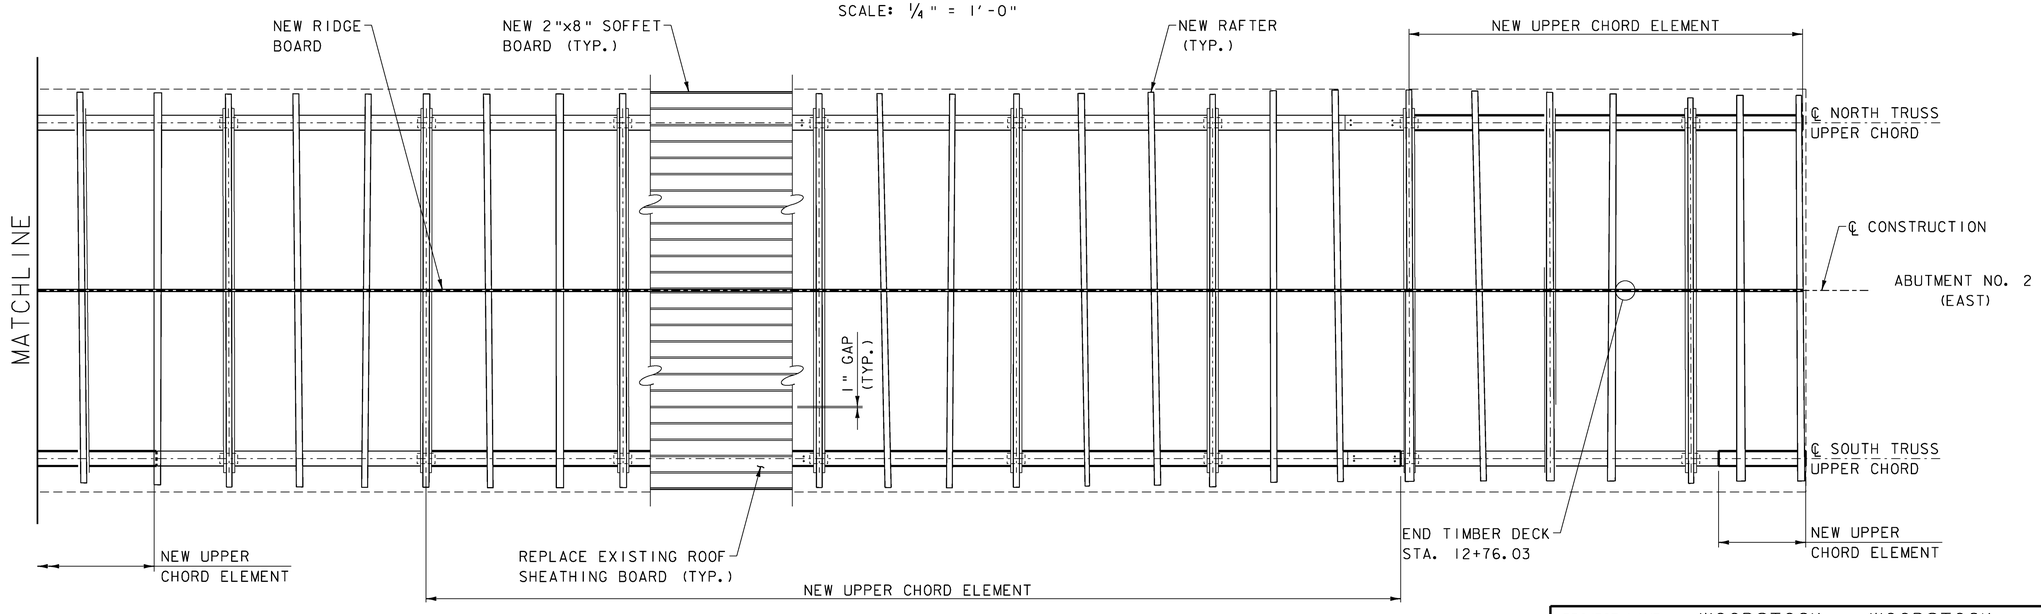

SCALE 1/4" = 1'-0
1 0 2 4 6

ROOF FRAMING PLAN - SPAN 2

SCALE: 1/4" = 1'-0"

McFarland Johnson

PROJECT NAME:	WOODSTOCK	WOODSTOCK
PROJECT NUMBER:	BHO 1444(52)	ST 1444(58)

FILE NAME: z96j262rfp.dgn
PROJECT LEADER: M. Sargent
DESIGNED BY: P. Dustin
ROOF FRAMING PLAN

PLOT DATE: 29-JUN-2012
DRAWN BY: P. Dustin
CHECKED BY: R. Joy
SHEET 31 OF 68