Metric

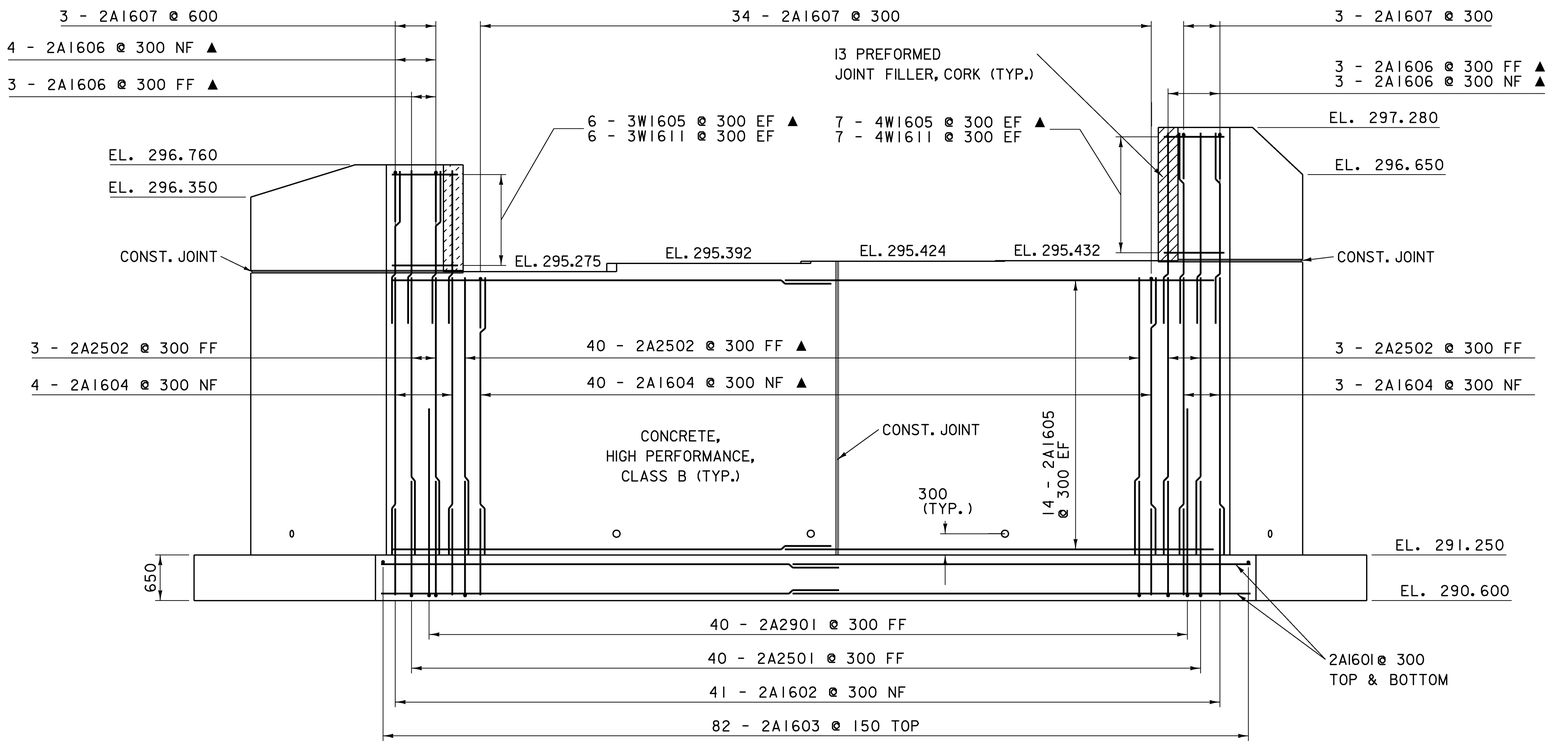

ABUTMENT 2 ELEVATION

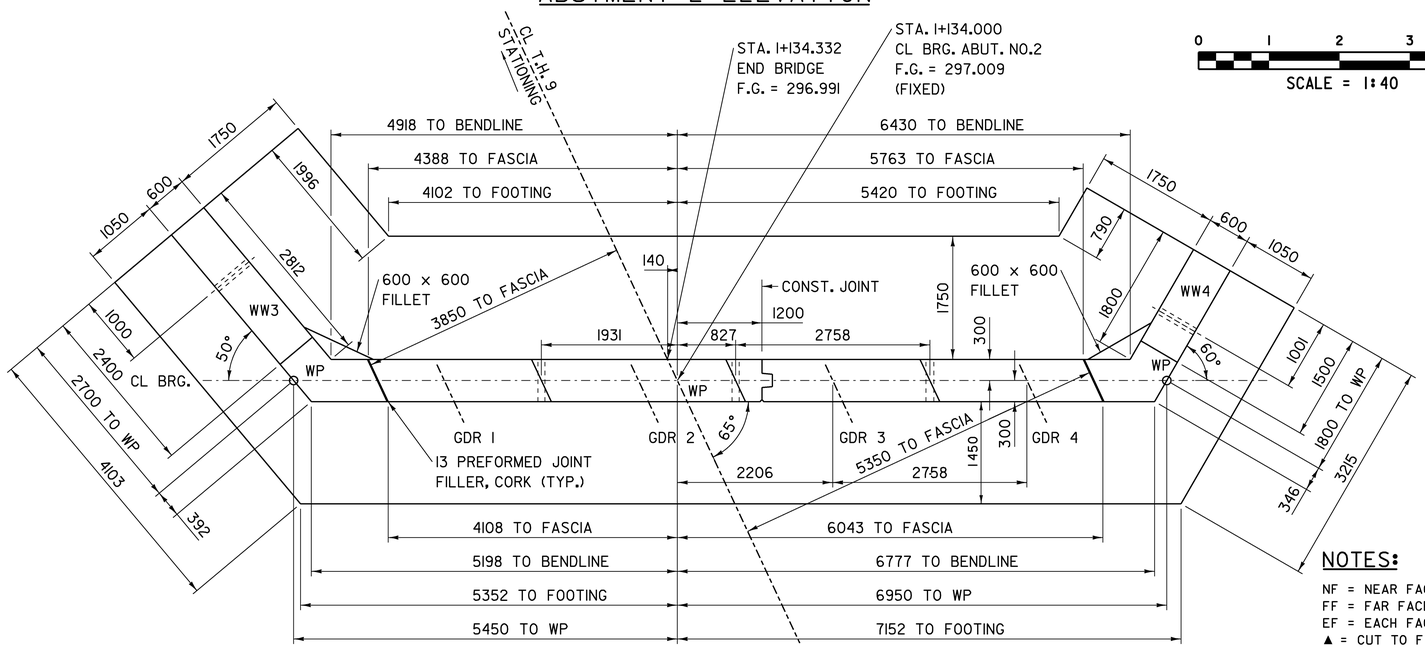

ABUTMENT 2 PLAN

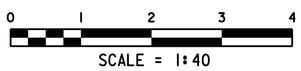

NOTES:

NF = NEAR FACE
FF = FAR FACE
EF = EACH FACE
▲ = CUT TO FIT IN FIELD
75 COVER UNLESS
OTHERWISE SPECIFIED ON THE PLANS.
660 MIN. LAP SPLICE UNLESS
OTHERWISE SPECIFIED ON THE PLANS.

SUBSTRUCTURE
ABUTMENT 2 DETAILS

PROJECT NAME:	LINCOLN
PROJECT NUMBER:	BRO 1445(25)

FILE NAME: s96J266str.dgn	PLOT DATE: 29-JAN-2009
PROJECT LEADER: R. WHITCOMB	DRAWN BY: C. MOONEY
DESIGNED BY: S. SCRIBNER	CHECKED BY: R. WHITCOMB
SUBSTRUCTURE ABUTMENT 2 DETAILS	SHEET 39 OF 58