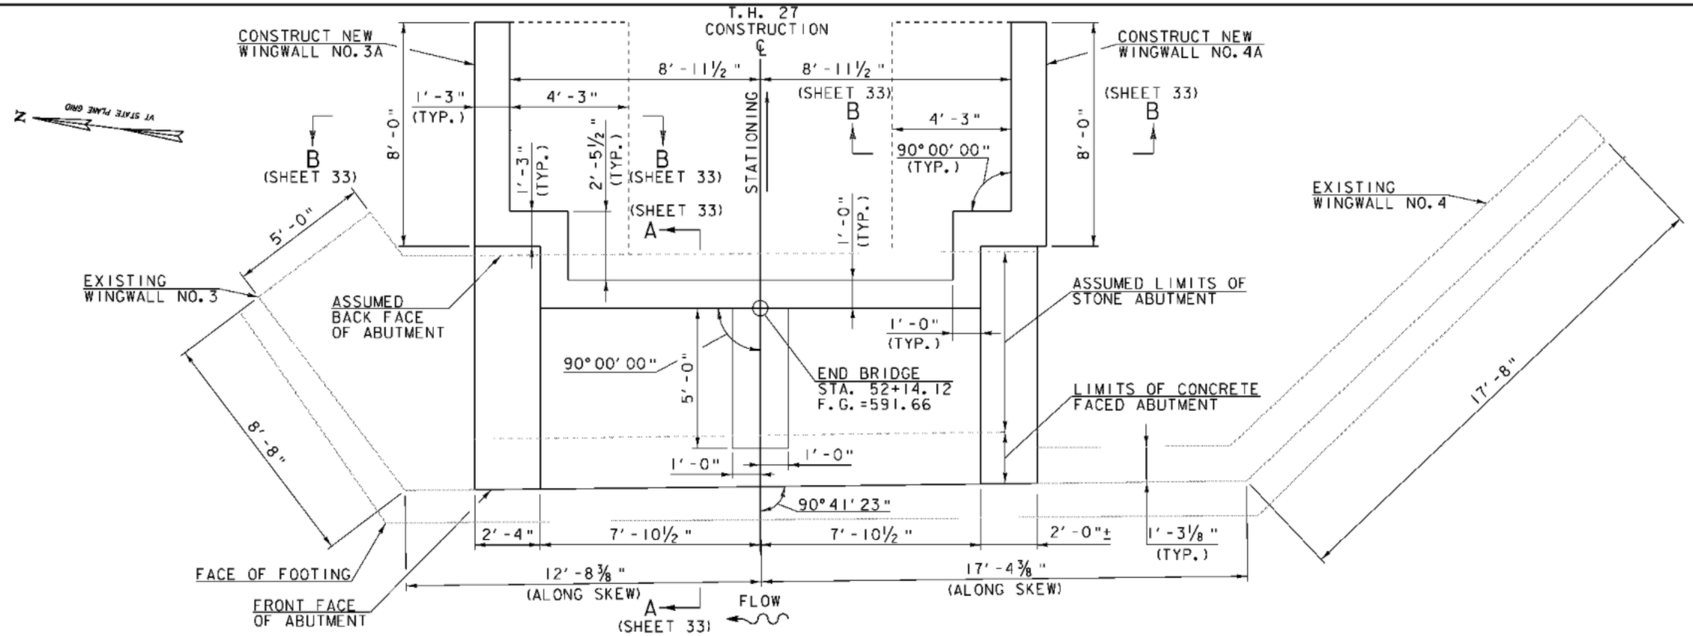

ABUTMENT NO. 2 PLAN

SCALE: ⅜" = 1'-0"

PLAN NOTES:

1. SEE SHEET 33 FOR WINGWALLS NO. 3A & 4A ELEVATIONS AND SHEET 30 FOR NOTES THAT APPLY TO THIS SHEET.
2. LENGTH OF THE NEW 4" ø WEEPHOLES AT ABUTMENT NO. 2 SHALL BE FOR FULL THICKNESS OF CONCRETE FACING. WRAP A GEOTEXTILE AT THE INLET END OF THE WEEPHOLE. ALL COST OF SUCH WORK IS CONSIDERED INCIDENTAL TO ITEM 501.34, CONCRETE, HIGH PERFORMANCE CLASS B.

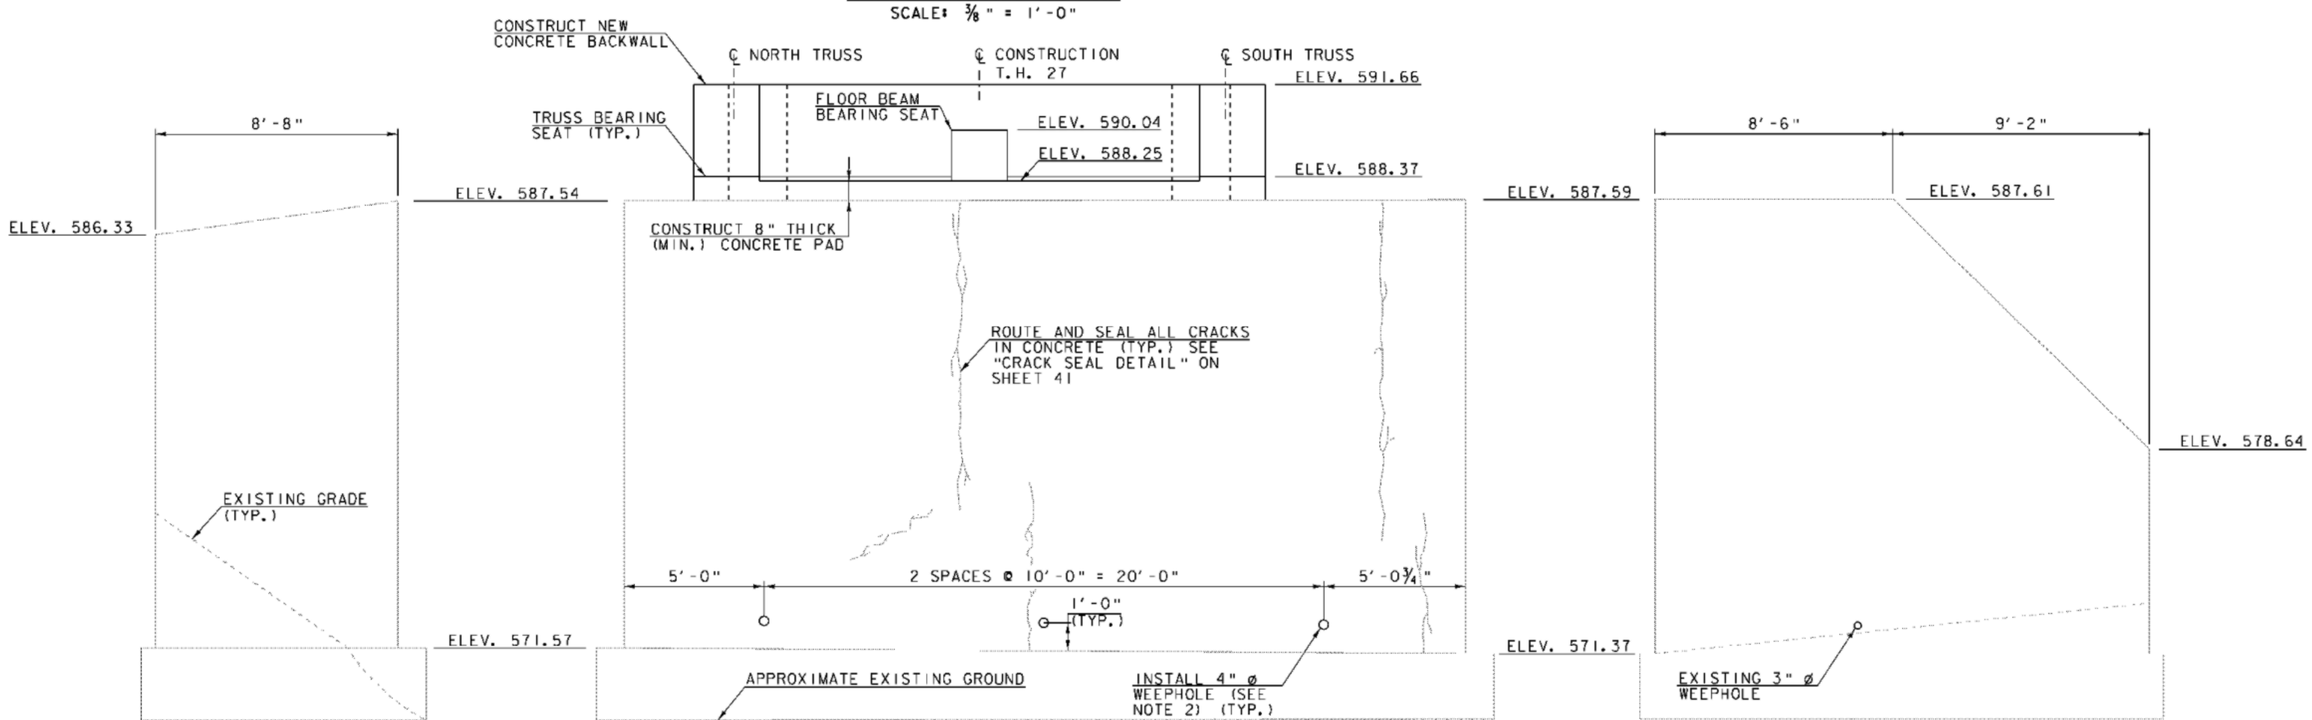

WINGWALL NO. 3 ELEVATION

SCALE: ⅜" = 1'-0"

ABUTMENT NO. 2 ELEVATION

SCALE: ⅜" = 1'-0"

WINGWALL NO. 4 ELEVATION

SCALE: ⅜" = 1'-0"

SCALE: ⅜" = 1'-0"

MODEL
Default
HTA PROJECT NO.
904214

Hoyle, Tanner & Associates, Inc.

PROJECT NAME: MONTGOMERY
PROJECT NUMBER: BHO 1448(23)

FILE NAME: Z96J302sub2.dgn
PROJECT LEADER: J.H.WEAVER
DESIGNED BY: J.BICJA
ABUTMENT NO.2 PLAN AND ELEVATION

PLOT DATE: 8/1/2008
DRAWN BY: J.B.McQUAID
CHECKED BY: S.T.JAMES
SHEET 32 OF 54