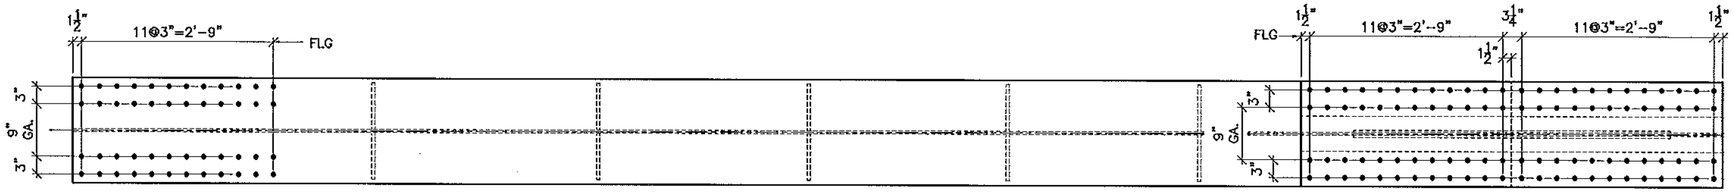

TOP VIEW (BOTTOM VIEW SIM.)

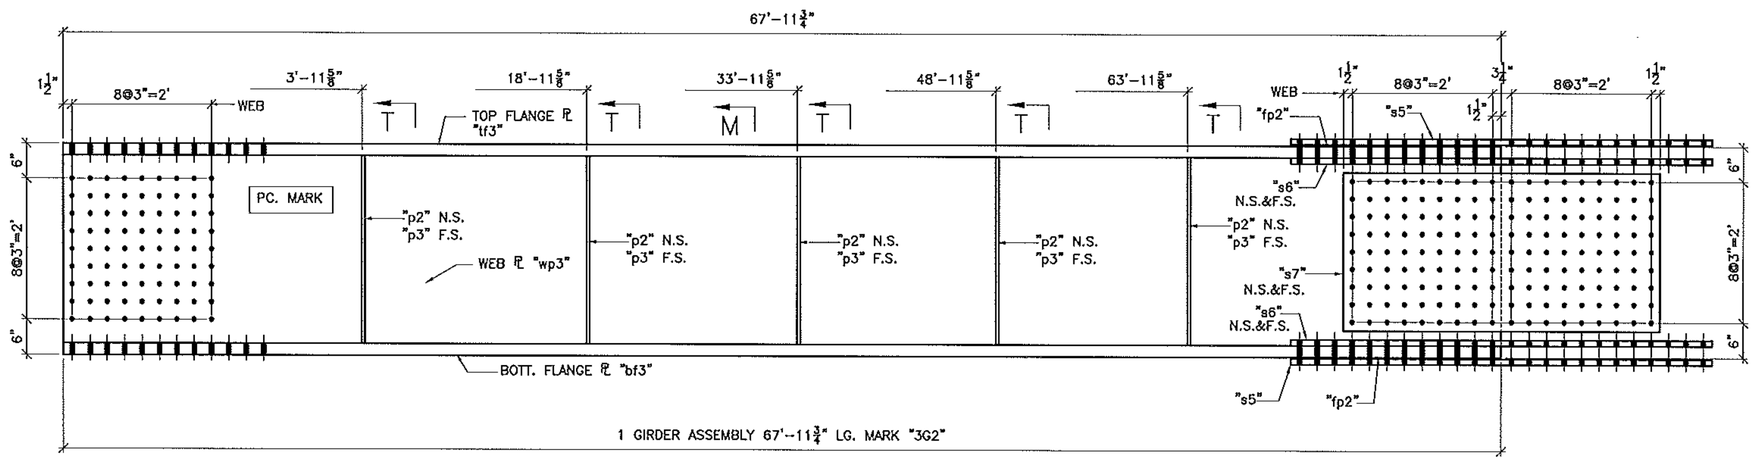

BILL OF MATERIAL

SHIP	SHIP MARK	NO. PCS.	PIECE MARK	DESCRIPTION	LENGTH	REMARKS	WT.	
1	3G2			BRIDGE GIRDER				
		1	wp3	℄ ½X32	67'-11¾		3703	
		1	tf3	℄ 2X18	67'-11¾		8331	
		1	bf3	℄ 2X18	67'-11¾		8331	
		5	p2	SEE SHT. 26				
		5	p3	SEE SHT. 26				
		2	S5	SEE SHT. 26				
		4	S6	SEE SHT. 26				
		2	S7	SEE SHT. 26				
		2	fp2	SEE SHT. 26				

GIRDER WT: 22,357

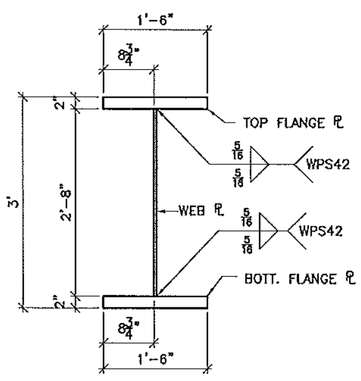

SECTION M
(GIRDER ASS'Y)

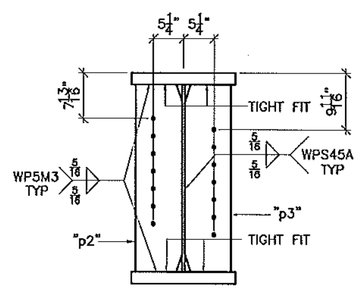

SECTION T

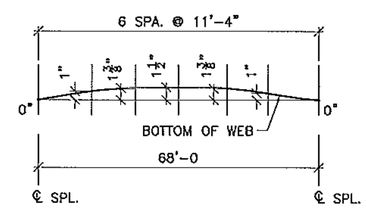

CAMBER DIAGRAM

Vermont Agency of Transportation
RECEIVED
CK'D BY GFR OK'D BY
05/15/2012
RESUBMIT APPROVED X
BY C. CARLSON DATE 05/16/2012

SEE .dxf FILES FOR WEB ℄ CUTTING
SEE SHEET 26 FOR PIECE DETAILS
SEE SHEET B1 FOR NOTES

FINISH				
MATERIAL AASHTO M270 (ASTM A709) GRADE 50				
HOLES 15/16"ø U.O.N.				
ELECTRODES				
WELDS PER WPS				
SURFACE PREP				
	NO	DATE	DESCRIPTION	BY

REVISIONS

ARC ENTERPRISES, INC.
ADVANCED RESOURCES & CONST. ENTERPRISES, INCORPORATED
P.O. BOX 120 KINGFIELD, ME. 04947
PHONE: (207) 265-2646 – FAX: (207) 265-4054

DRAFTER JAC
DATE 4/11/12
CHECKED JS
JOB # 12-100

STRINGER DETAILS
VERMONT AGENCY OF TRANSPORTATION, NEWPORT CITY, CO. OF ORLEANS
RAILROAD SQUARE, TH11 (CLASS 2) MAJOR COLLECTOR, BRIDGE NO. 8
G.C. REED & REED

CONTRACT NO. BRO 1449 (25)
DWG. NO. 12

J.A.C. DRAFTING/5/15/12/012

PDF created with FinePrint pdfFactory trial version http://www.pdffactory.com