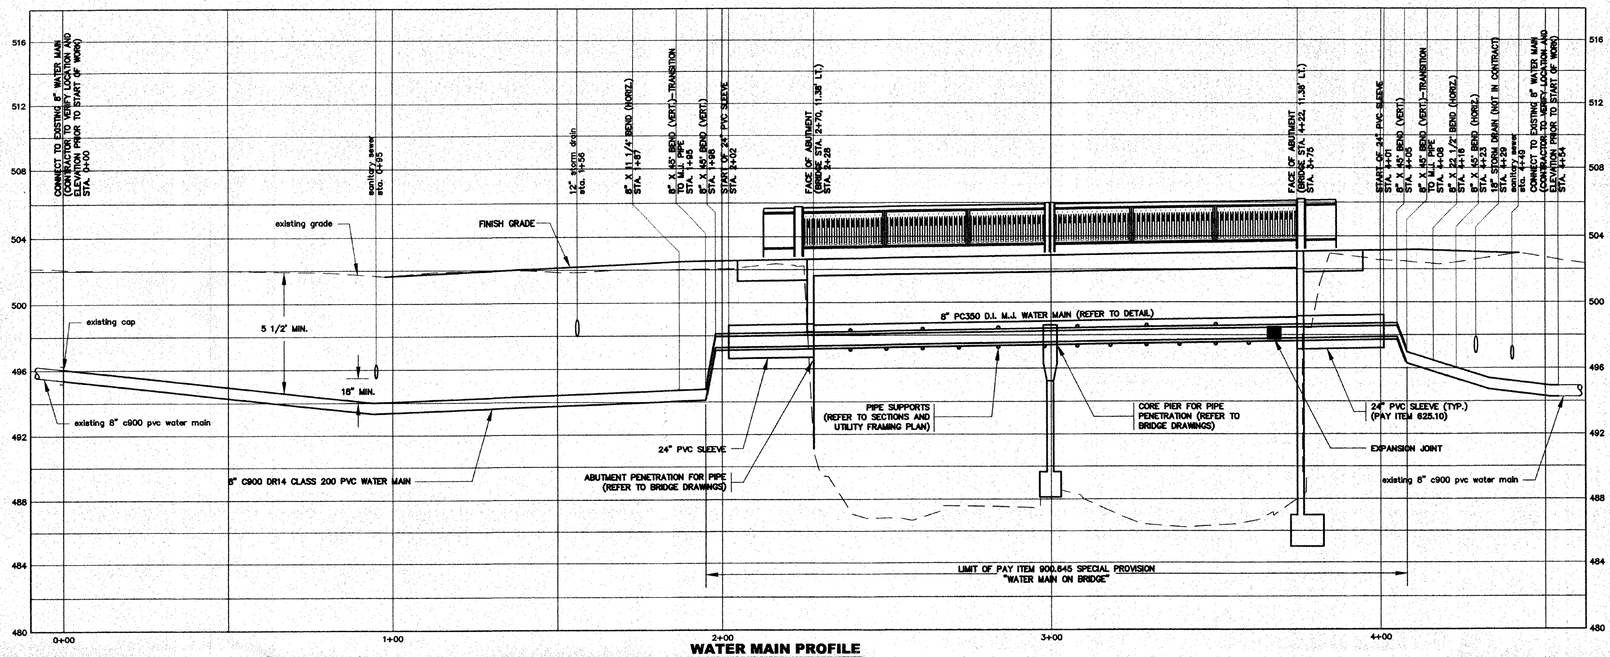

WATER MAIN PROFILE

SCALE: 1"=20' HORIZONTAL
1"= 4' VERTICAL

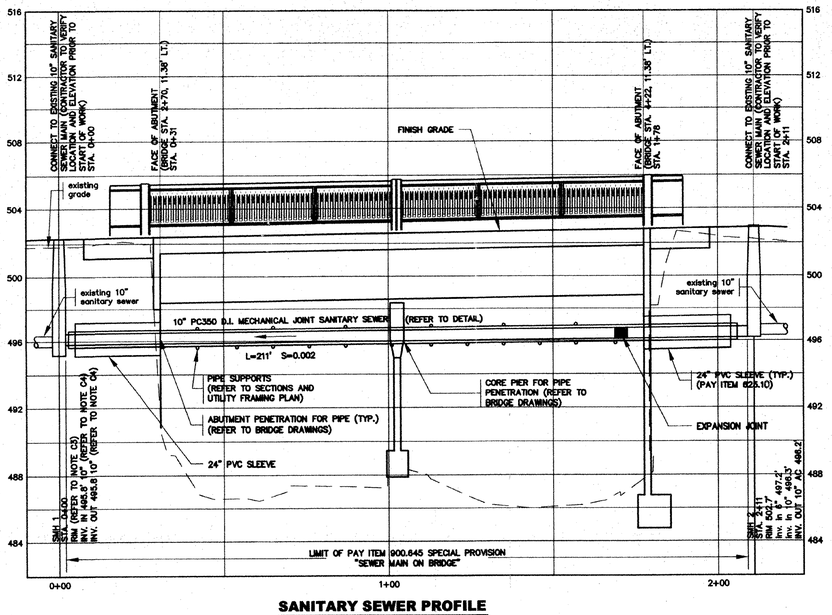

SANITARY SEWER PROFILE

SCALE: 1"=20' HORIZONTAL
1"= 4' VERTICAL

WATER MAIN NOTES:

1. DUCTILE IRON FITTINGS SHALL BE CLASS 350 COMPACT STYLE WITH RESTRAINED MECHANICAL JOINTS WITH TEE BOLTS AS RECOMMENDED BY THE MANUFACTURER.
2. ALL MECHANICAL JOINT FITTINGS FOR DI AND PVC PIPE SHALL HAVE "MEGA-LUG" MECHANICAL JOINT RESTRAINTS AS MANUFACTURED BY EBAA IRON SALES, INC., OR "UNI-FLANGE MEDGE ACTION" MECHANICAL JOINT RESTRAINTS AS MANUFACTURED BY FORD METER BOX CO., OF THE PROPER STYLE FOR THE PIPE TYPE BEING RESTRAINED.
3. ALL COUPLINGS SHALL BE RESTRAINED MECHANICAL JOINT SOLID SLEEVES WITH DUCTILE IRON LONG BODY AND DUCTILE IRON GLANDS.

PLOTTED 2/3/09

OTTER CREEK ENGINEERING, INC.
404 East Main Street
P.O. Box 712
East Middlebury, VT 05740
Telephone: 802 382-8522
Fax: 802 382-8640
110 Merchants Row
4th Floor, Suite 13
Rutland, VT 05701
Telephone: 802 747-3080
Fax: 802 747-4820
E-mail: info@ottercrk.com

STATE OF VERMONT
AGENCY OF TRANSPORTATION

Town Of JOHNSON	Bridge No. 5
Highway No. 1	Log Sta.
	Surv. Sta.

TH NO. 1 OVER THE GIHON RIVER

UTILITY PROFILES

Designed By P.D.	Drawn By J.L./H.B.
Checked By C.C. Date 1/09	Bridge Design Supervisor Date 1/09
PROJECT JOHNSON	PROJECT NO. BHO 1448 (29)
	OCE DWG NO. C-2
Bridge Sheet No.	Sheet 65 of 68