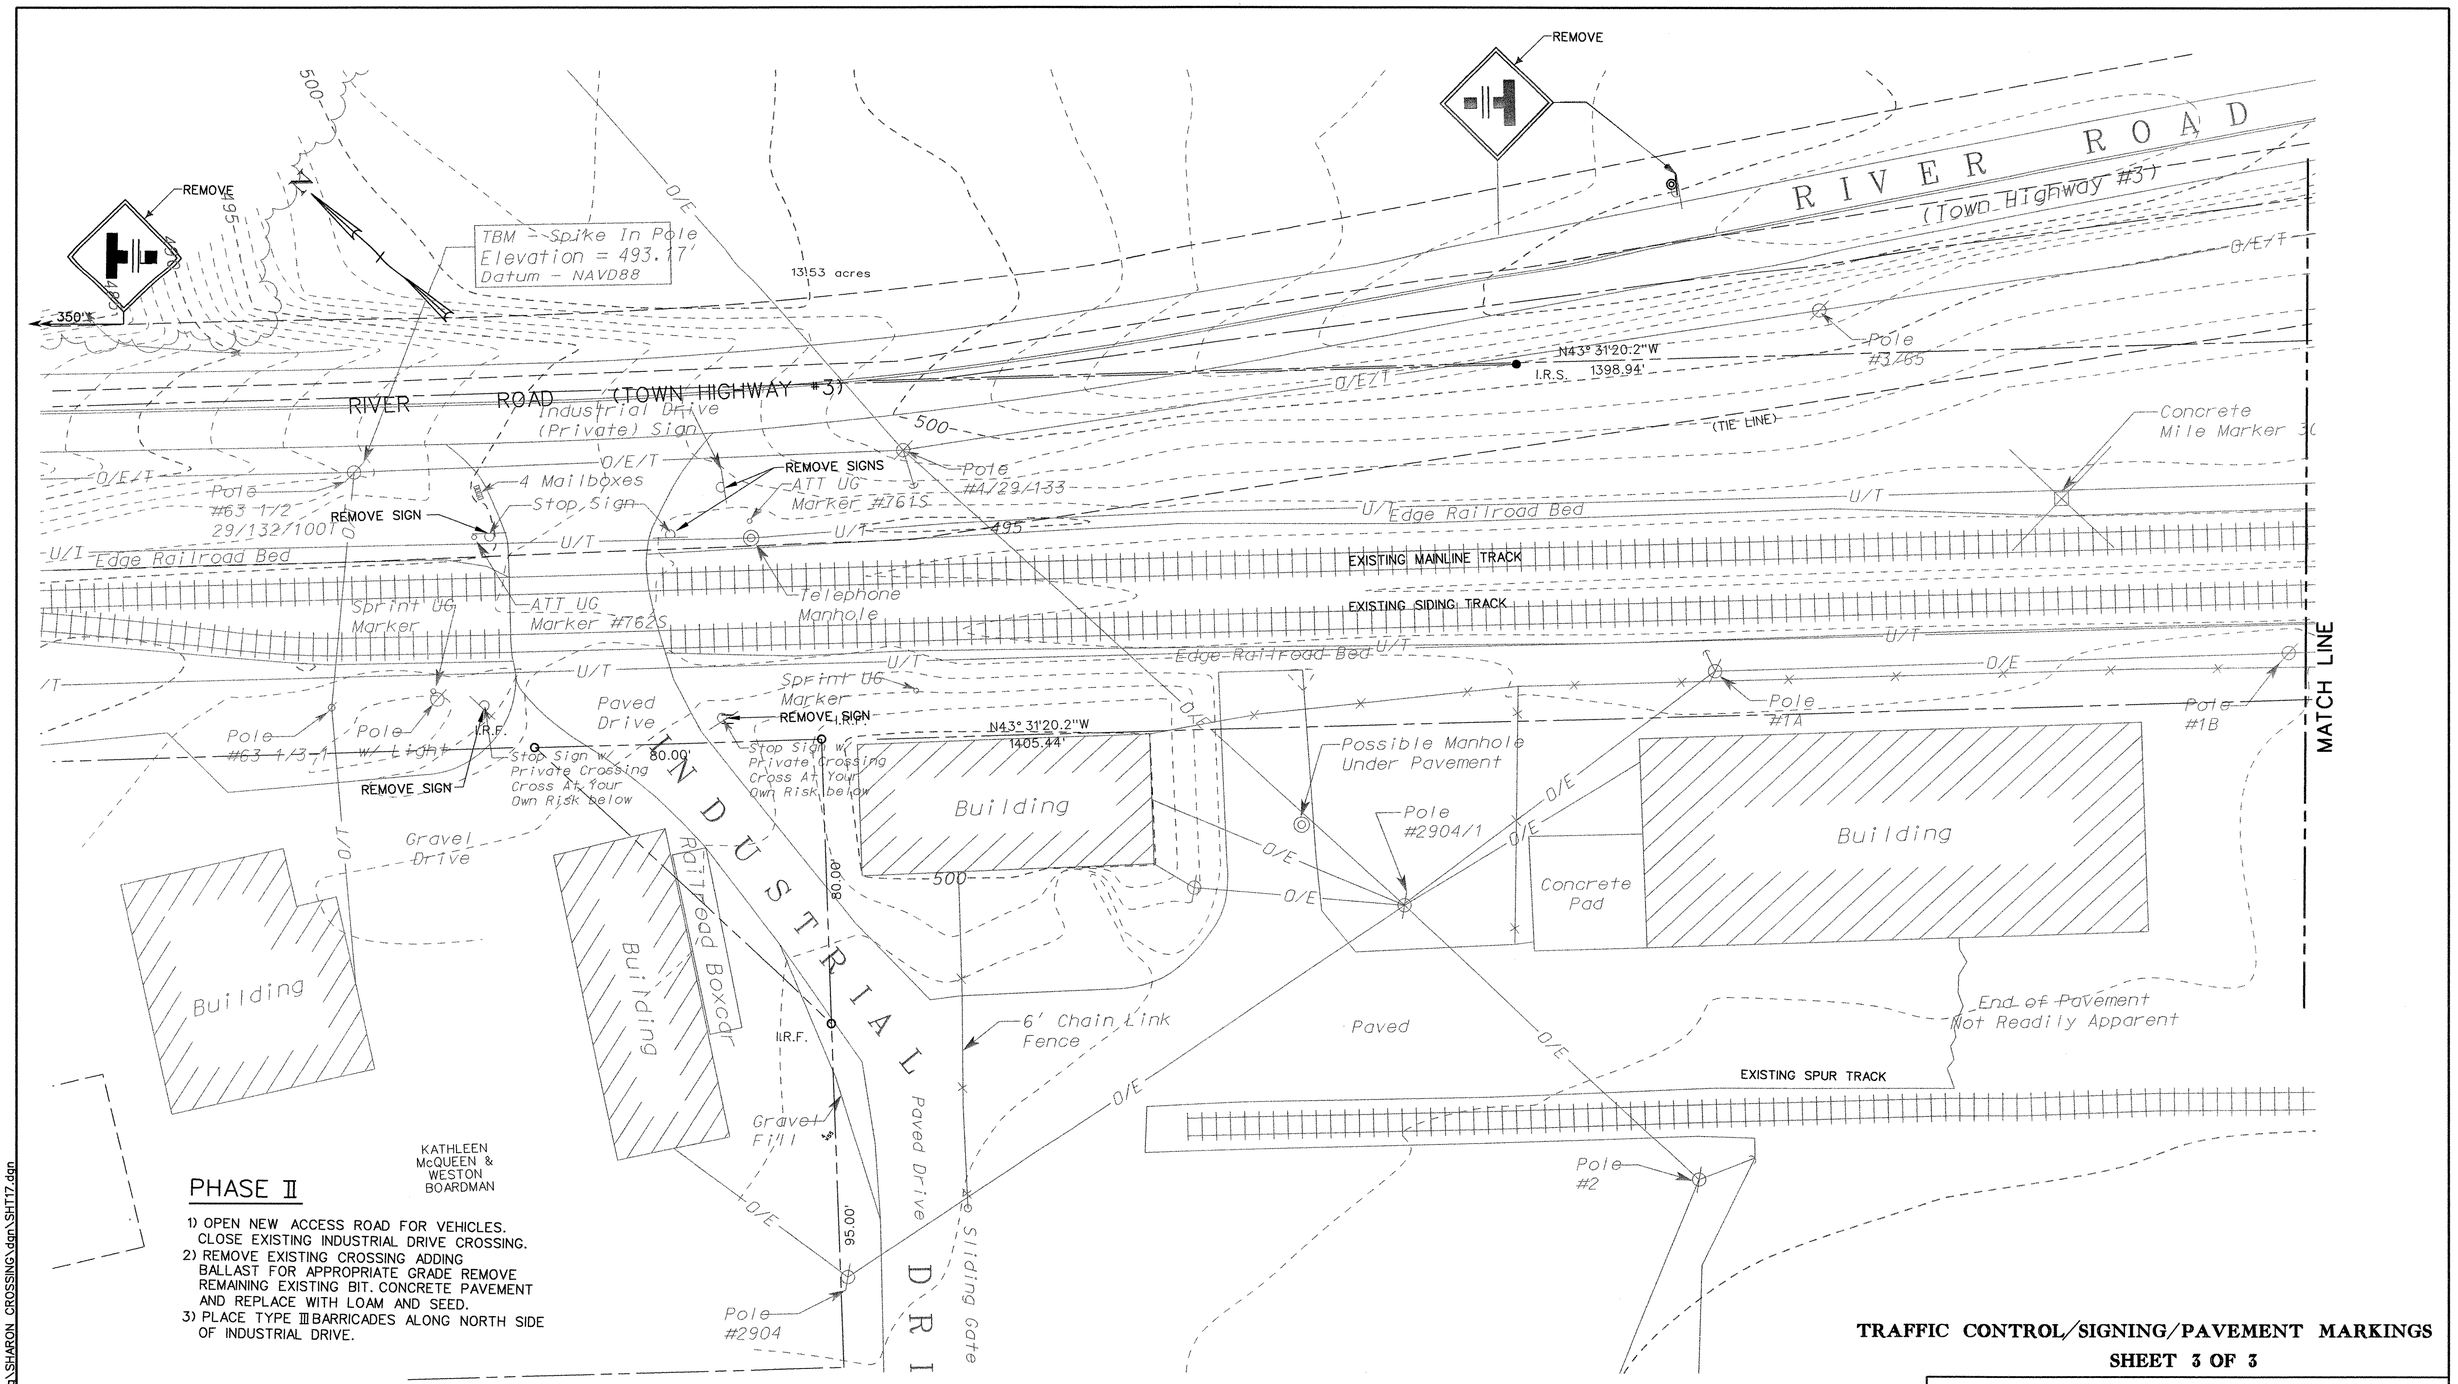

TRAFFIC CONTROL/SIGNING/PAVEMENT MARKINGS
SHEET 3 OF 3

PROJECT NAME:	SHARON GRADE CROSSING
PROJECT NUMBER:	STP2034 (13)S

FILE NAME:	SHT15.DGN	PLOT DATE:	06/13/03
PROJECT LEADER:	R. O'BLENIS	DRAWN BY:	J. DEROSIER
DESIGNED BY:	C. GLOVER	CHECKED BY:	R. ORO
		SHEET	17 OF 35

DATUM	
VERTICAL	NAVD88 ± 0.5 FT.
HORIZONTAL	SPC 1983

ORIGINAL PREPARED:		
DATE	REVISIONS	BY

09:09:21 AM
06/13/03
M:\18737s_vt rail xing\SHARON CROSSING\dgn\SHT17.dgn