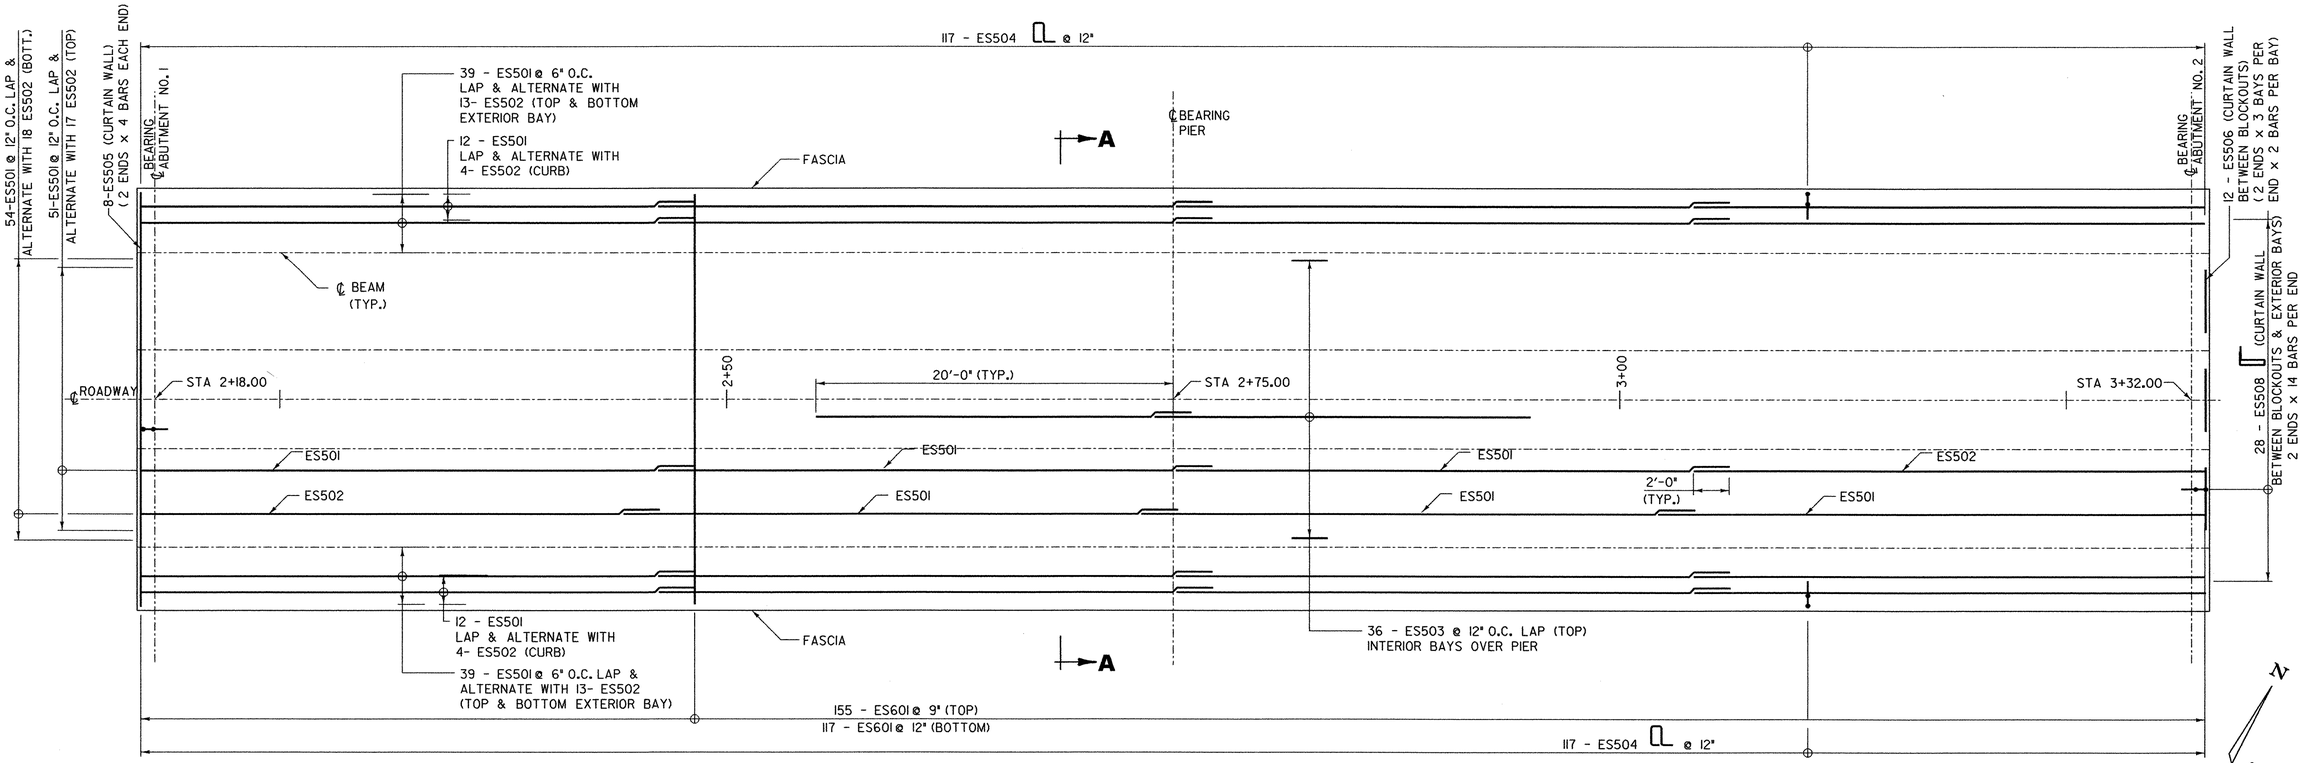

PLAN

SCALE 1/4" = 1'-0

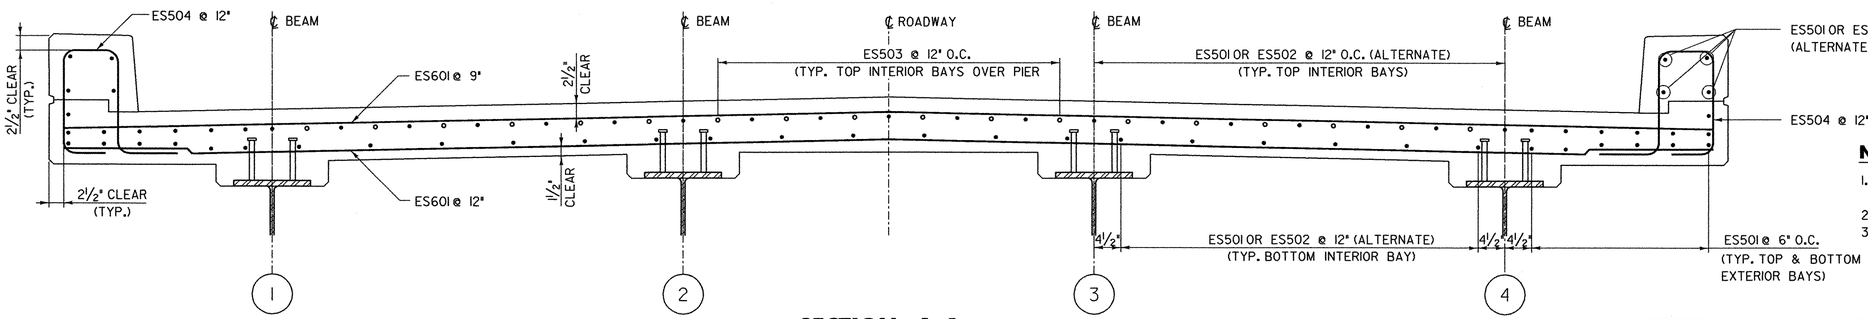

SECTION A-A

SCALE 1" = 1'-0

NOTES:

1. SEE SHEET 10 AND STND. SB-R6-82 AND SB-R7-90 FOR BRIDGE RAILING DETAILS.
2. SEE SHEET 13 FOR CURTAIN WALL REINFORCEMENT DETAILS.
3. NO SPLICES FOR DECK TRANSVERSE REINFORCING STEEL (TOP AND BOTTOM) SHALL BE ALLOWED.

KEY

N.F. = NEAR FACE
F.F. = FAR FACE
E.F. = EACH FACE
▲ = CUT TO FIT IN FIELD

02/03/2004

REVISIONS		
NO.	DESCRIPTION	BY & DATE

DuBois & King inc.
engineering planning management development

STATE OF VERMONT
AGENCY OF TRANSPORTATION

Town Of	CHESTER	Bridge No.	11
		Log Sta.	-
Highway No.	TH 5	Surv. Sta.	-

CHURCH STREET OVER WILLIAMS RIVER

DECK REINFORCEMENT

Designed By B. C. AUSTIN		Drawn By G. J. WOJCIECHOWSKI	
Checked By J. TUCKER	Date 03/01	Bridge Design Supervisor J. TUCKER	Date 03/01
PROJECT CHESTER		PROJECT NO. BHO 1442 (32)	
I.G.C. Info. ...zj365d12.dgn			
D & K DWG NO. 11355		Sheet 12 of 22	

I:\DESIGN\BRIDGE\ZJ365\ZJ365D12.DGN 02/03/2004 02:29:15 AM