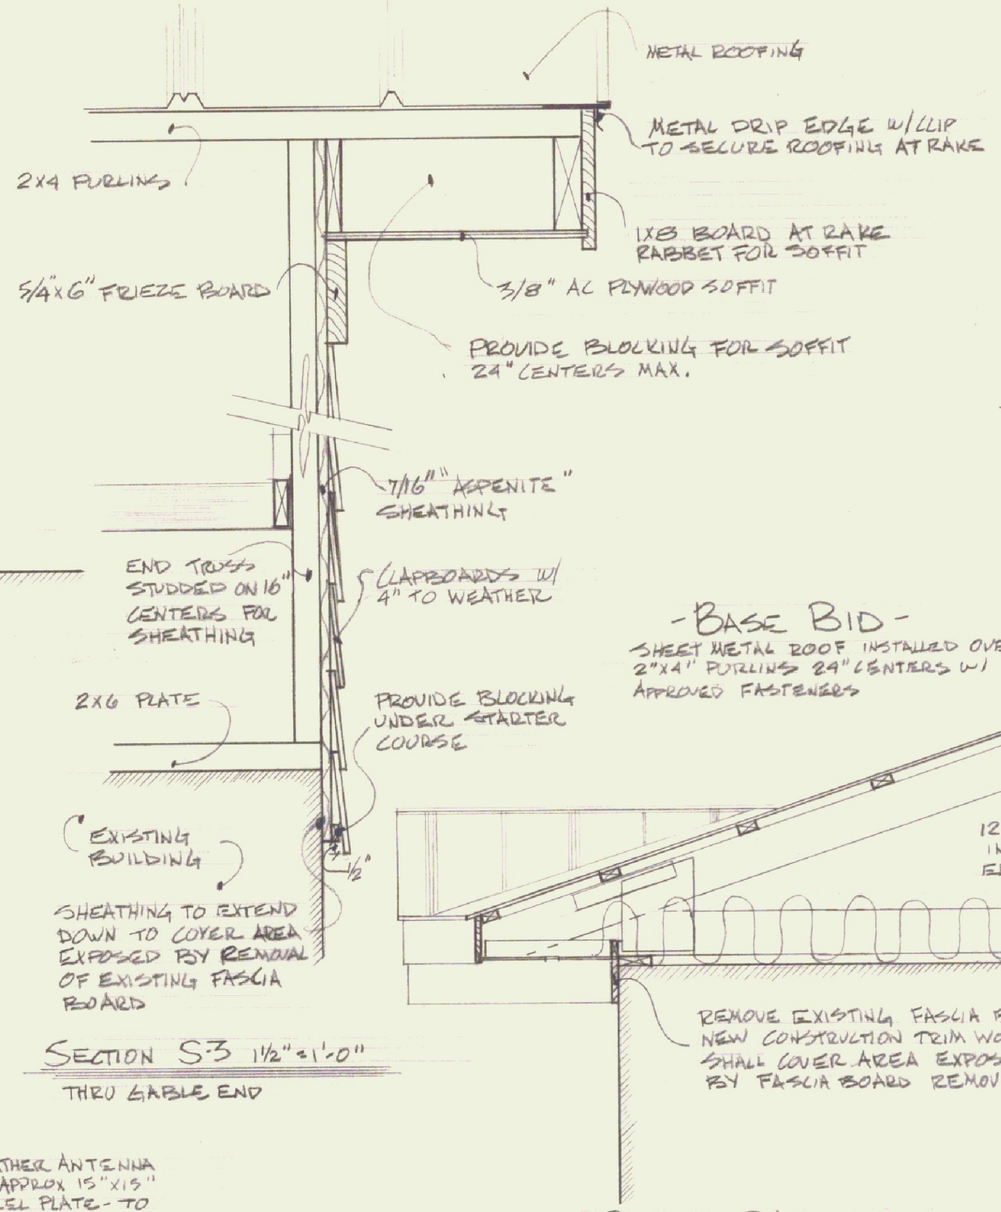

SECTION S3 1½"=1'-0"
THRU GABLE END

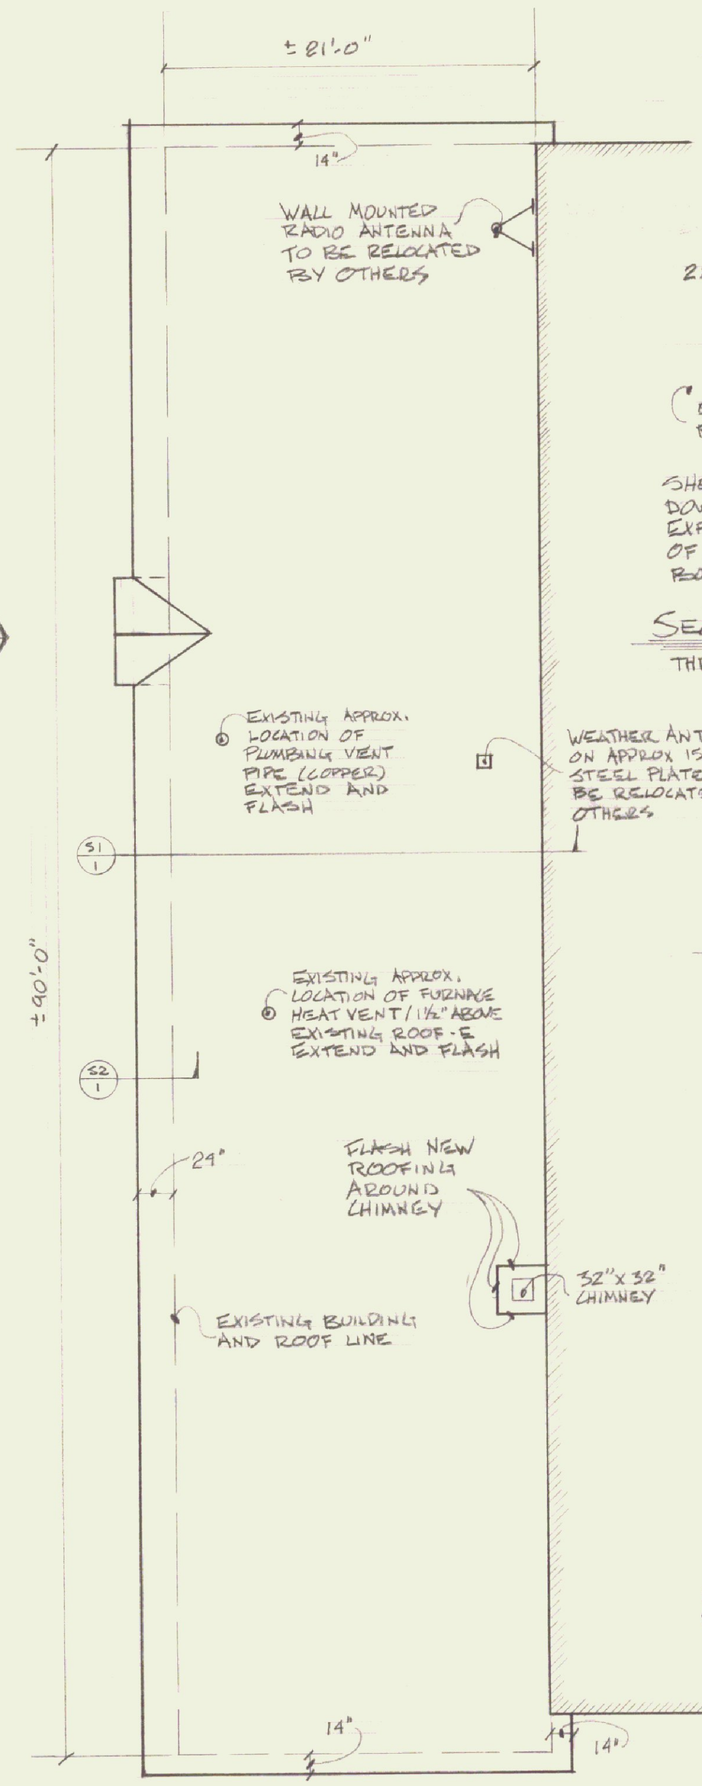

ROOF PLAN 1/8"=1'-0"

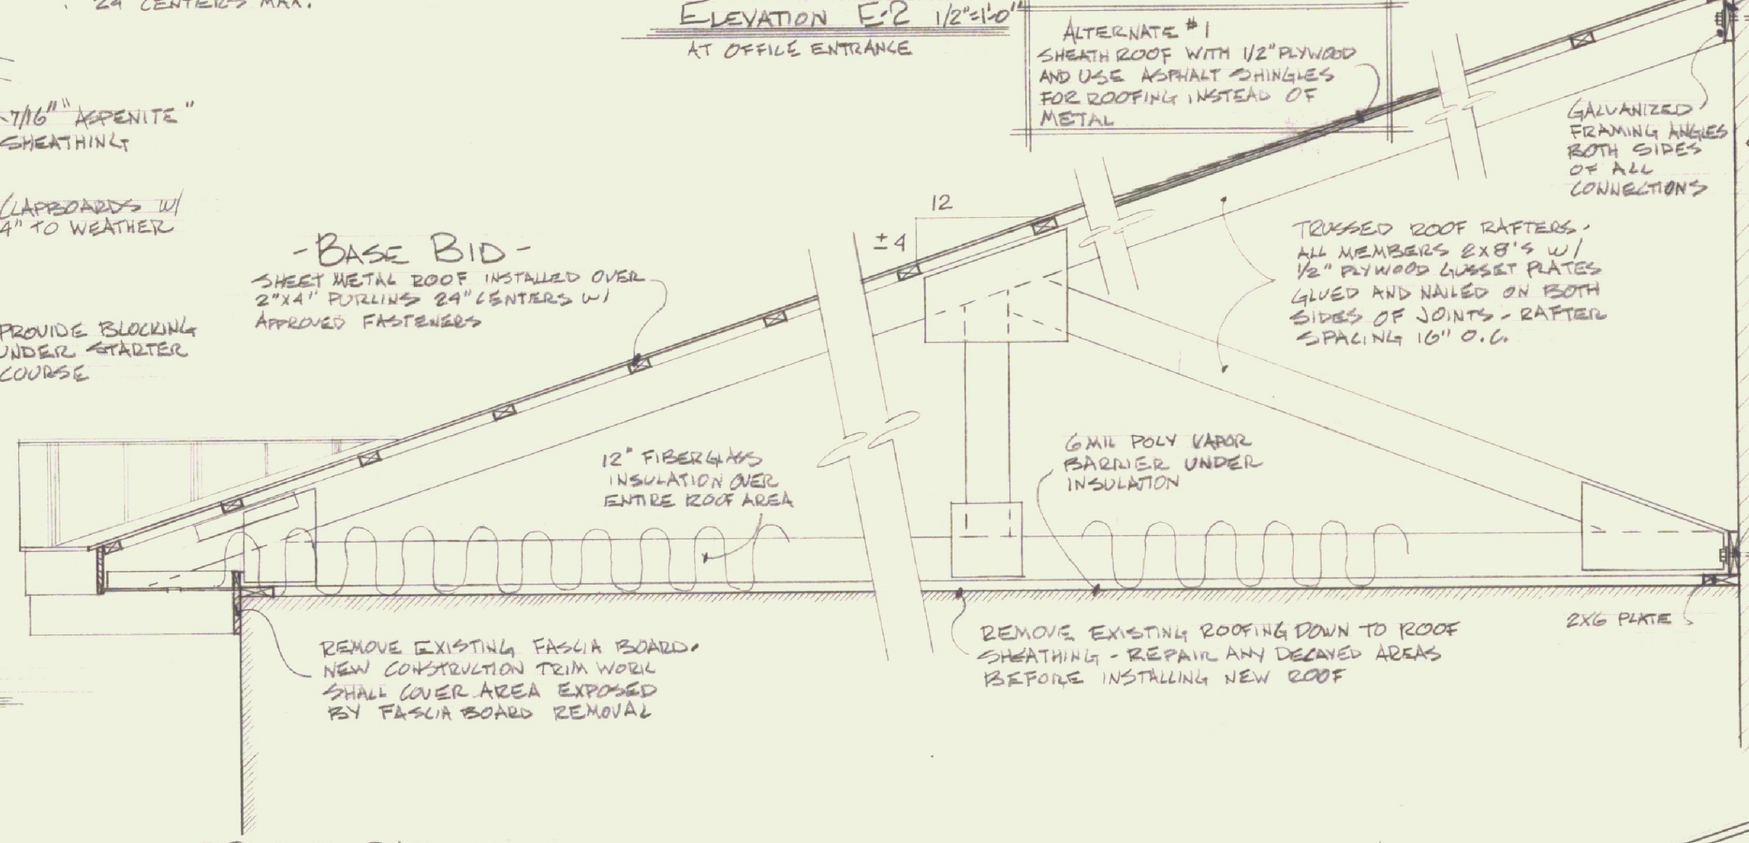

SECTION S-1 1/2"=1'-0"

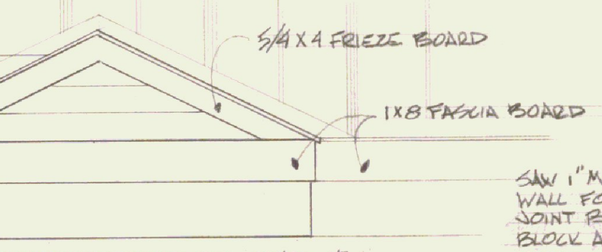

ELEVATION E-2 1/2"=1'-0"
AT OFFICE ENTRANCE

ALTERNATE #1
SHEATH ROOF WITH 1/2" PLYWOOD AND USE ASPHALT SHINGLES FOR ROOFING INSTEAD OF METAL

SAW 1" MIN KERF INTO BLOCK WALL FOR FLASHING AT JOINT BETWEEN CONCRETE BLOCK AND CONCRETE ROOF TRUSS ON HANGER. FLASHING TO EXTEND MIN. 6" UP WALL

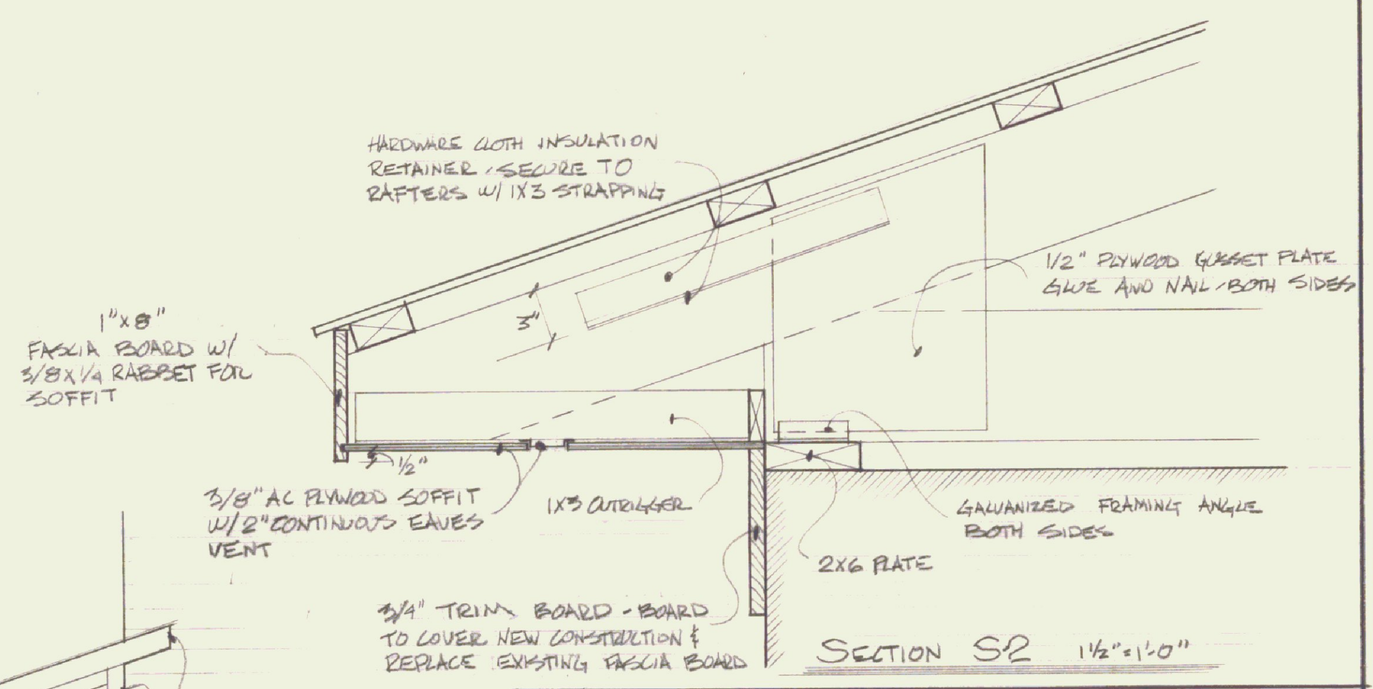

SECTION S-2 1½"=1'-0"

NOTES:

1. ALL DIMENSIONS AND EXISTING CONDITIONS TO BE VERIFIED BY CONTRACTOR

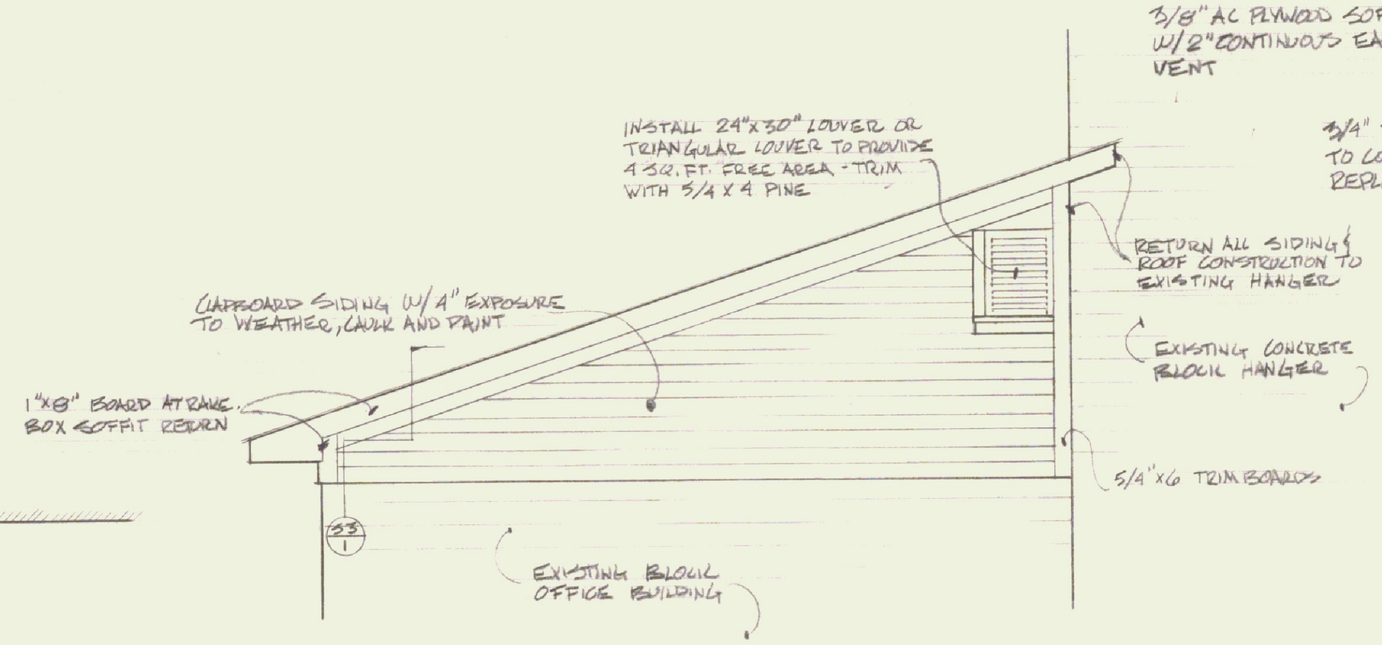

ELEVATION E-1 1/4"=1'-0"
GABLE END (BOTH ENDS SIMILAR)

STATE OF VERMONT
DIVISION OF STATE BUILDINGS
AGENCY OF ADMINISTRATION
MONTPELIER, VERMONT

BENNINGTON AIRPORT OFFICE BUILDING
BENNINGTON, VERMONT

PITCHED ROOF RENOVATIONS

DATE:	SCALE:	REVISIONS:	DWG. NO.
MAR 12, 1980	AS SHOWN		1
DRAWN BY: HANSON	APPROVED BY: J. N. Martin		1 OF 1