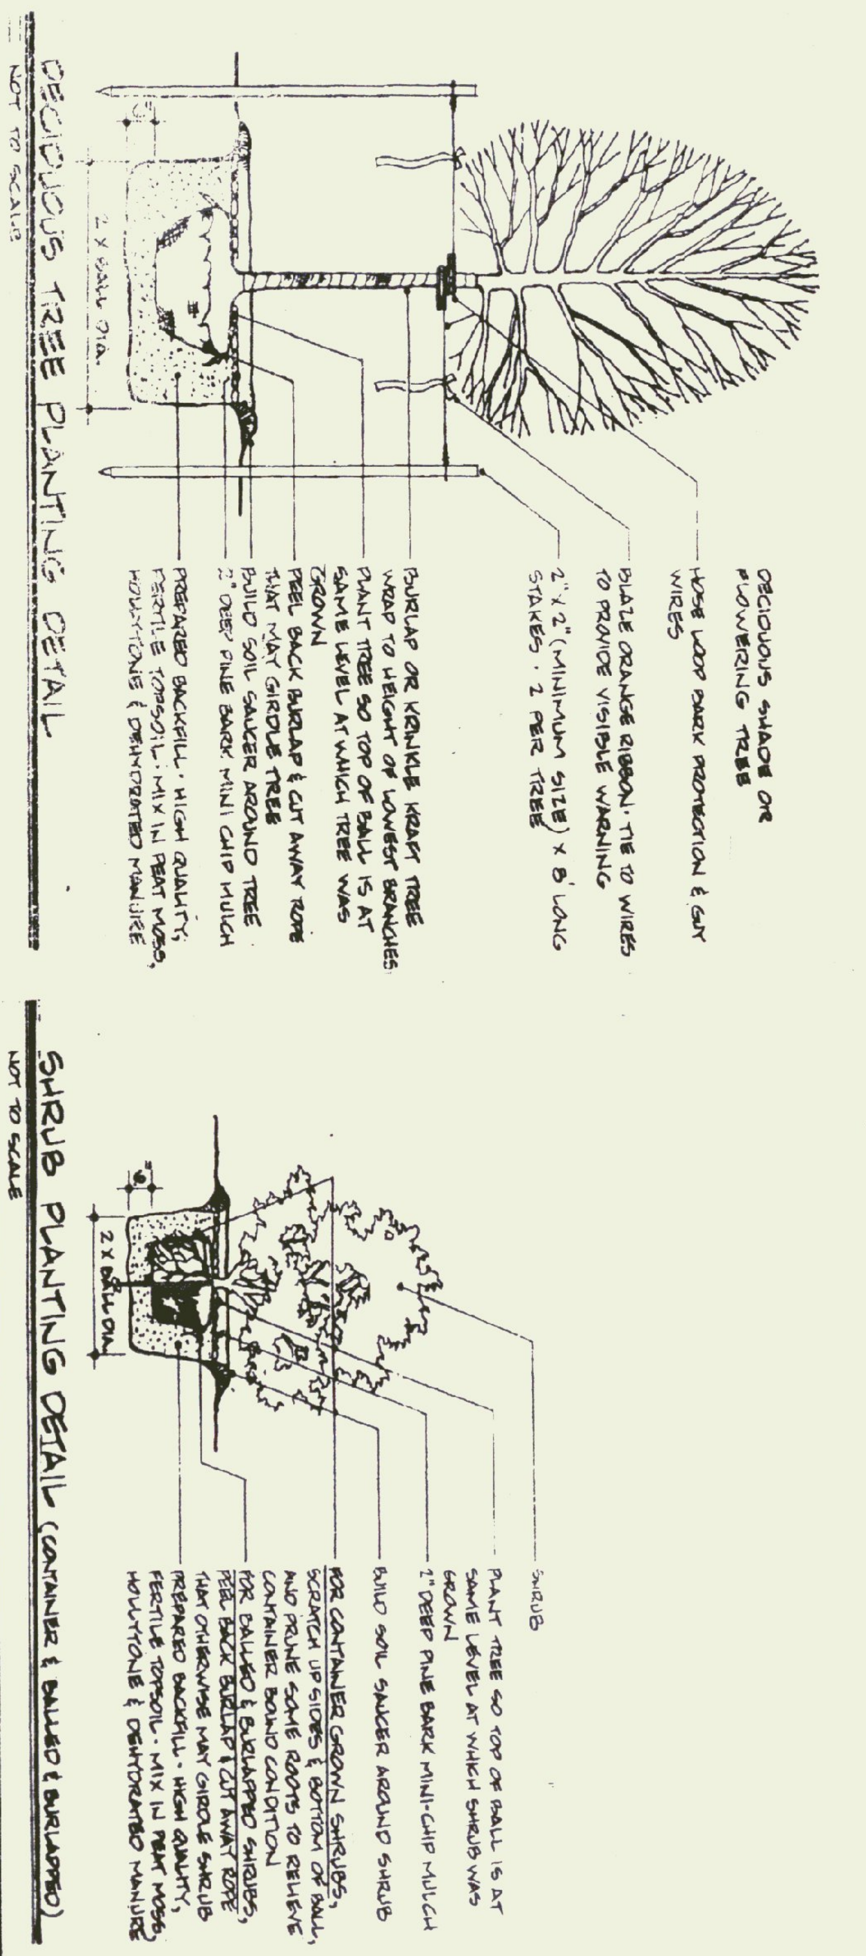

PLUMBING NOTES:

1. All plumbing work shall be done in accordance with Local, State, and National Plumbing Code Requirements.
2. All Domestic water piping shall be insulated.
3. Provide readily accessible fixture stops for all fixtures on both hot and cold water supplies. All exposed piping and escutcheons shall be chrome plated.
4. Remove existing plumbing fixtures from existing toilet room as shown. Cut existing floor and walls as required to cut back all unused piping to be below finished floor or wall and cap. Tie new plumbing lines into existing, maintaining same size and pipe material. Run all new piping below floors or in walls to keep concealed for as long as possible.
5. The Plumbing Contractor shall familiarize himself with the existing conditions and notify the General Contractor of any anticipated conflicts.
6. New Sink shall be "Corian" intergal bowl with ½" thick top on ¾" exterior plywood. Faucet shall be "Delta" #2529HDF, polished chrome and 4" wrist blades
7. New Toilet shall be "Patriot" Model #091-1175, as manufactured by Eljer.

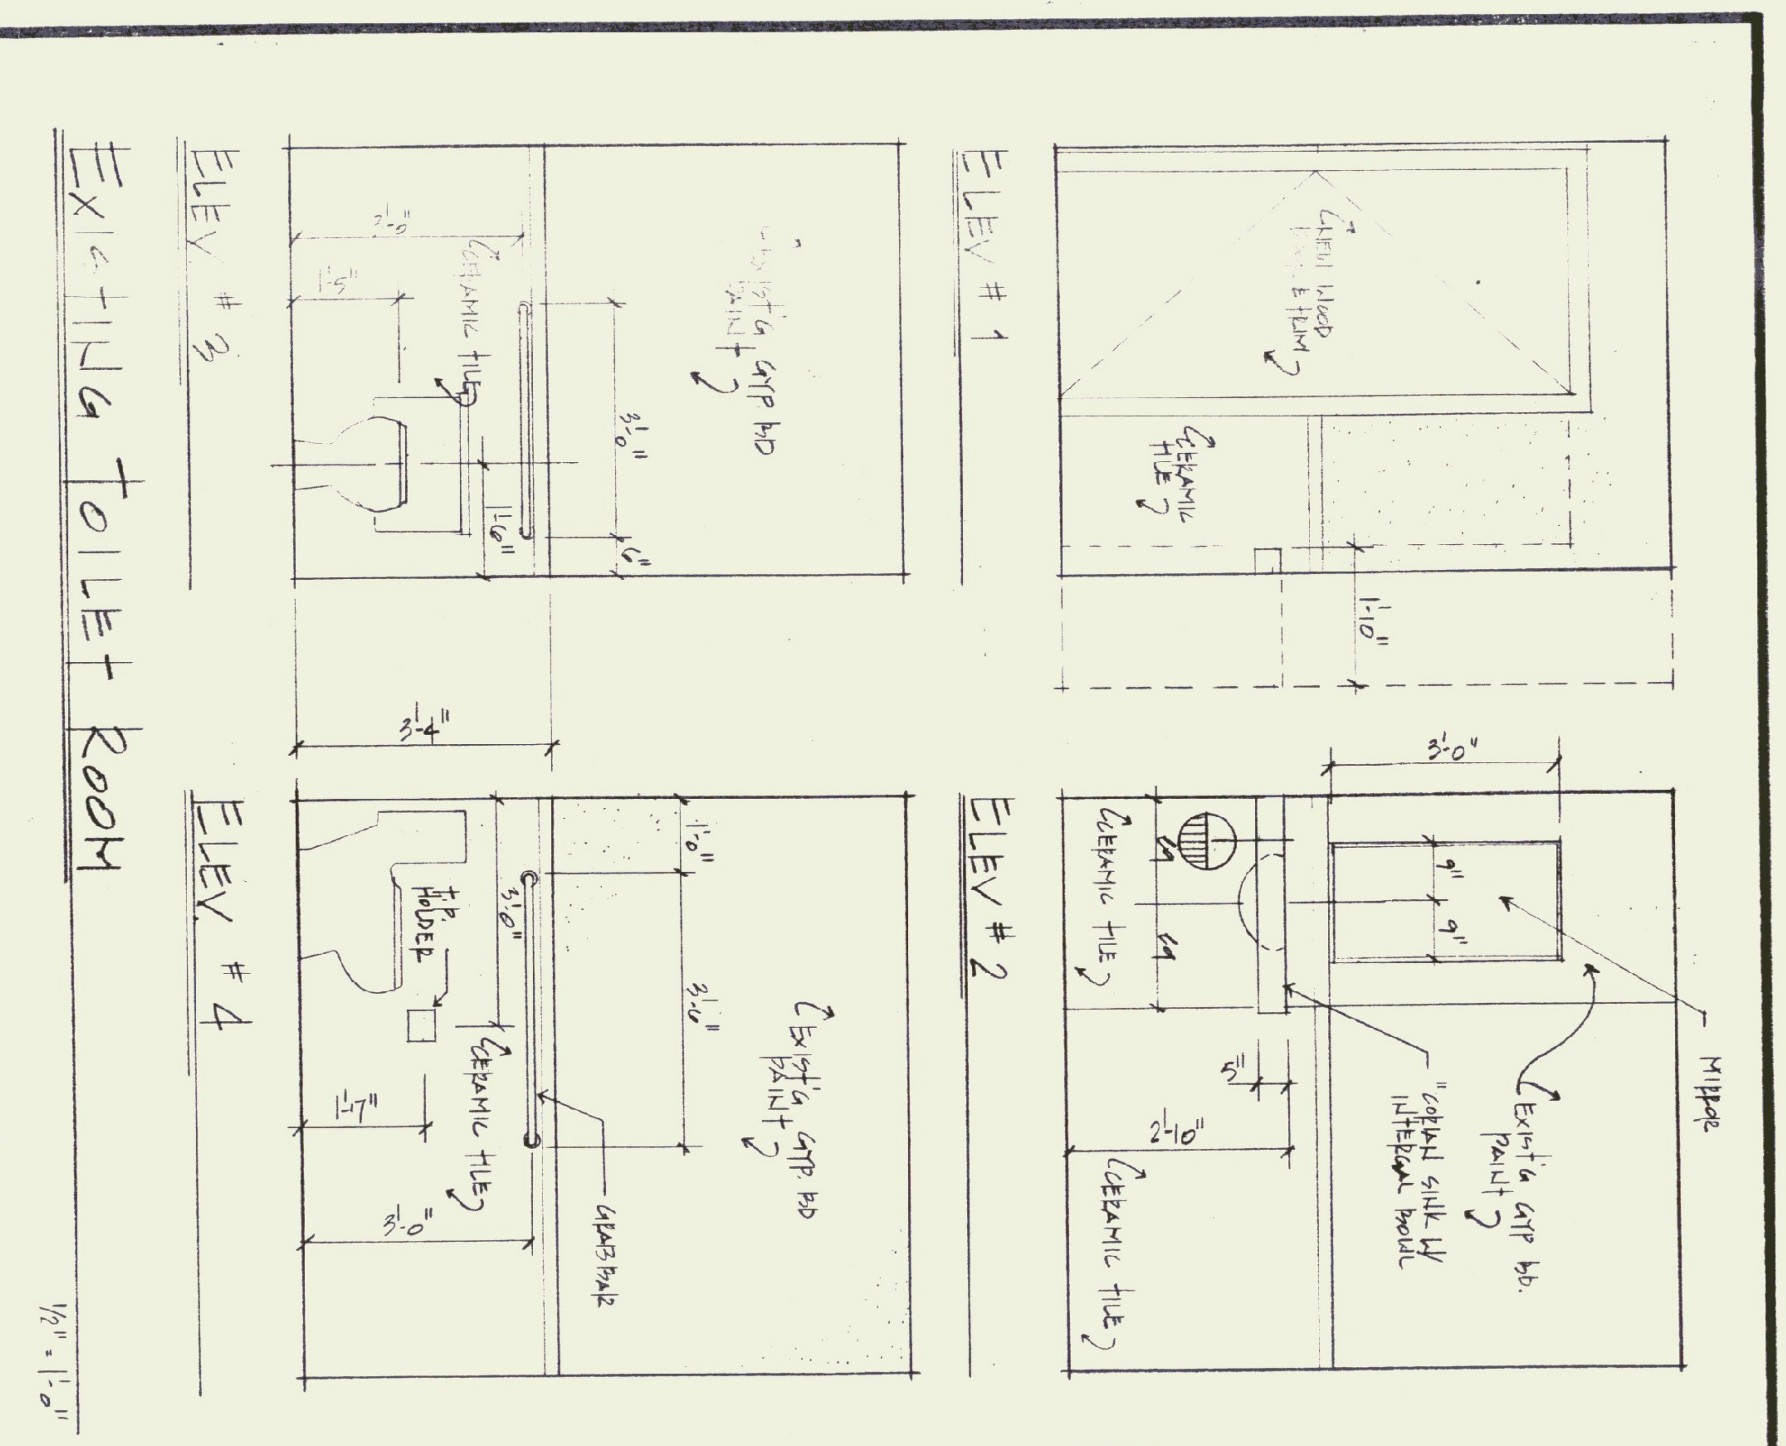

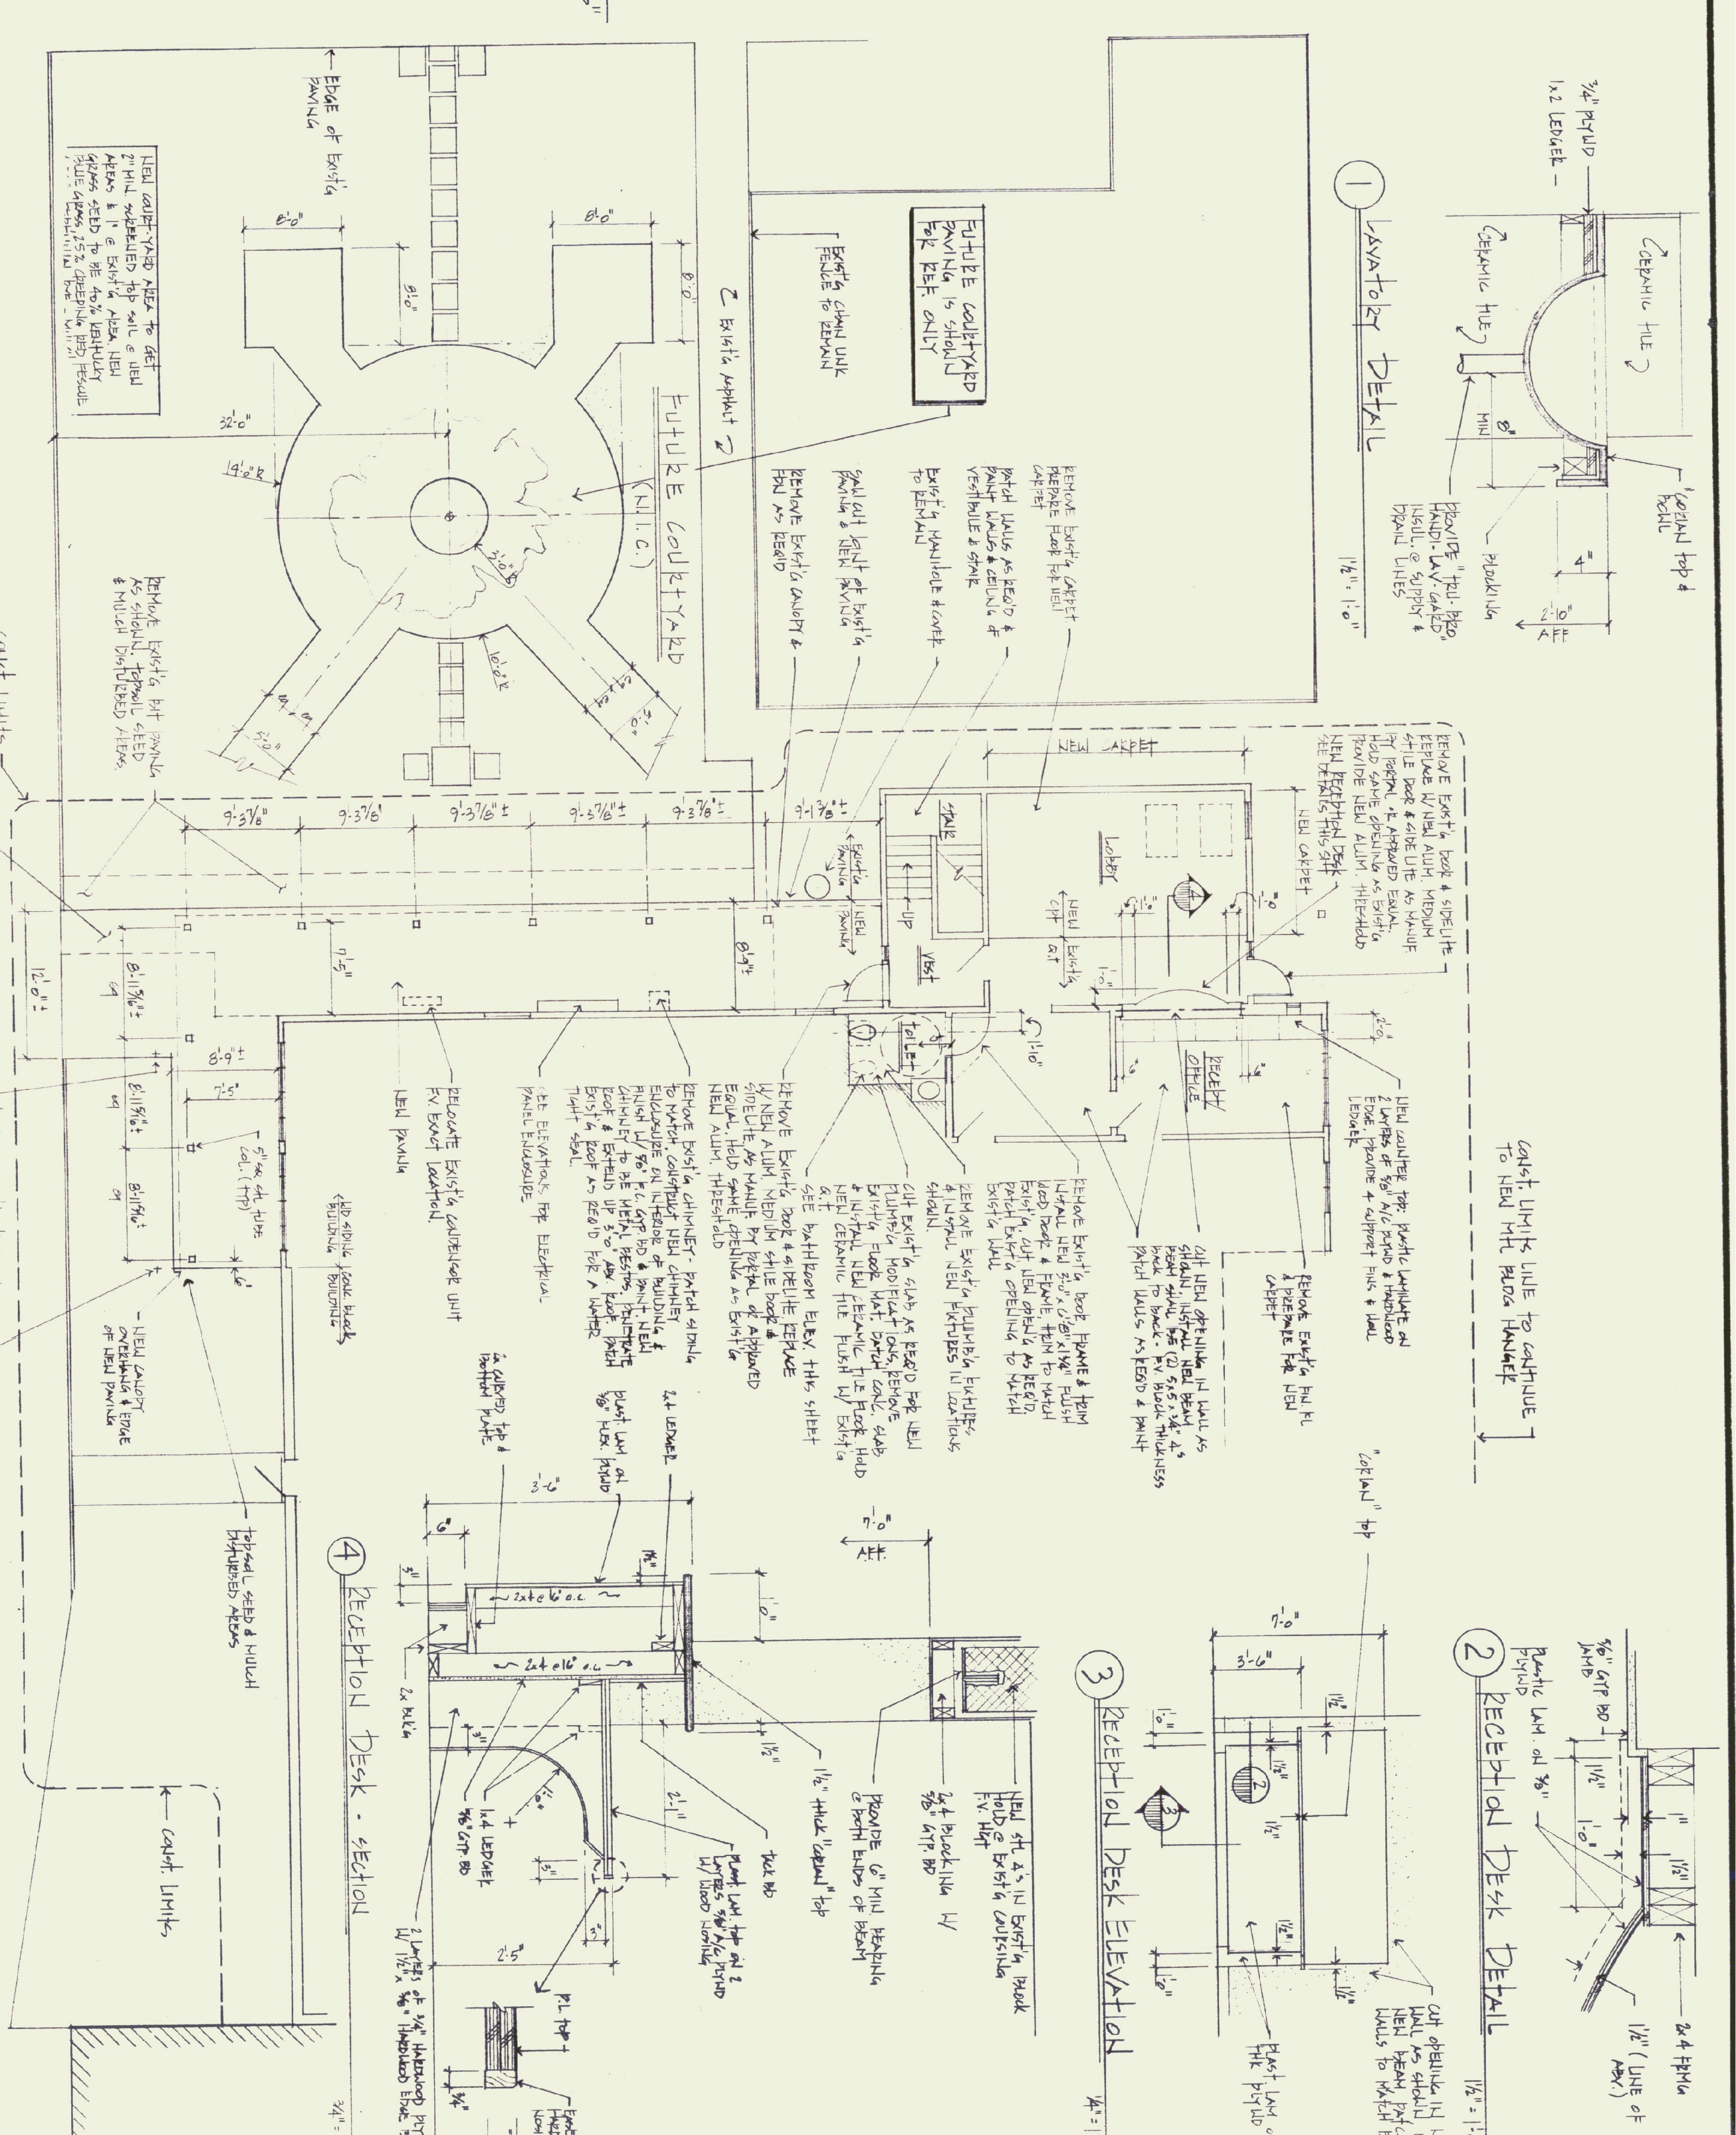

A-1 1 of 2	**Wm. H. Morse State Airport** New Entry Canopy and Renovations Airport Rd. Bennington, Vermont DRAWING: PLANS & DETAILS	REGISTERED ARCHITECT JON A. TRAVER No. 1040 STATE OF VERMONT	**Jon A. Traver Associates, Architect** P.O. Box 488, North Bennington, (802) 447-1174 13 Bank Street, Vermont 05257, Fax (802) 442-4817 JOB NO.: DWN. BY: MB DATE: 14 MAR, 2000