EXISTING	ULTIMATE	BUILDINGS
1		Air Now Hangar
2		Air Now Hangar
3		Willar Van Worlmer Hangar
4		Condo Hangars (5 Aircraft)
5		Condo Hangars (7 Aircraft)
6		Abacus Automation Hangar (3 Aircraft)
7		Bennington Iron Works Hangar
8		Green Hangar - Storage (2 Aircraft)
9		Ground School Trailer
	K	T-Hanger
	B	Corporate/FBO Hanger
EXISTING	**ULTIMATE**	**TERMINAL AREA PAVEMENT**
A		Main Apron
B		Fuel Apron
C		Main Auto Parking
D		Long Term Auto Parking
E		Access Road
	F	Tiedown Road
	G	Corporate Apron
	H	Automobile Parking

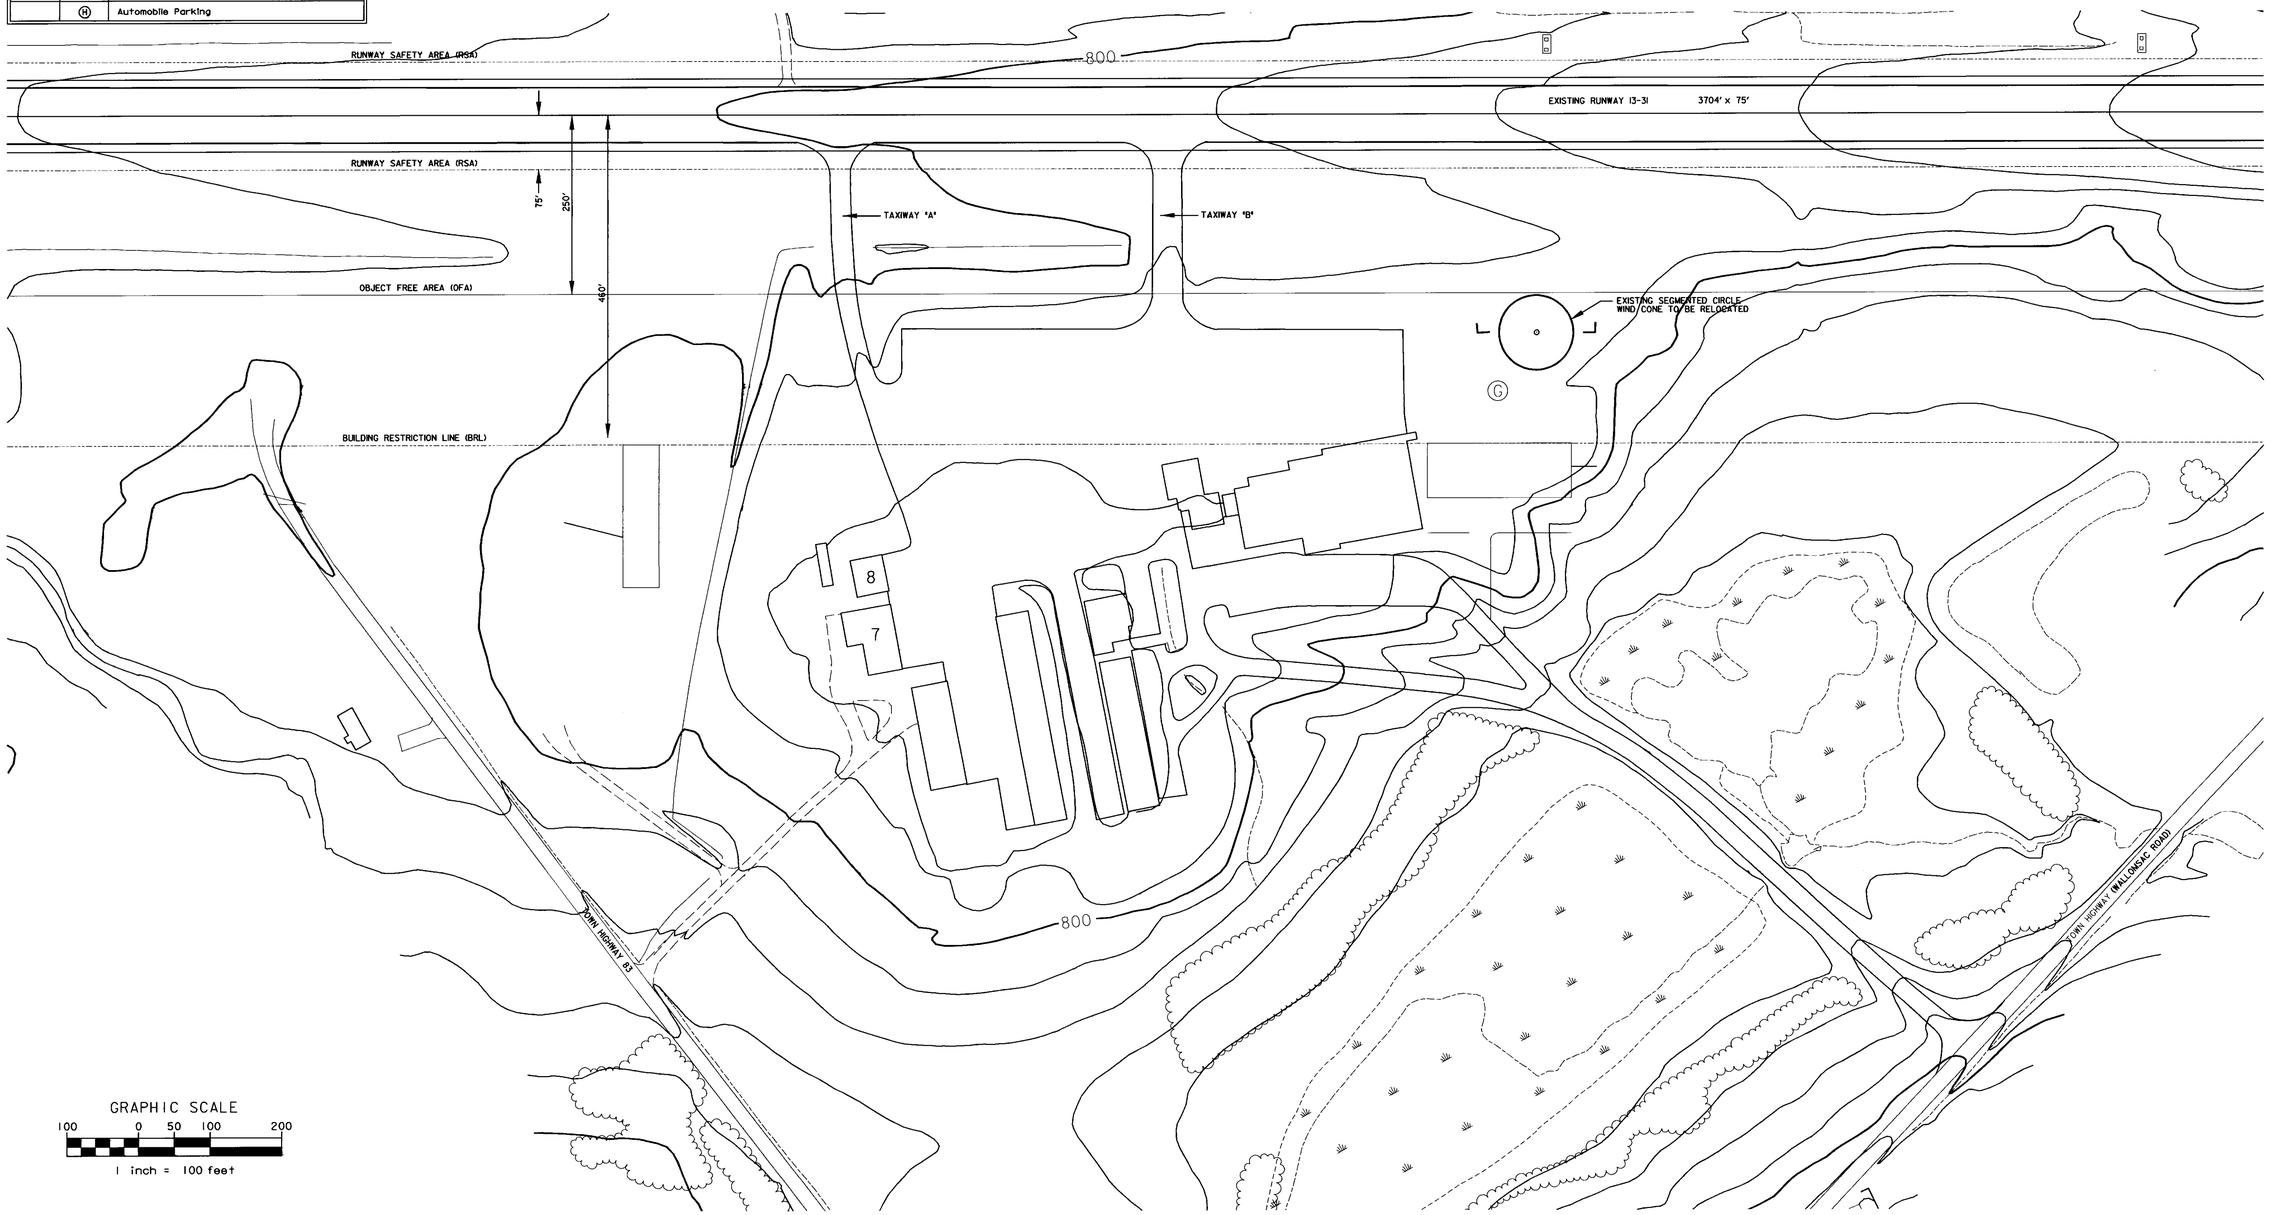

Dufresne-Henry

Rev.	Description	By	Date

WILLIAM H. MORSE STATE AIRPORT

BENNINGTON VERMONT

TERMINAL AREA PLAN

Project No.	8190014
Proj. Manager	MC
Proj. Designer	GR
Drawn By	JJL
Checked By	MC
Scale	1"=100'
Approved	
Date	9-7-99

Sheet 4 of 7

D

...\Bennington\terminal area.dgn 04/19/01 01:44:43 PM