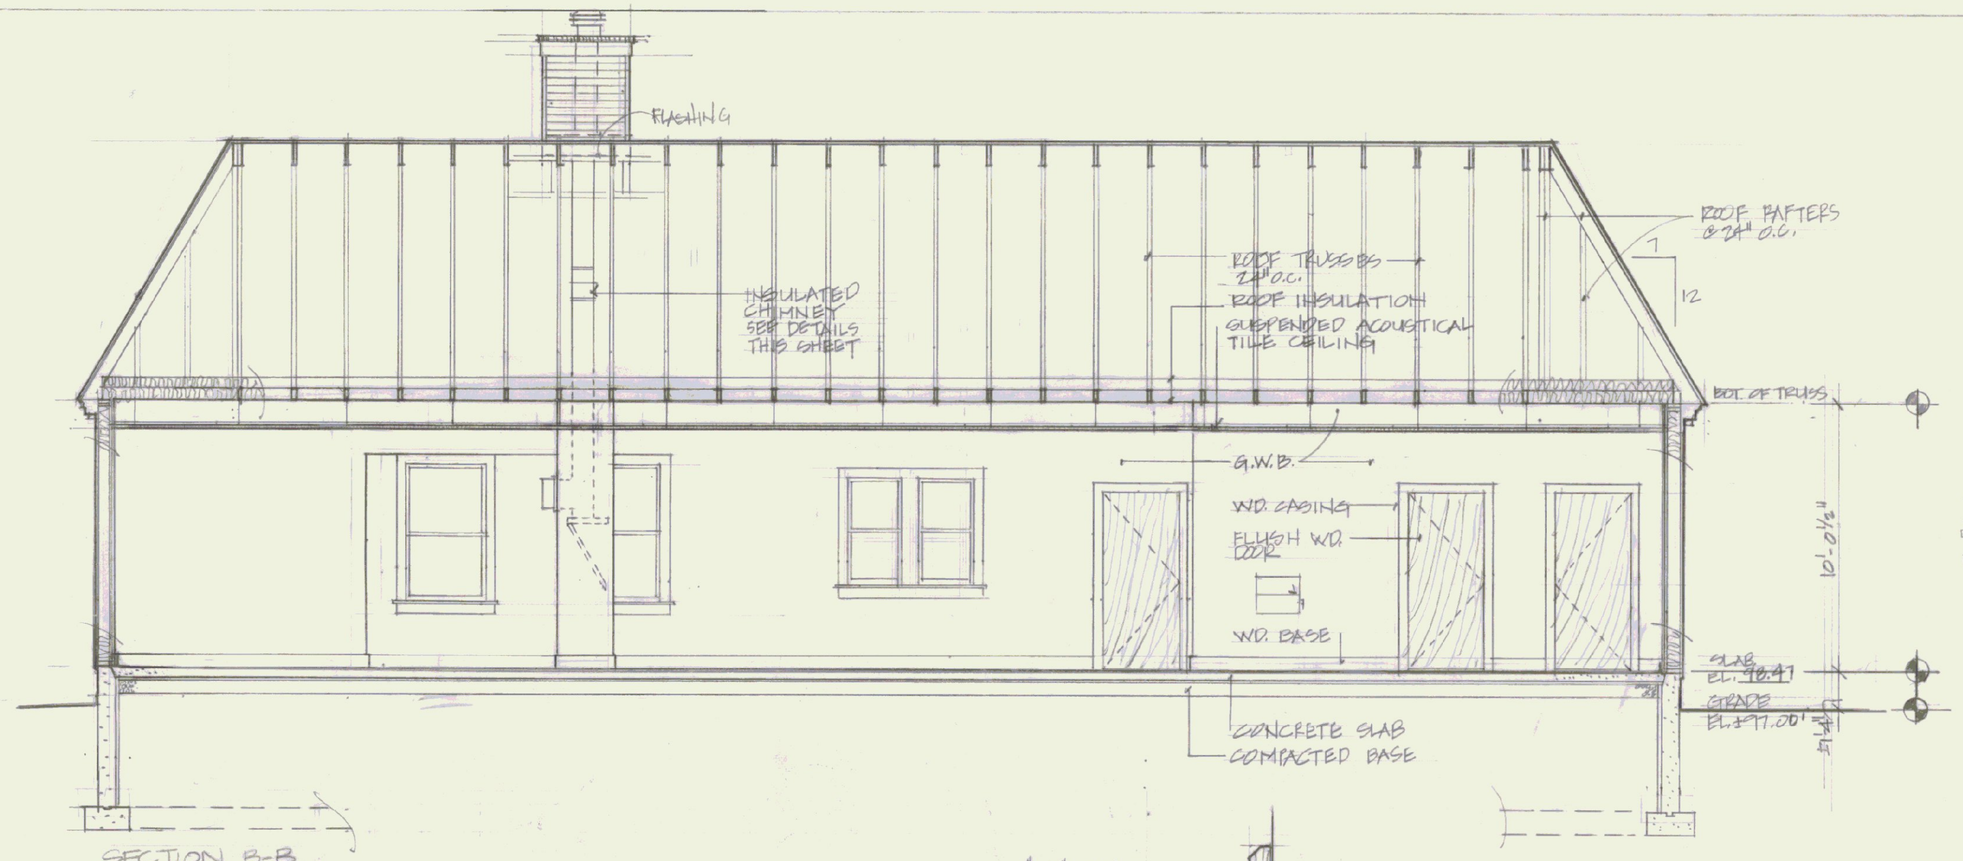

SECTION B-B

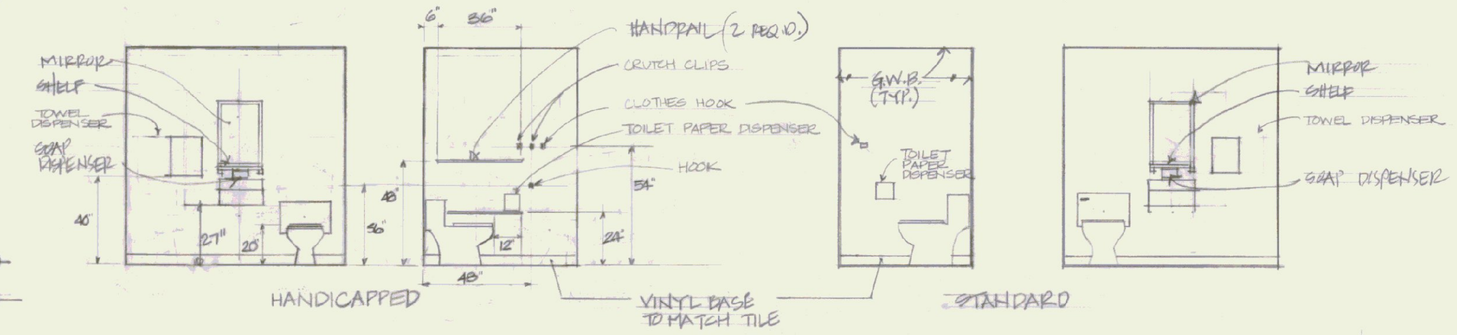

BATHROOM ELEVATIONS

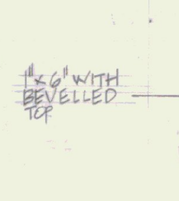

TYP. W.P. BASE

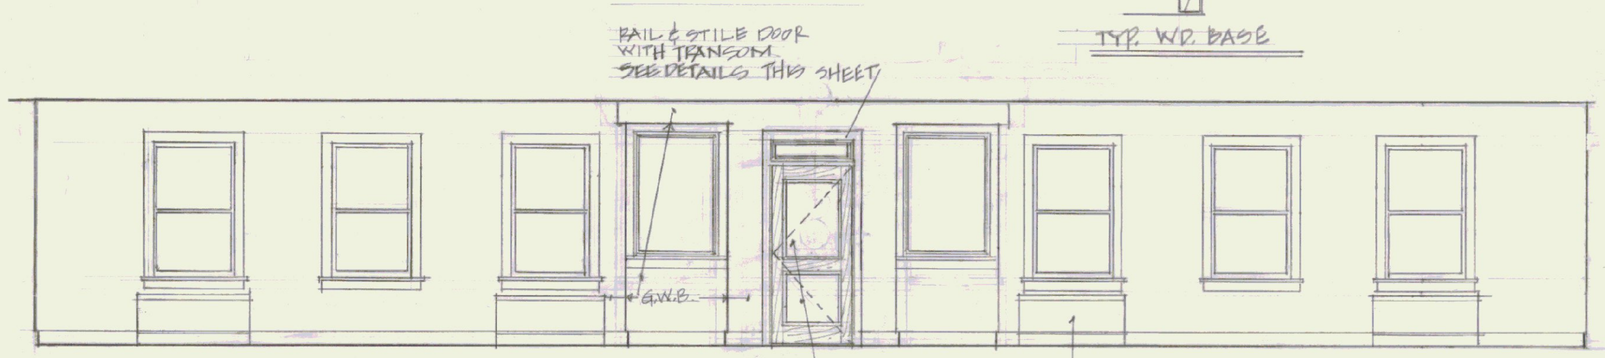

ELEVATION 1

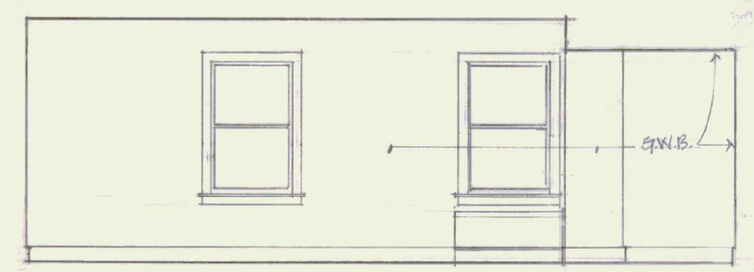

ELEVATION 2

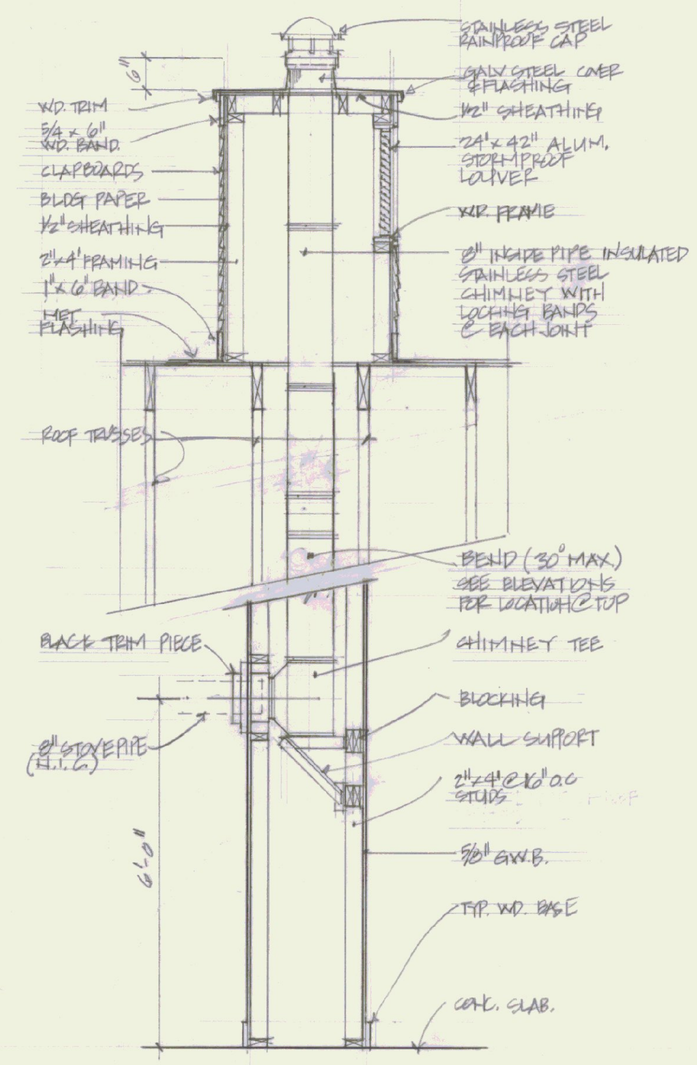

3/A.3 SECTION @ CHIMNEY & CHASE
1/2" = 1'-0"

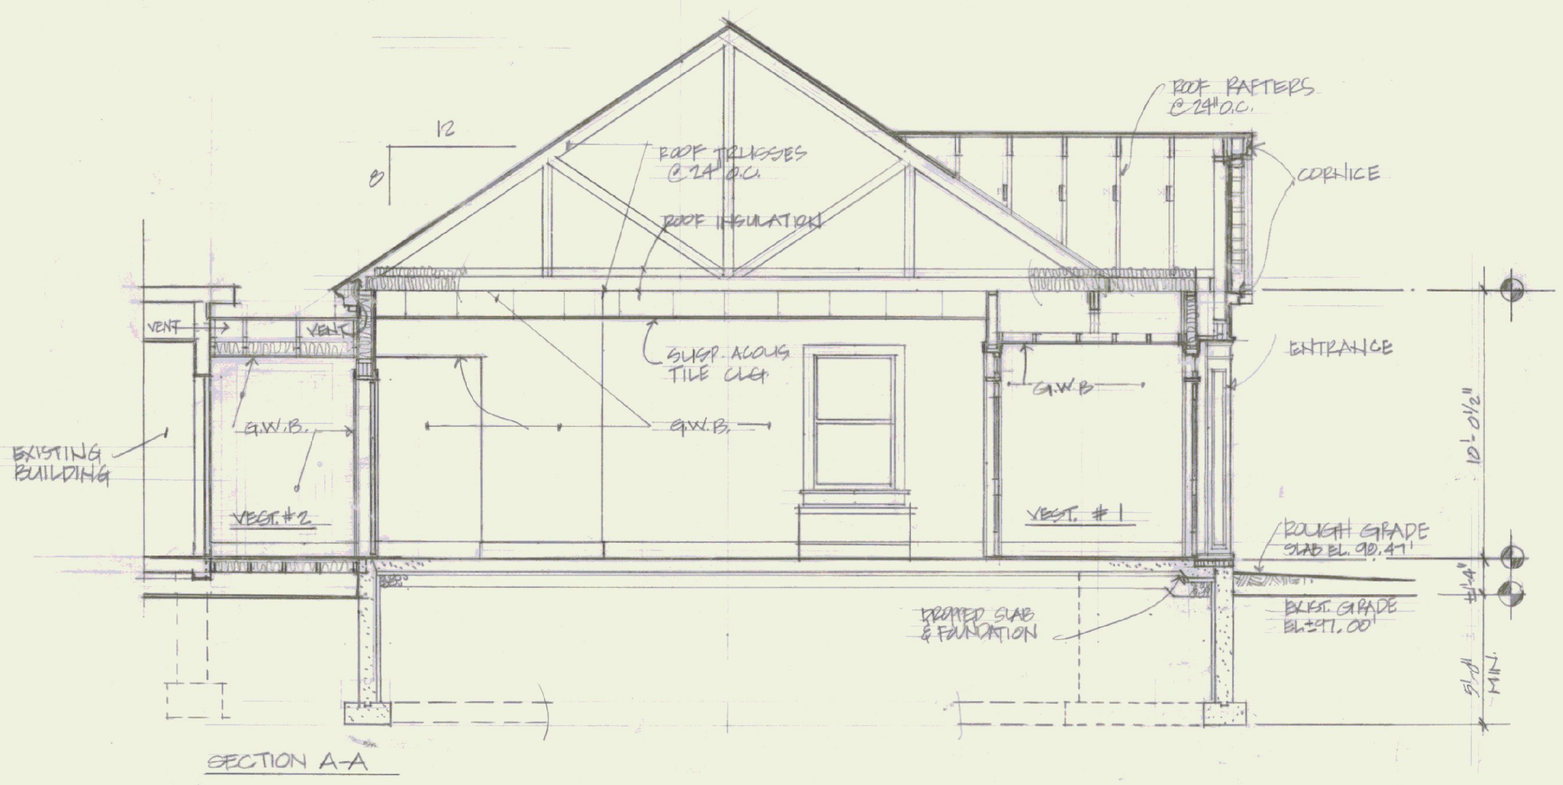

SECTION A-A

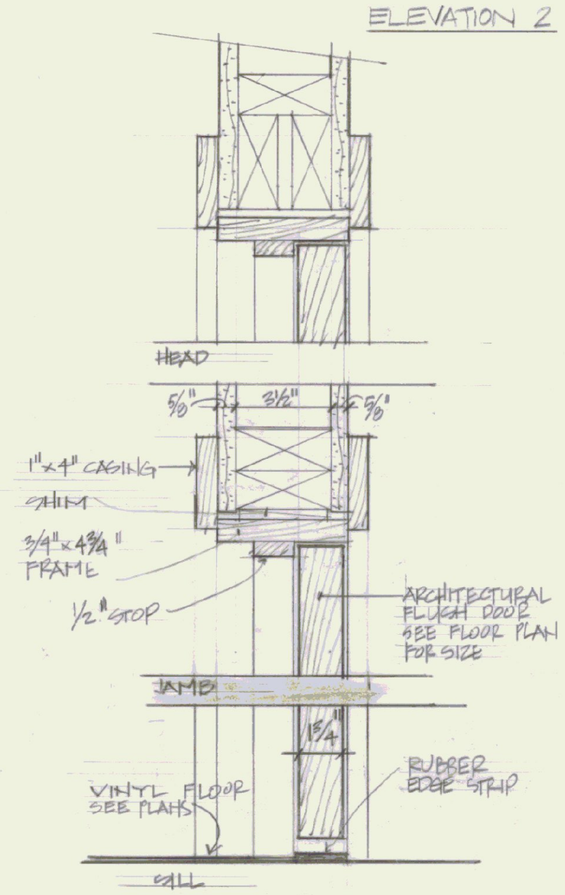

1/A.3 TYP. INTERIOR DOOR
3" = 1'-0"

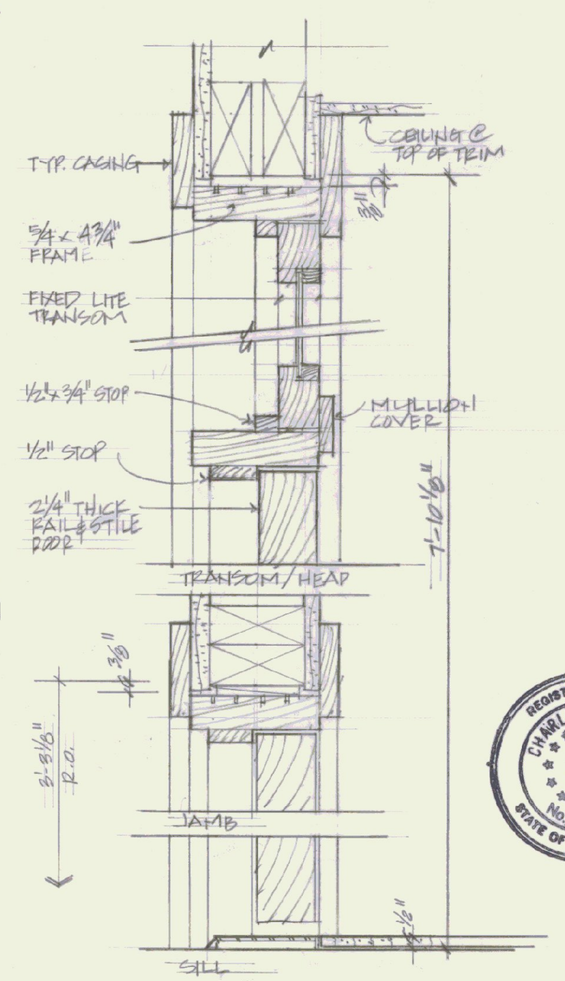

2/A.3 RAIL & STILE DOOR DETAIL
3" = 1'-0"

REGISTERED ARCHITECT CHARLES W. STOTH No. 1131 STATE OF VERMONT

STATE OF VERMONT
DIVISION OF STATE BUILDINGS
AGENCY OF ADMINISTRATION
MONTPELIER, VERMONT

SECTIONS AND INTERIOR ELEVATIONS
SPRINGFIELD STATE AIRPORT TERMINAL
SPRINGFIELD VERMONT

DATE:	SCALE:	REVISIONS:	DWG. NO.
AUG. 20, 1981	1/2" = 1'-0" ~~3/8" = 1'-0"~~ AS NOTED.		A.3
DRAWN BY:	APPROVED BY:		
H.F. & CWS	C.W.S.		4 OF 9