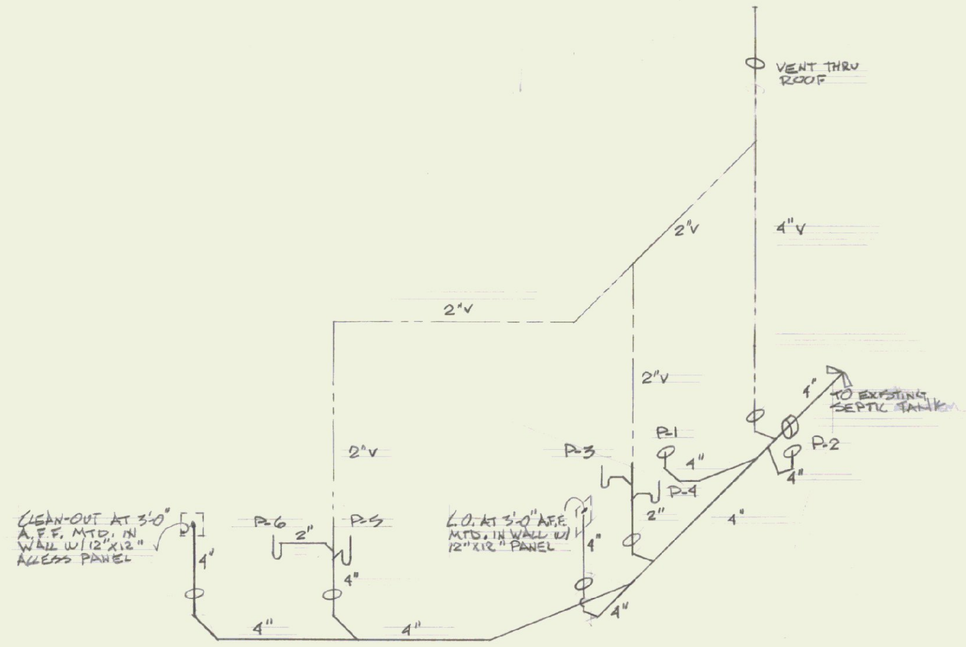

RISER DIAGRAM SANITARY WASTE & VENT NO SCALE

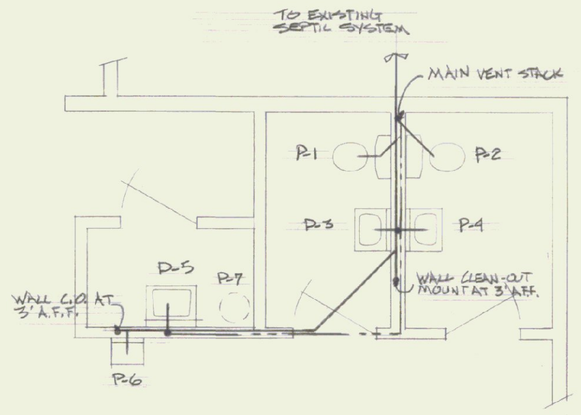

WASTE AND VENT PLAN 1/4"=1'-0"

PLUMBING LEGEND	
SYMBOL	DESCRIPTION
————	WASTE LINE
— — — —	VENT LINE
— · — · —	COLD WATER SUPPLY
— — — —	HOT WATER SUPPLY
	TRAP
	PENETRATION
	GATE VALVE
	METER

PLUMBING FIXTURE SCHEDULE		
NUMBER	SYMBOL	MANUFACTURER & MODEL NUMBER
P-1, P-2		AMERICAN STANDARD ELONGATED WATER-SAVER "CADET" NO. 2109.056 (P-1), CADET NO. 2109.395 (P-2 HANDICAPPED) - BOTH W/ 3800 CHURCH SEAT (OPEN FRONT) AND COVER - NO. 3405.010 - SUPPLY PIPE, CHINA CAPS - FINISH SHALL BE WHITE
P-3, P-4		AMERICAN STANDARD "SLOTION" 20"x18" FOR CONCEALED ARMS NO. 0361.055, FAUCETS NO. 2379.018 ACQUINELIAN II, C.P. P-TRAP NO. 2305.154 , MOUNT 27" TO BOTTOM OF SKIRT (HANDICAPPED)
P-5		SERVICE SINK - AMERICAN STANDARD "LAKEWELL" NO. 7692.049 W/ STANDARD SERVICE SINK FITTINGS, FAUCETS W/ VACUUM BREAK, AND P-TRAP
P-6		DRINKING FOUNTAIN - AMERICAN STANDARD VITREOUS CHINA # 8310.120 W/ LEVER TYPE HANDLE
P-7		WATER-HEATER - 10 GAL CAPACITY (BY ELECTRICAL CONTRACTOR)
P-8		FROST PROOF HOSE BIB W/ VACUUM BREAK

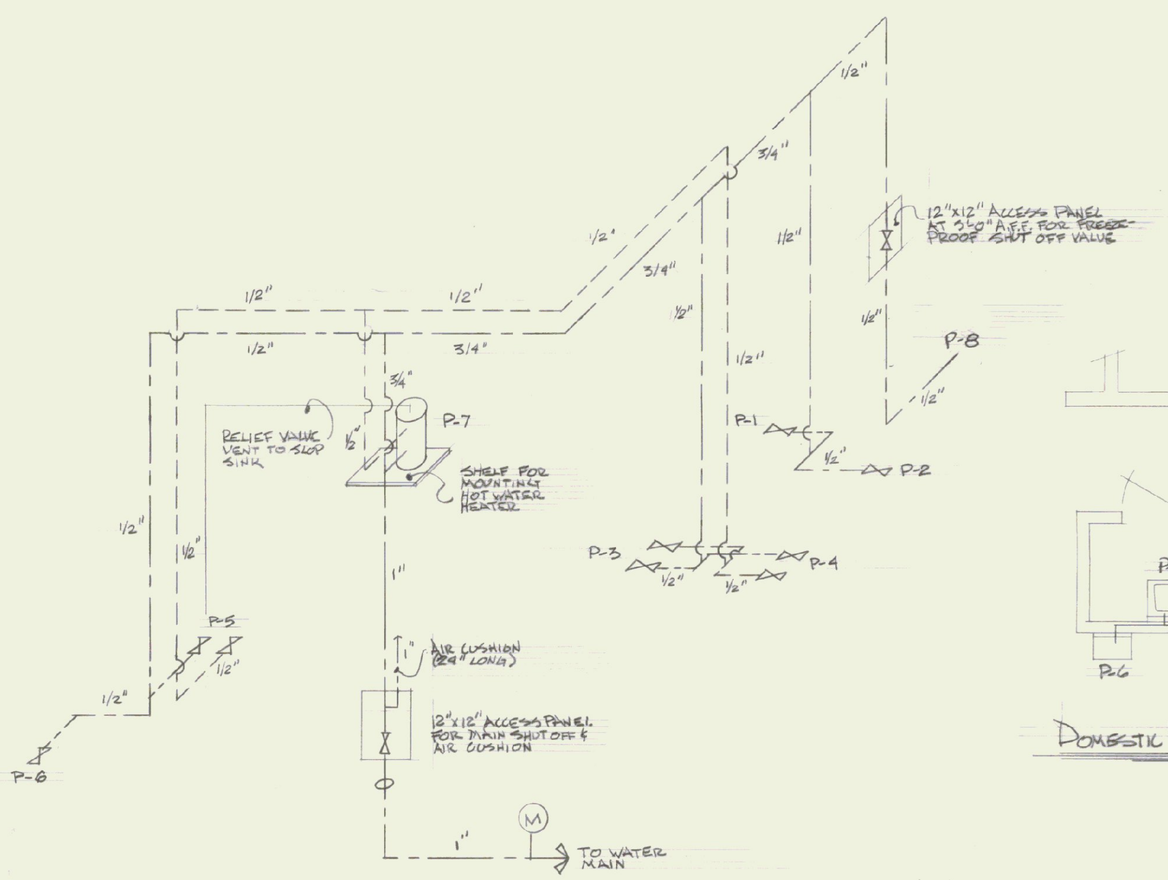

RISER DIAGRAM DOMESTIC WATER SUPPLY NO SCALE

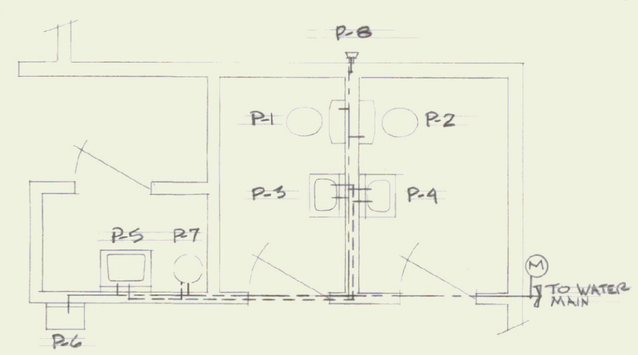

DOMESTIC WATER SUPPLY PLAN 1/4"=1'-0"

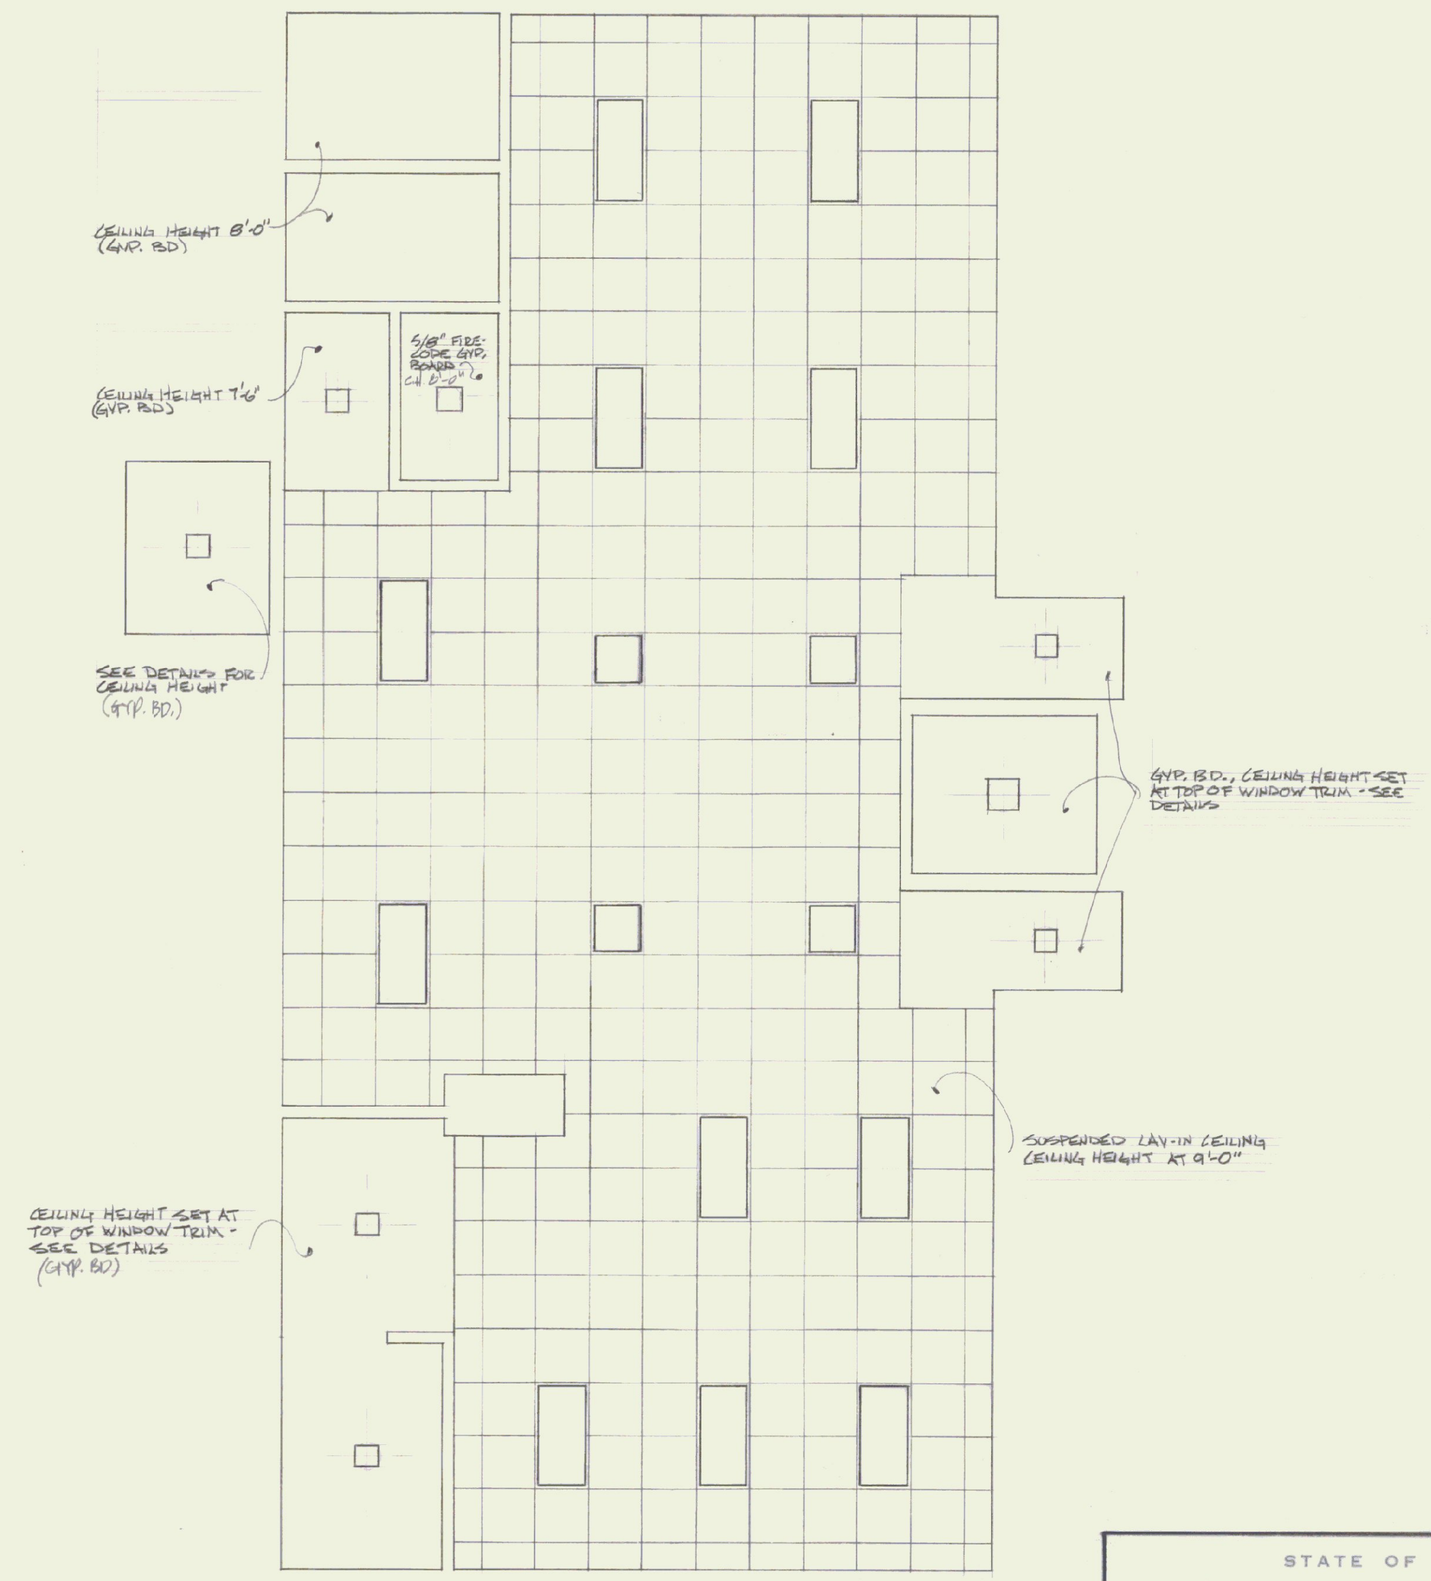

REGISTERED ARCHITECT CHARLES W. ST. JOHN No. 1131 STATE OF VERMONT

STATE OF VERMONT
DIVISION OF STATE BUILDINGS
AGENCY OF ADMINISTRATION
MONTPELIER, VERMONT

REFLECTED CEILING PLAN & PLUMBING
SPRINGFIELD STATE AIRPORT TERMINAL
SPRINGFIELD VERMONT

DATE: AUG 28, 1981	SCALE: 1/4"=1'-0"	REVISIONS:	DWG. NO. A-8
DRAWN BY: HANSON	APPROVED BY: C.W.S.		8 OF 9