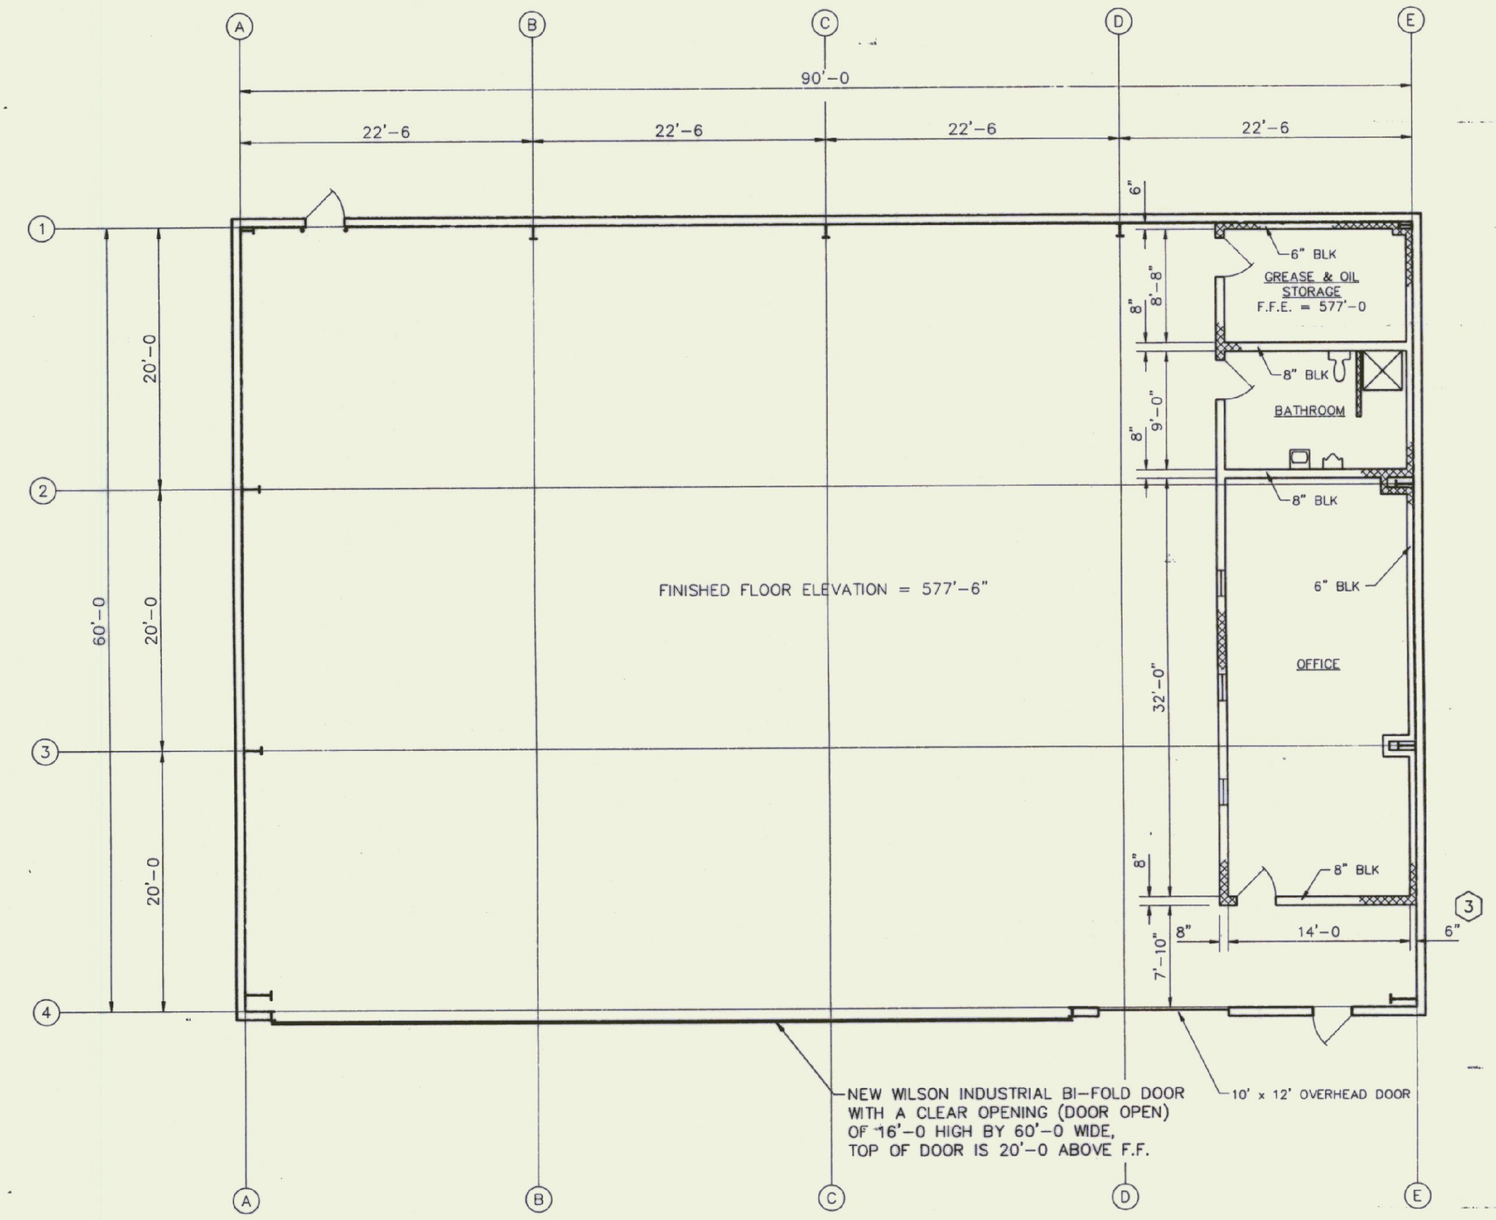

FLOOR PLAN

SCALE: 1/8"=1'-0

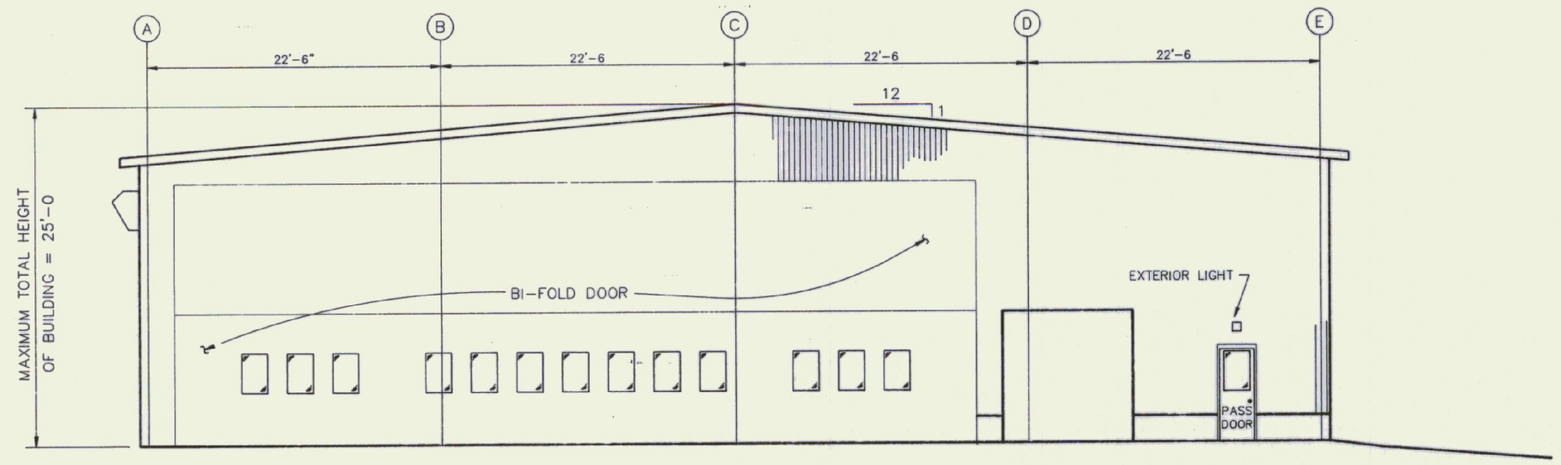

SOUTH ELEVATION

SCALE: 1/8"=1'-0

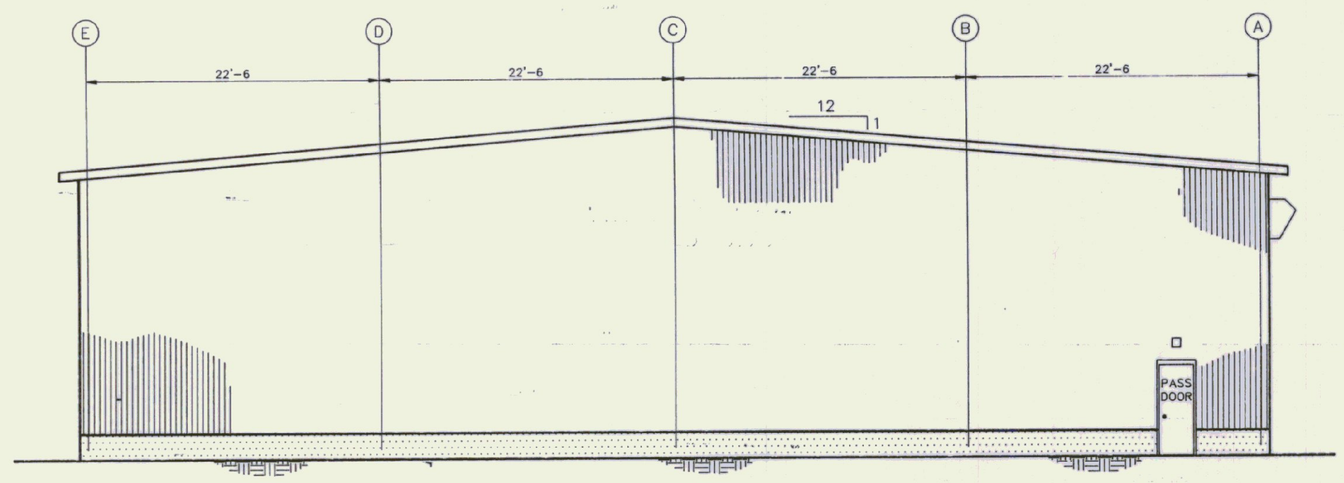

NORTH ELEVATION

SCALE: 1/8"=1'-0

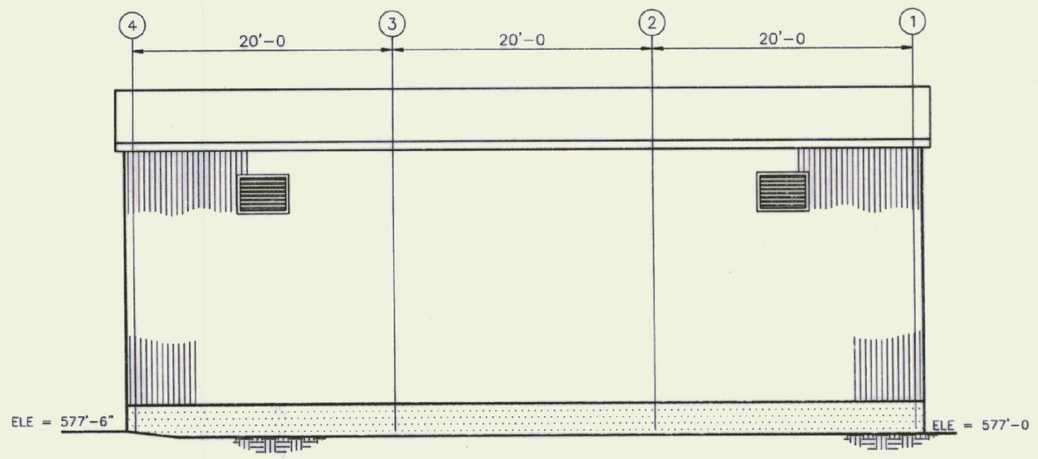

EAST ELEVATION

SCALE: 1/8"=1'-0

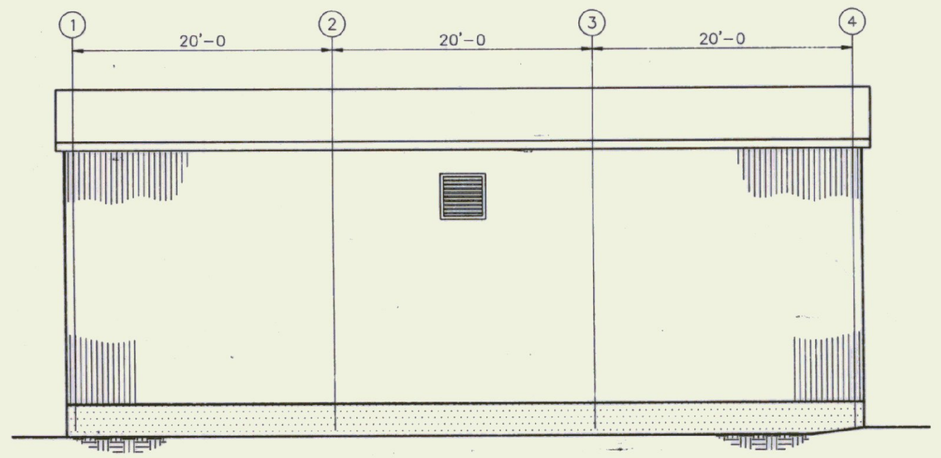

WEST ELEVATION

SCALE: 1/8"=1'-0

STATE OF VERMONT
MICHAEL J. CHENETTE
NO. 3060
PROFESSIONAL ENGINEER

Rev No	Date	Description	Made by	Checked by	App'd by

NEW AIRPORT HANGAR #3
HARTNESS STATE AIRPORT
SPRINGFIELD, VERMONT
FLOOR PLANS & ELEVATIONS

A1

Sheet of

Scale AS NOTED

Des. By MJC

Drn. By JJS

Chk. By MJC

Date JULY 94

Dwg.

CEI

CHENETTE ENGINEERING, INC.
50 STATE STREET
MONTPELIER, VERMONT 05602