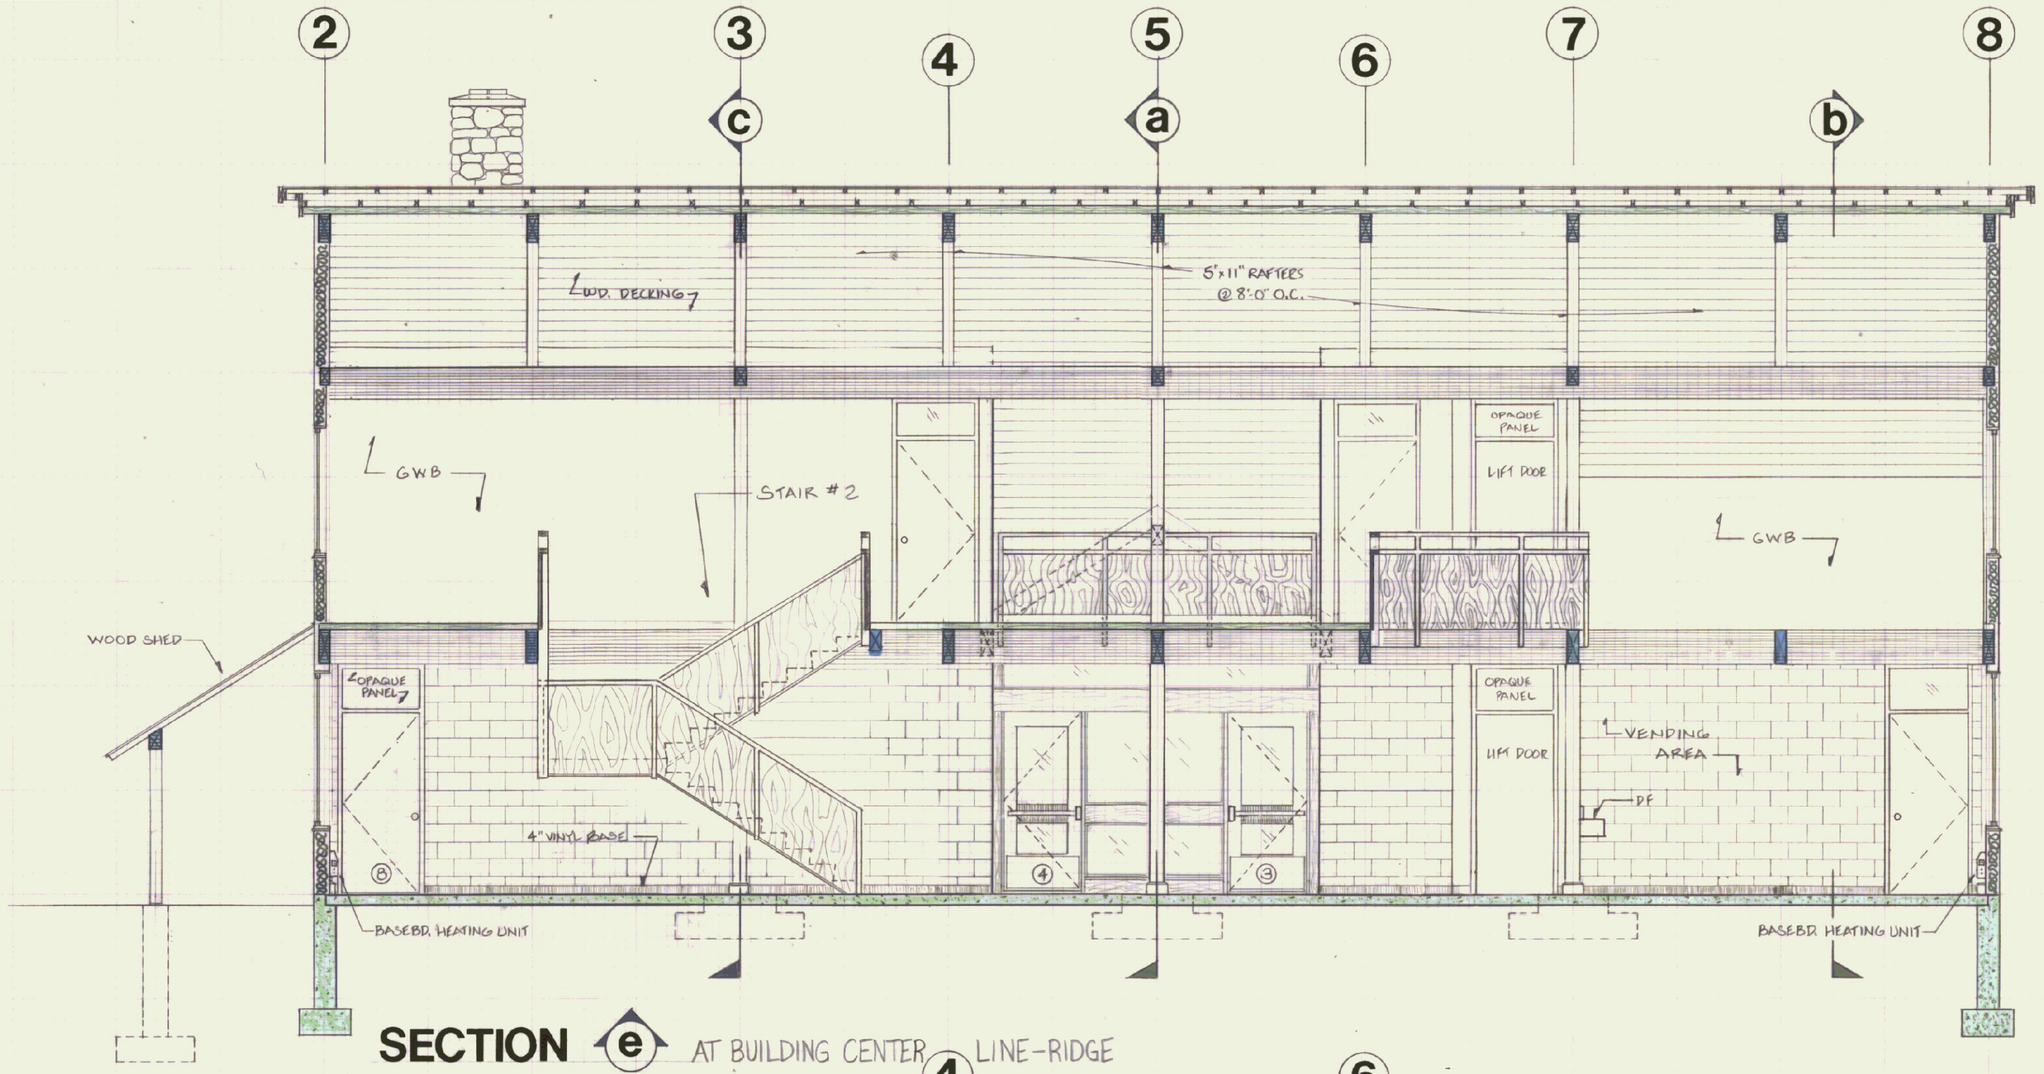

SECTION (e) AT BUILDING CENTER LINE-RIDGE

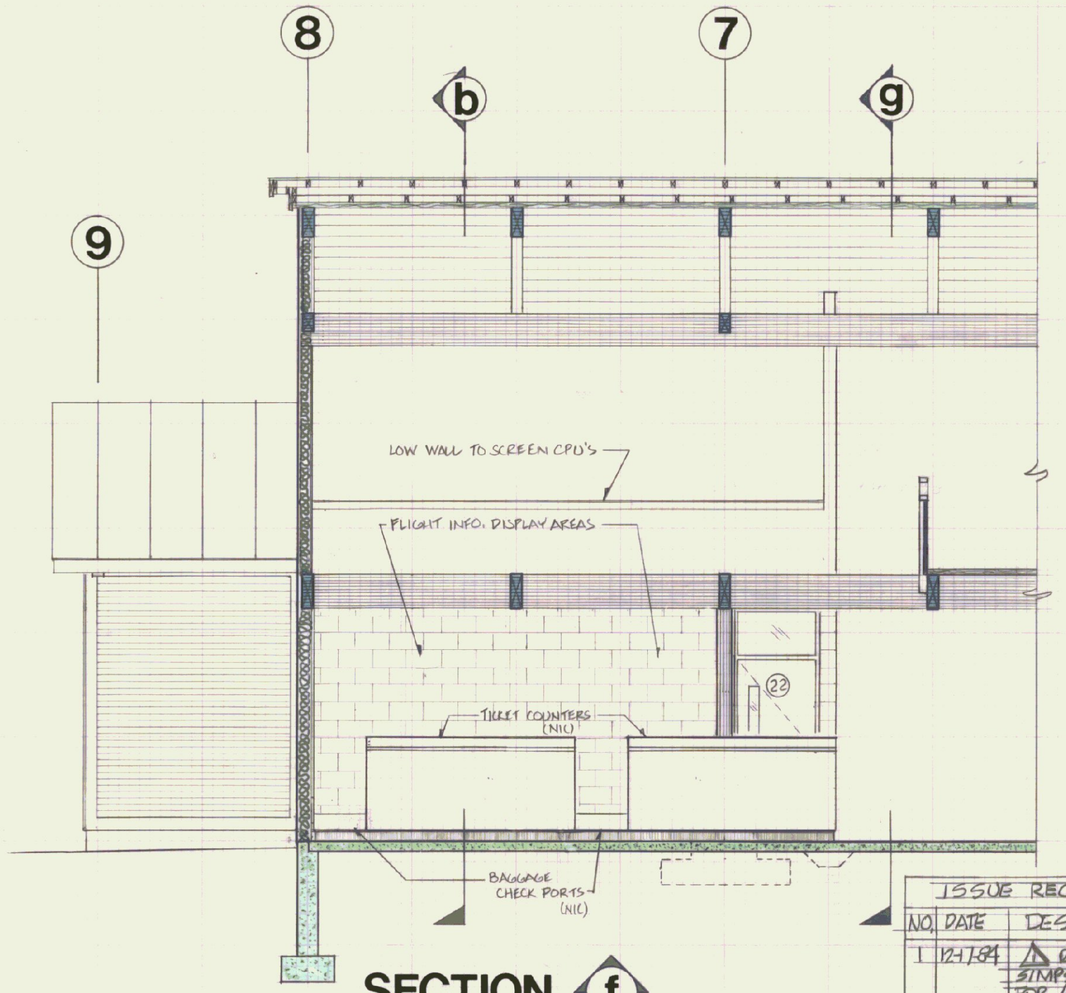

SECTION (f)

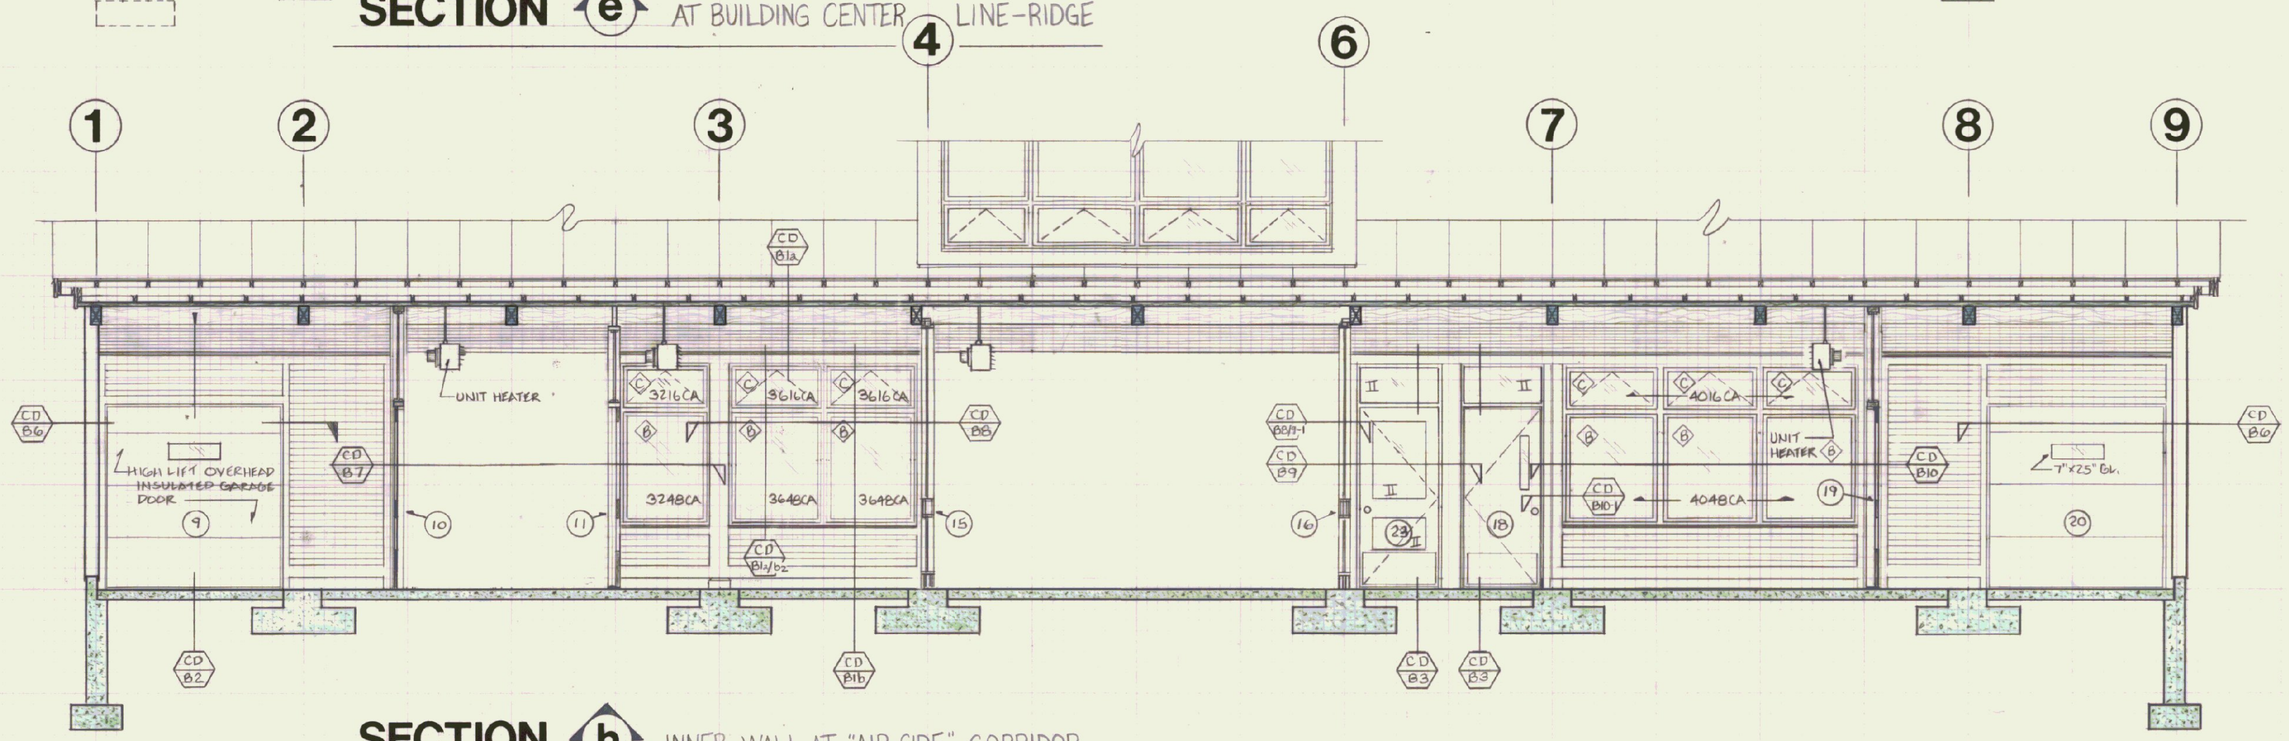

SECTION (h) INNER WALL AT "AIR-SIDE" CORRIDOR

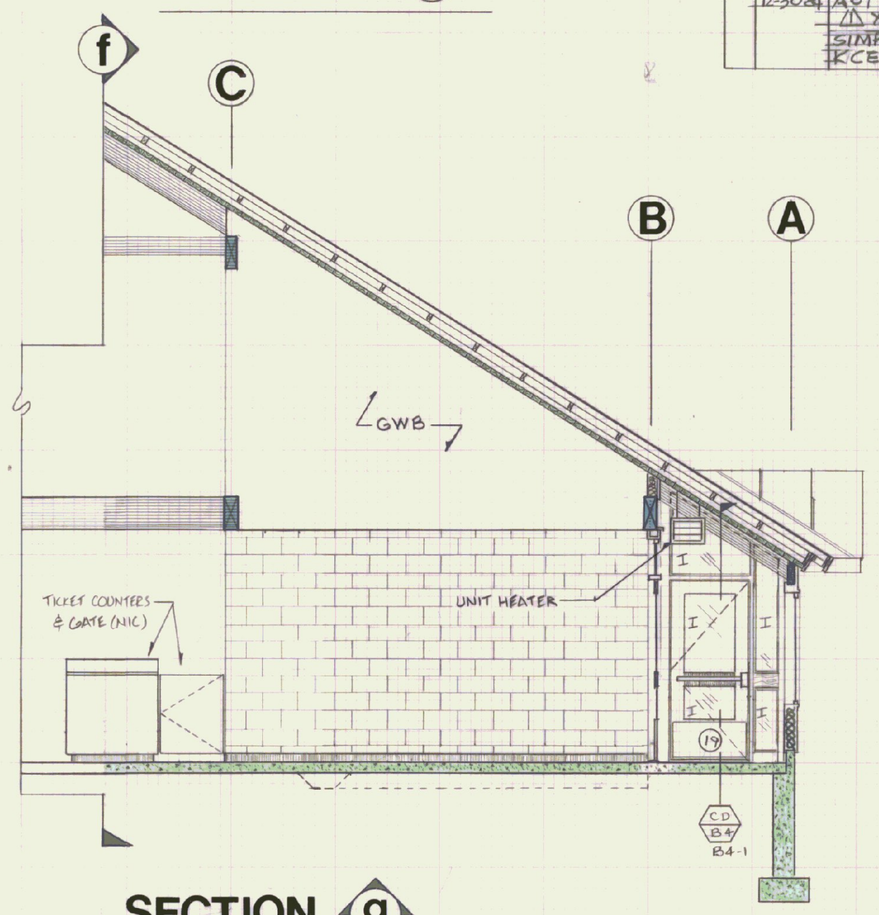

SECTION (g)

ISSUE RECORD			
NO.	DATE	DESCRIPTION	NO PRINTS
1	12-7-84	△1 REVISIONS SIMPSON-YELLOW HILITE FOR △1	
	12-30-84	ADT DELETIONS-1 △1 YELLOW HILITE SIMPSON-4, L&I-1 RCE-1; W.V.-1	2 7

STATE OF VERMONT
DIVISION OF STATE BUILDINGS
AGENCY OF ADMINISTRATION
MONTPELIER, VERMONT

RUTLAND TERMINAL BUILDING AIR 23-2024

SECTIONS/INT. ELEV.

RUTLAND STATE AIRPORT
CLARENDON, VERMONT

DATE: 6-8-84	SCALE: 1/4" = 1'-0"	REVISIONS: 6/29/84 S.A. MULHERN	DWG. NO. A-7
DRAWN BY: JPO	APPROVED BY: MA FOR DSB		10 OF 20

8/10/84