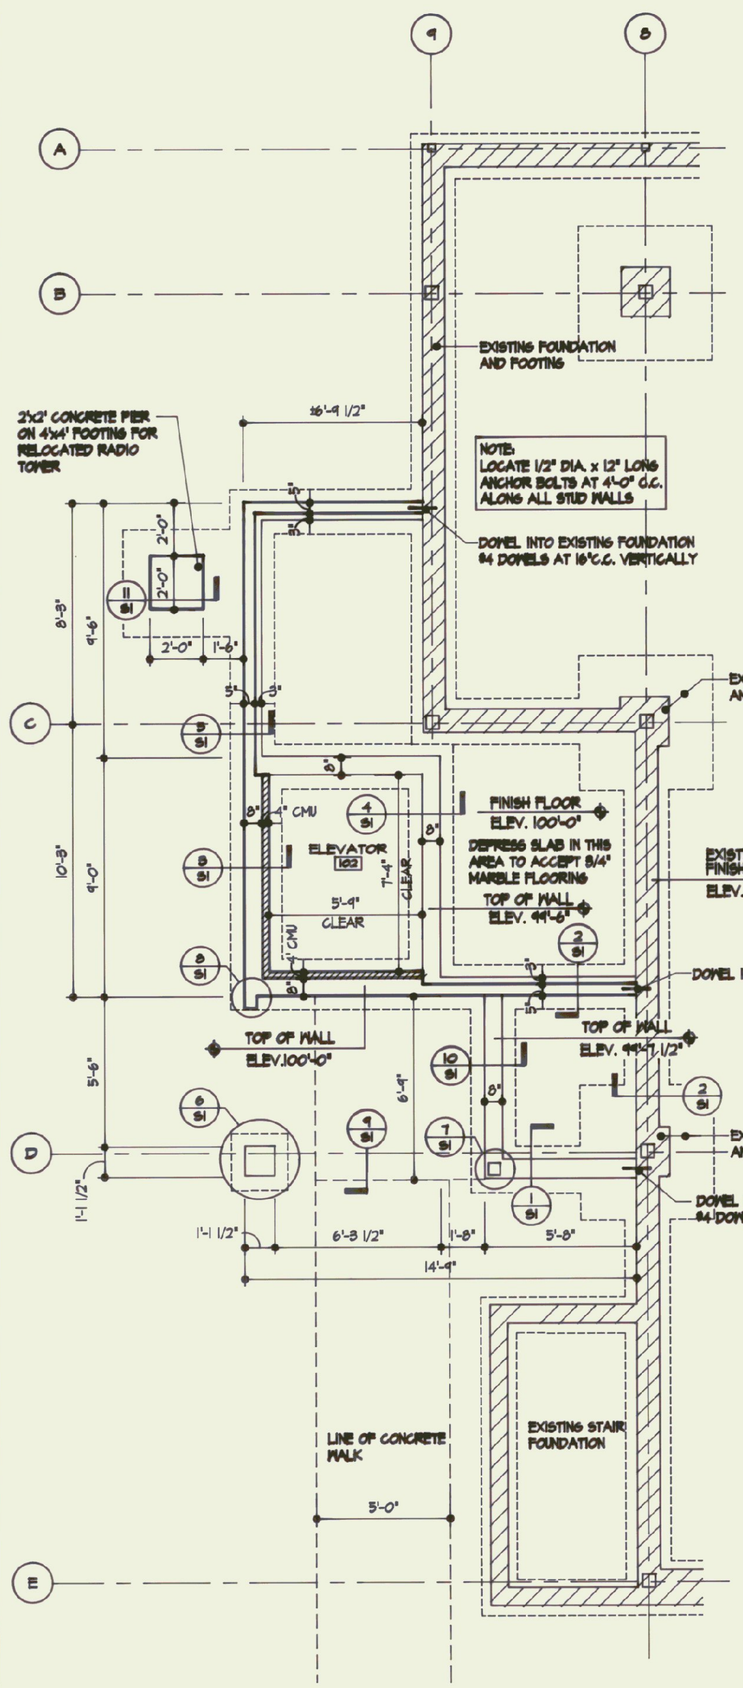

FOUNDATION PLAN

A S1 — 1/4" = 1'-0"

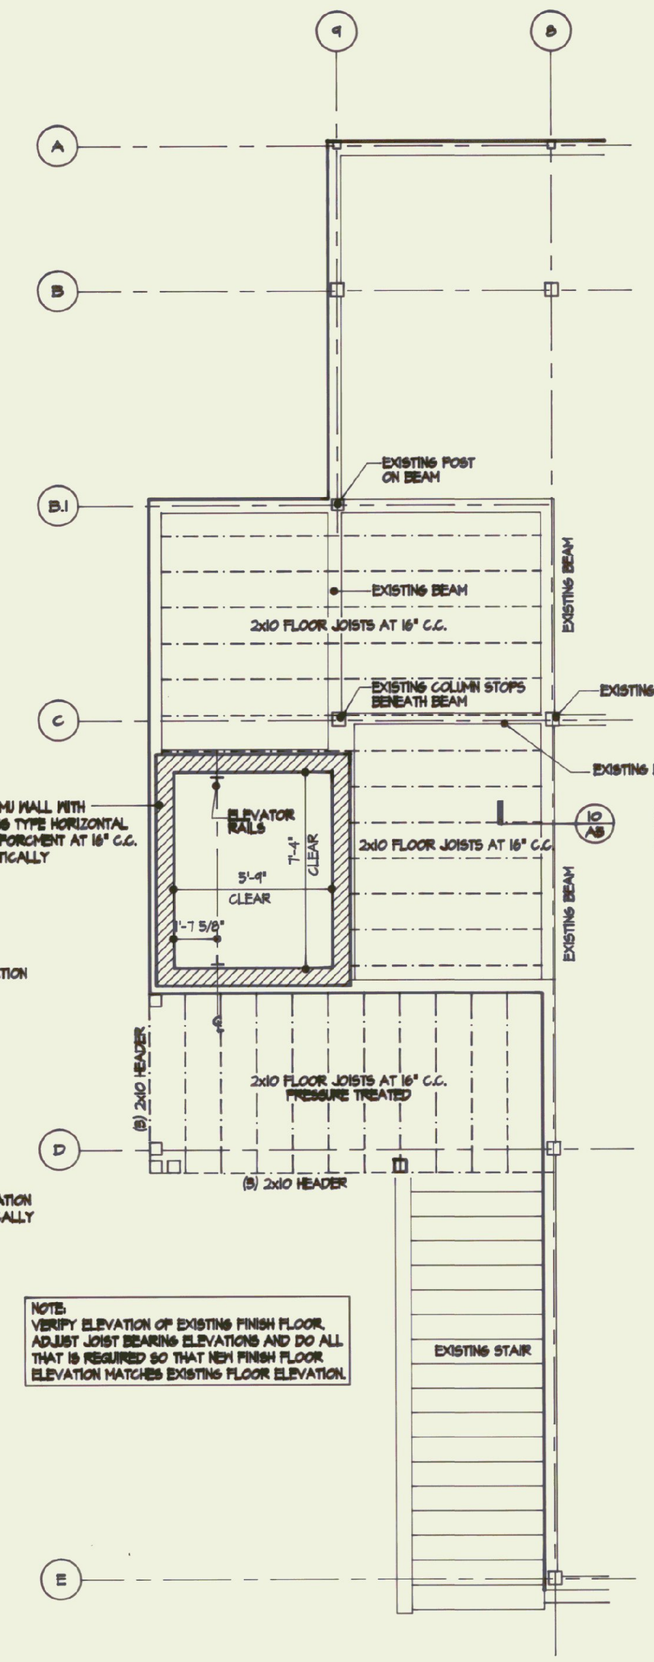

SECOND FLOOR FRAMING

B S1 — 1/4" = 1'-0"

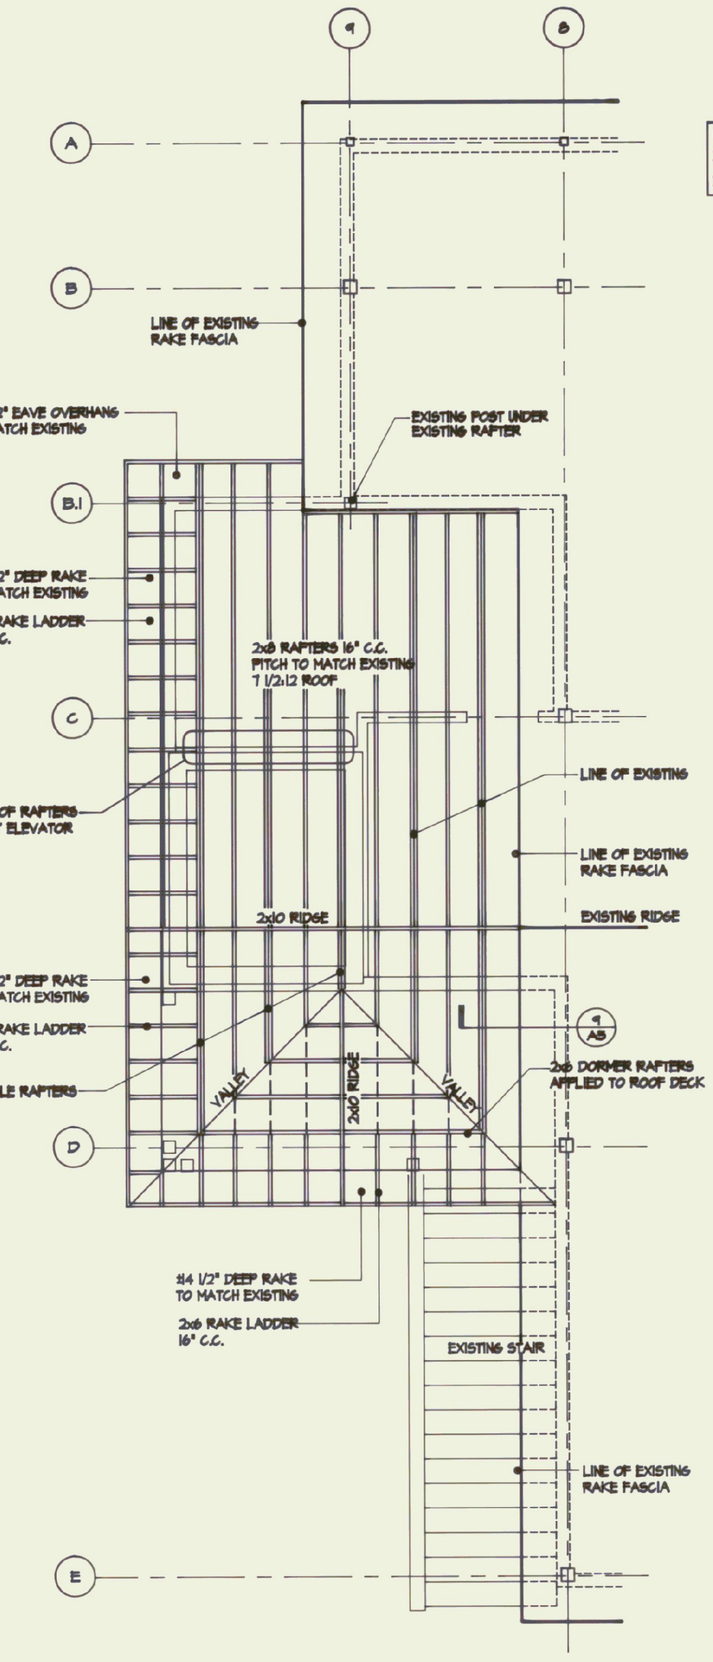

ROOF FRAMING

C S1 — 1/4" = 1'-0"

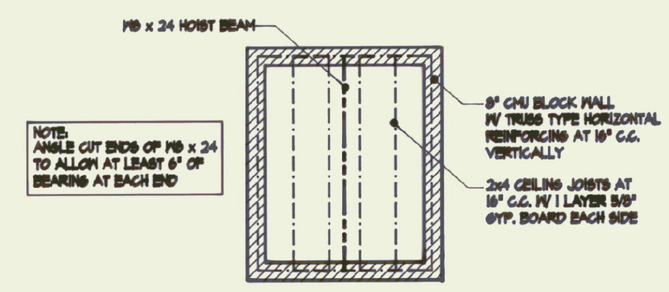

ELEVATOR CEILING FRAMING

1 S1 — 1/4" = 1'-0"

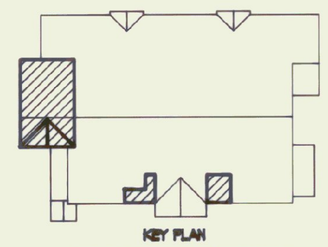

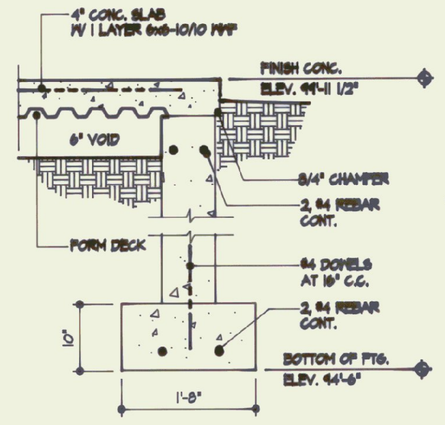

FDN. DET.

1 S1 — 3/4" = 1'-0"

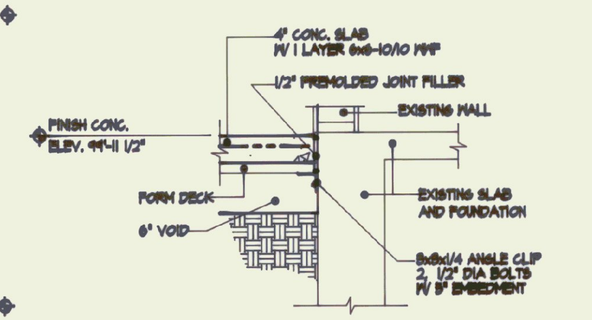

ENTRY SLAB DET.

2 S1 — 3/4" = 1'-0"

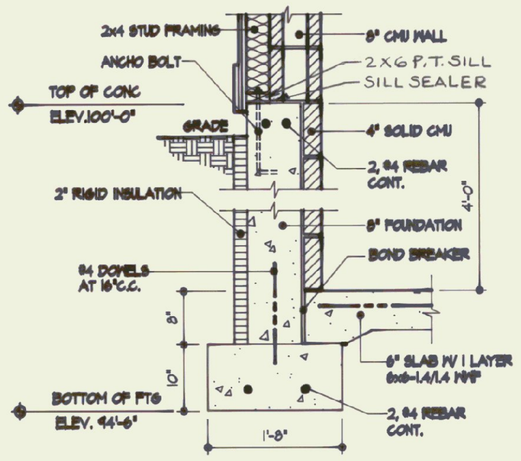

PIT DETAIL

5 S1 — 3/4" = 1'-0"

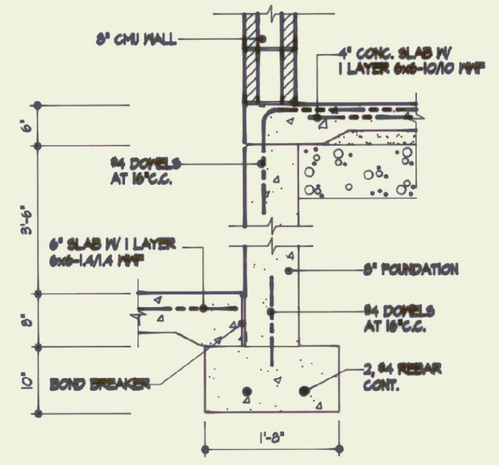

PIT DETAIL

4 S1 — 3/4" = 1'-0"

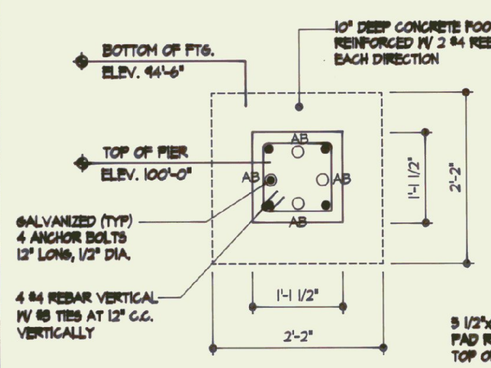

PIER DETAIL

6 S1 — 3/4" = 1'-0"

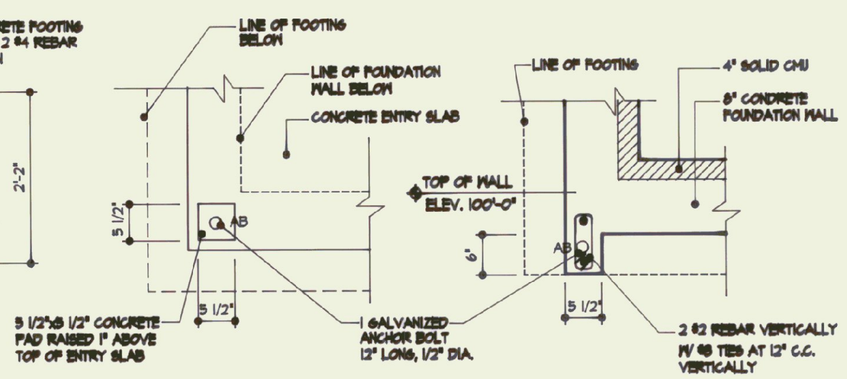

CORNER DETAIL

7 S1 — 3/4" = 1'-0"

CORNER DETAIL

8 S1 — 3/4" = 1'-0"

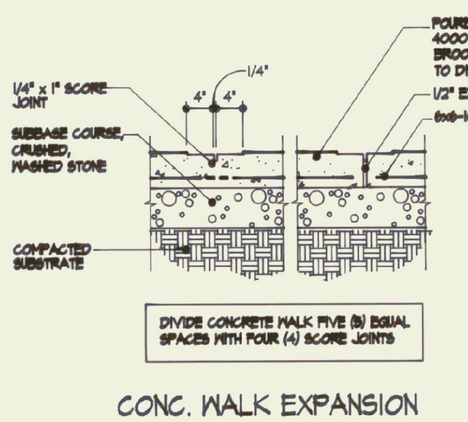

CONC. WALK EXPANSION AND SCORE JOINT DETAIL

9 S1 — 3/4" = 1'-0"

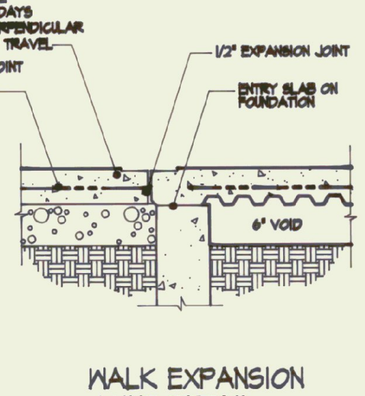

WALK EXPANSION JOINT DETAIL

10 S1 — 3/4" = 1'-0"

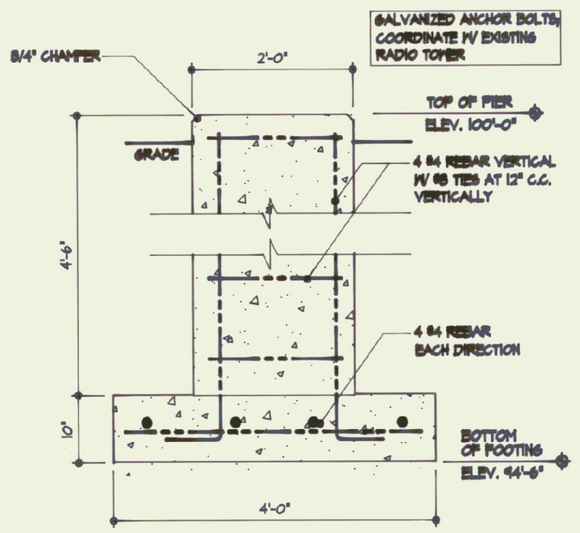

PIER DETAIL

11 S1 — 3/4" = 1'-0"

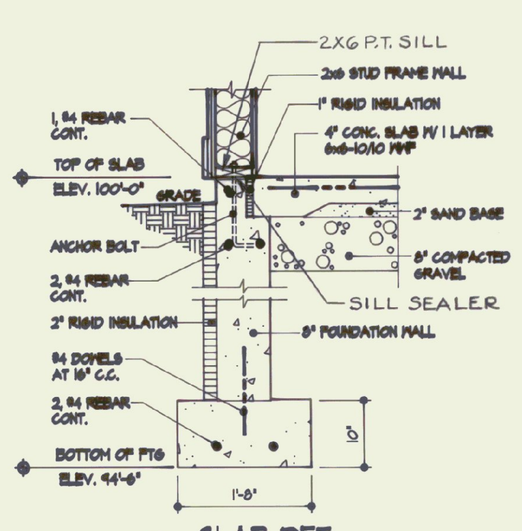

SLAB DET.

5 S1 — 3/4" = 1'-0"

PROJECT
DATE: SEPTEMBER 1995

NO	REVISIONS	DATE
1	SUBMITTED FOR REVIEW	1/29/96
2	RELEASED FOR REVIEW	3/18/96
3	RELEASED FOR BIDS	4/25/96

REGISTERED ARCHITECT — JONATHAN P. BROWNING — No. 026 — STATE OF VERMONT

RUTLAND STATE AIRPORT
STATE OF VERMONT
DEPARTMENT OF STATE BUILDINGS
2 GOVERNER AIKEN AVENUE
MONTPELIER, VERMONT 05602

WV ENGINEERING
CONSULTING ENGINEERS
PO BOX 1464
KEENE, NEW HAMPSHIRE 03431
PHONE: 603-352-7007 FAX: 603-352-7005

BROWNING ASSOCIATES
PLANNING AND ARCHITECTURE
54 1/2 CENTER STREET
RUTLAND, VERMONT 05701
PHONE: 802-773-6245 FAX: 802-773-6285

DESIGNED BY: CPB
DRAWN BY: SER/CPB
CHECKED BY: TJC

STRUCTURAL
SHEET TITLE

SHEET NUMBER
S1

JOB NO. 93.021.01