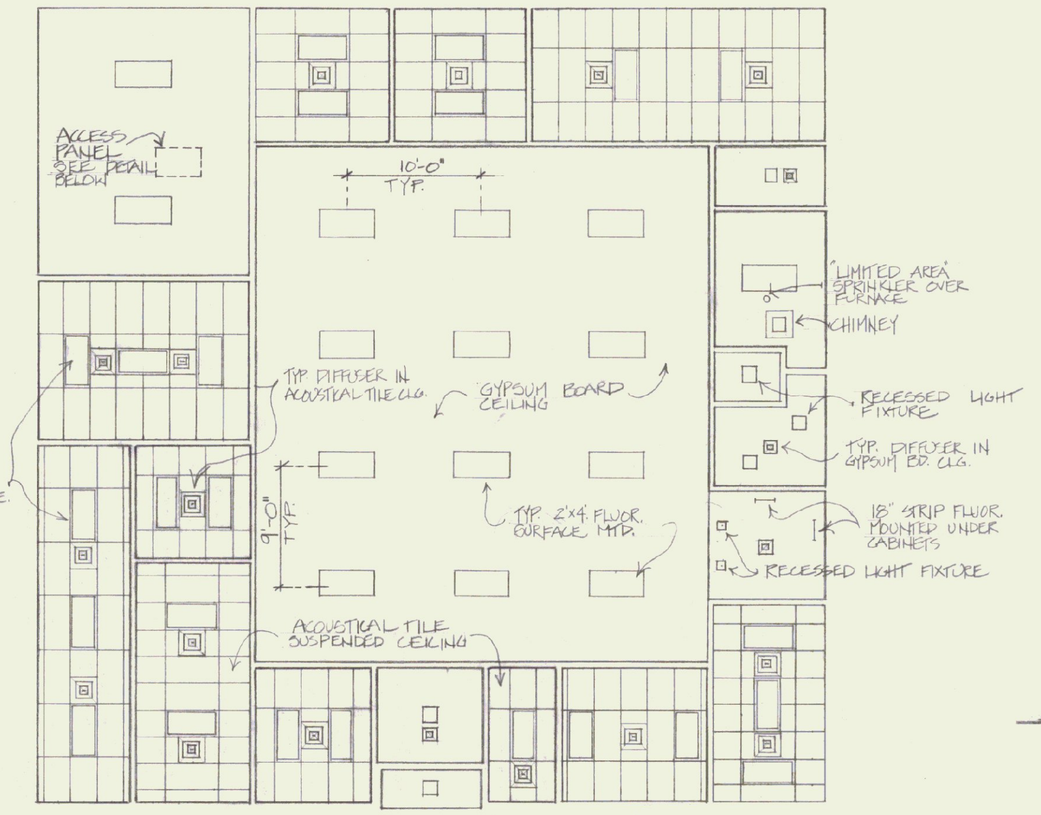

REFLECTED CLG. PLAN

SCALE: 1/8"=1'-0"

NOTE: LAYOUT IS FOR 4-LAMP 24X48 FLUOR. FIXTURE, 160 WATTS RECESSED AND SURFACE MTD.

✳ LIGHTS IN TRAINING ROOM, SWITCH ALL FOUR CORNER LIGHTS ON SWITCH 1. ALL OTHER LIGHTS IN TRAINING ROOM SWITCH 2.

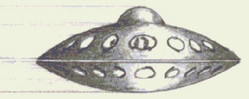

ALIEN CRAFT, N.I.C.

FRONT ELEVATION

SCALE: 1/8"=1'-0"

SIDE ELEVATION

SCALE: 1/8"=1'-0"

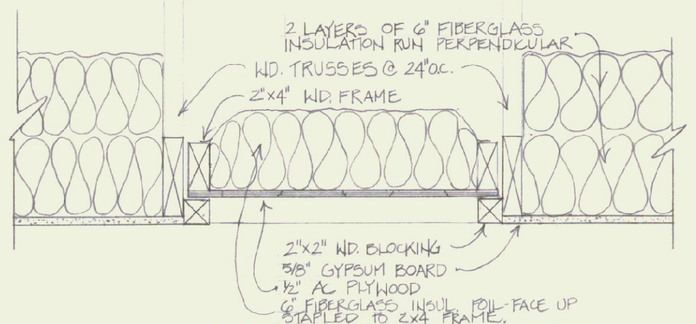

ACCESS PANEL DETAIL

SCALE: 1½"=1'-0"

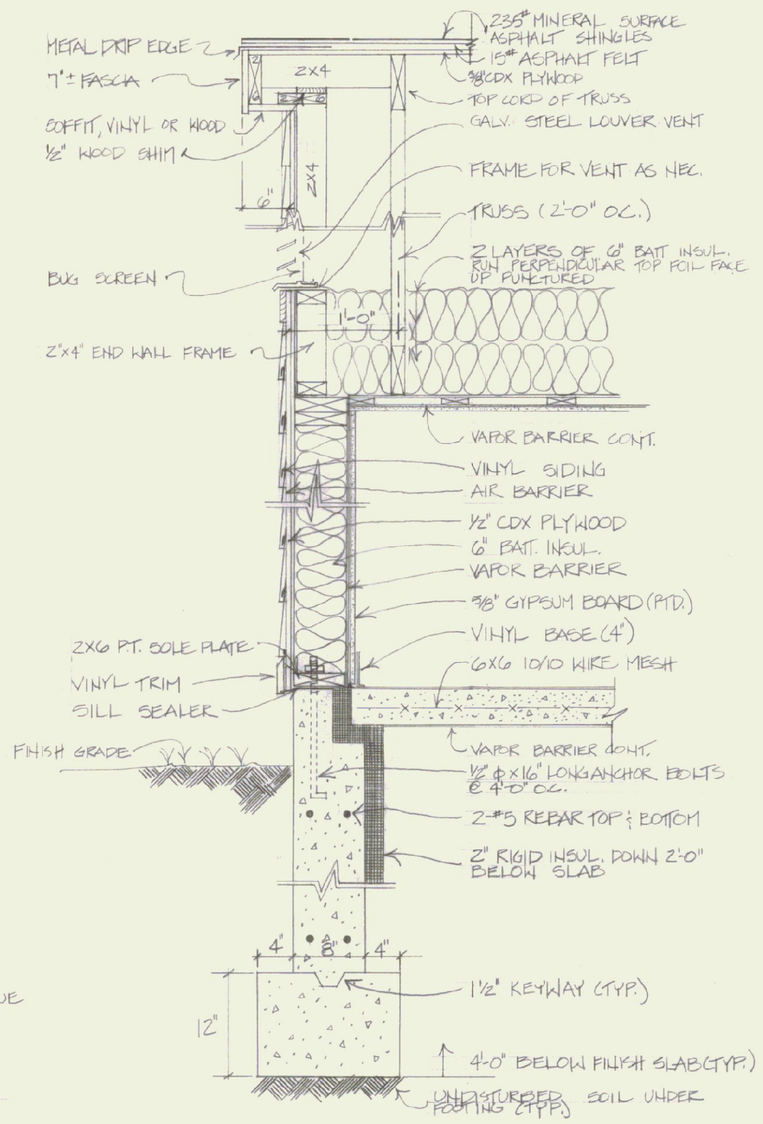

GABLE SECTION

SCALE: 1"=1'-0"

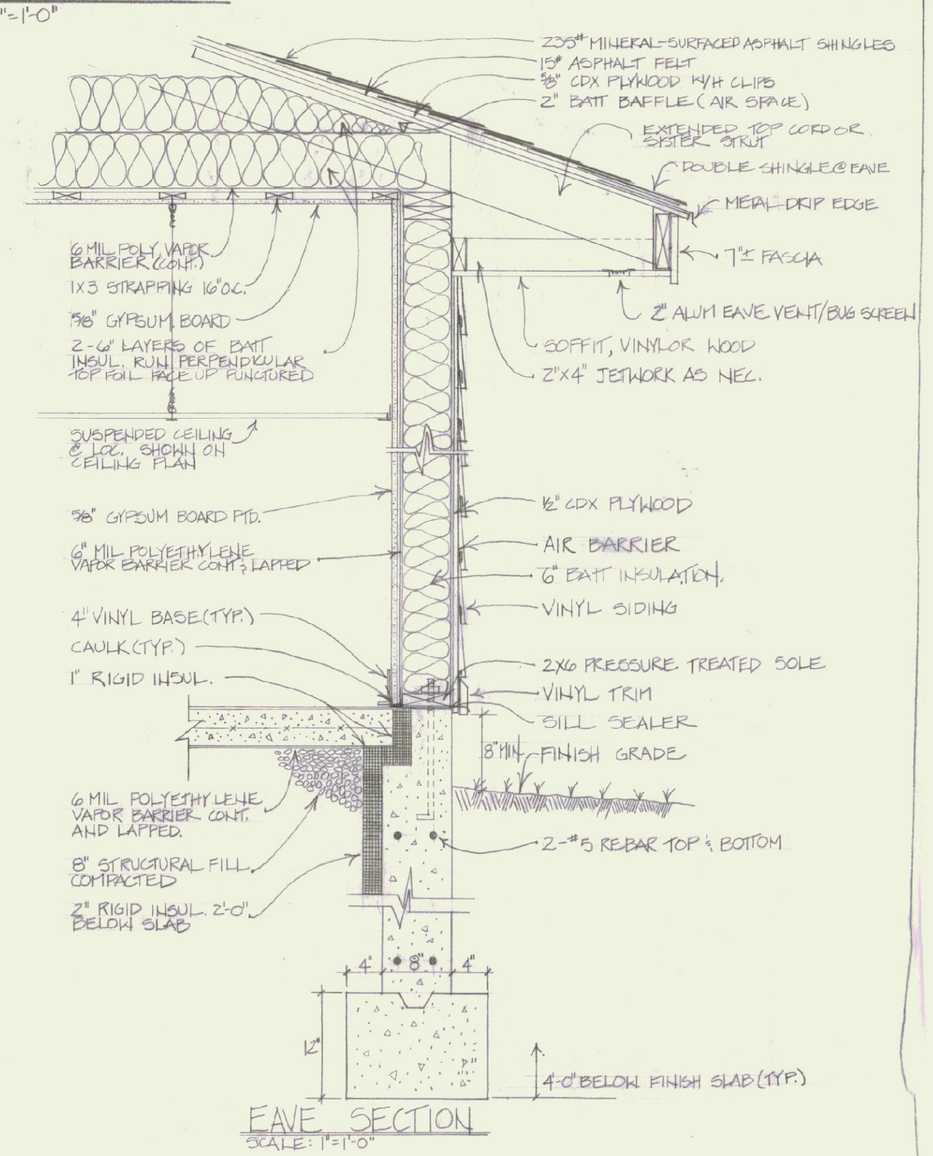

EAVE SECTION

SCALE: 1"=1'-0"

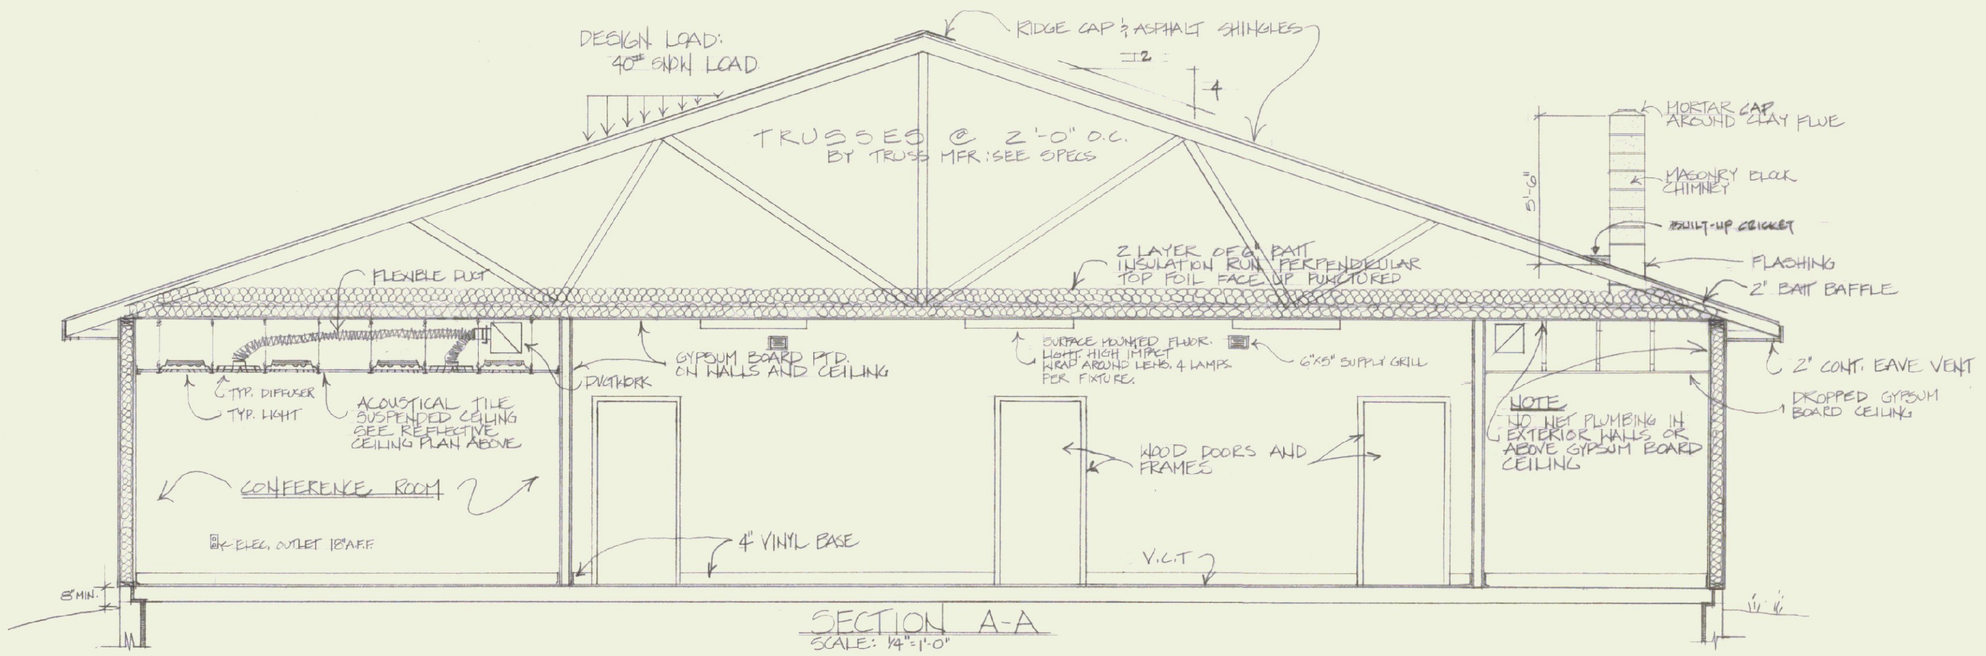

SECTION A-A

SCALE: 1/4"=1'-0"

STATE OF VERMONT
DEPARTMENT OF STATE BUILDINGS
AGENCY OF ADMINISTRATION
MONTPELIER, VERMONT

ELEVATIONS, SECTIONS, REFLECTED CEILING

CIVIL AIR PATROL BUILDING
RUTLAND AIRPORT NORTH CLARENDON

DATE: 14 JUNE '89	SCALE: A.N.	REVISIONS:	DWG. NO. A-3
DRAWN BY: K. HENDERSON	APPROVED BY: D. BAILEY		___ OF ___