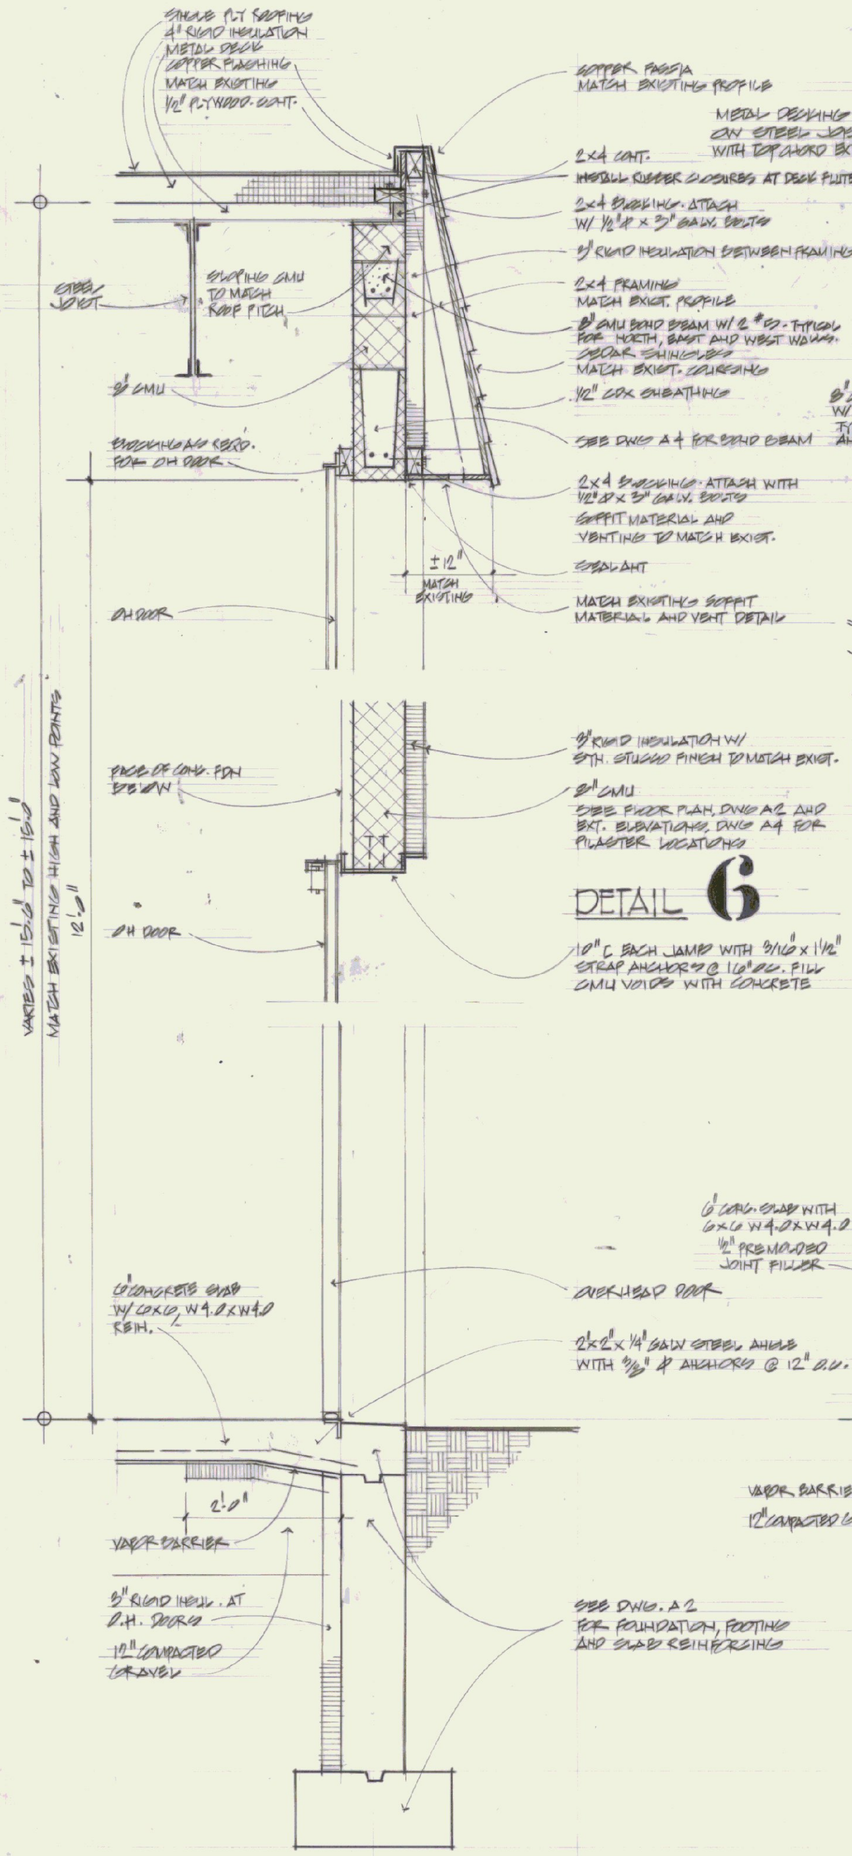

SECTION 1 SCALE 3/4" = 1'-0"

SECTION 2 SCALE 3/4" = 1'-0"

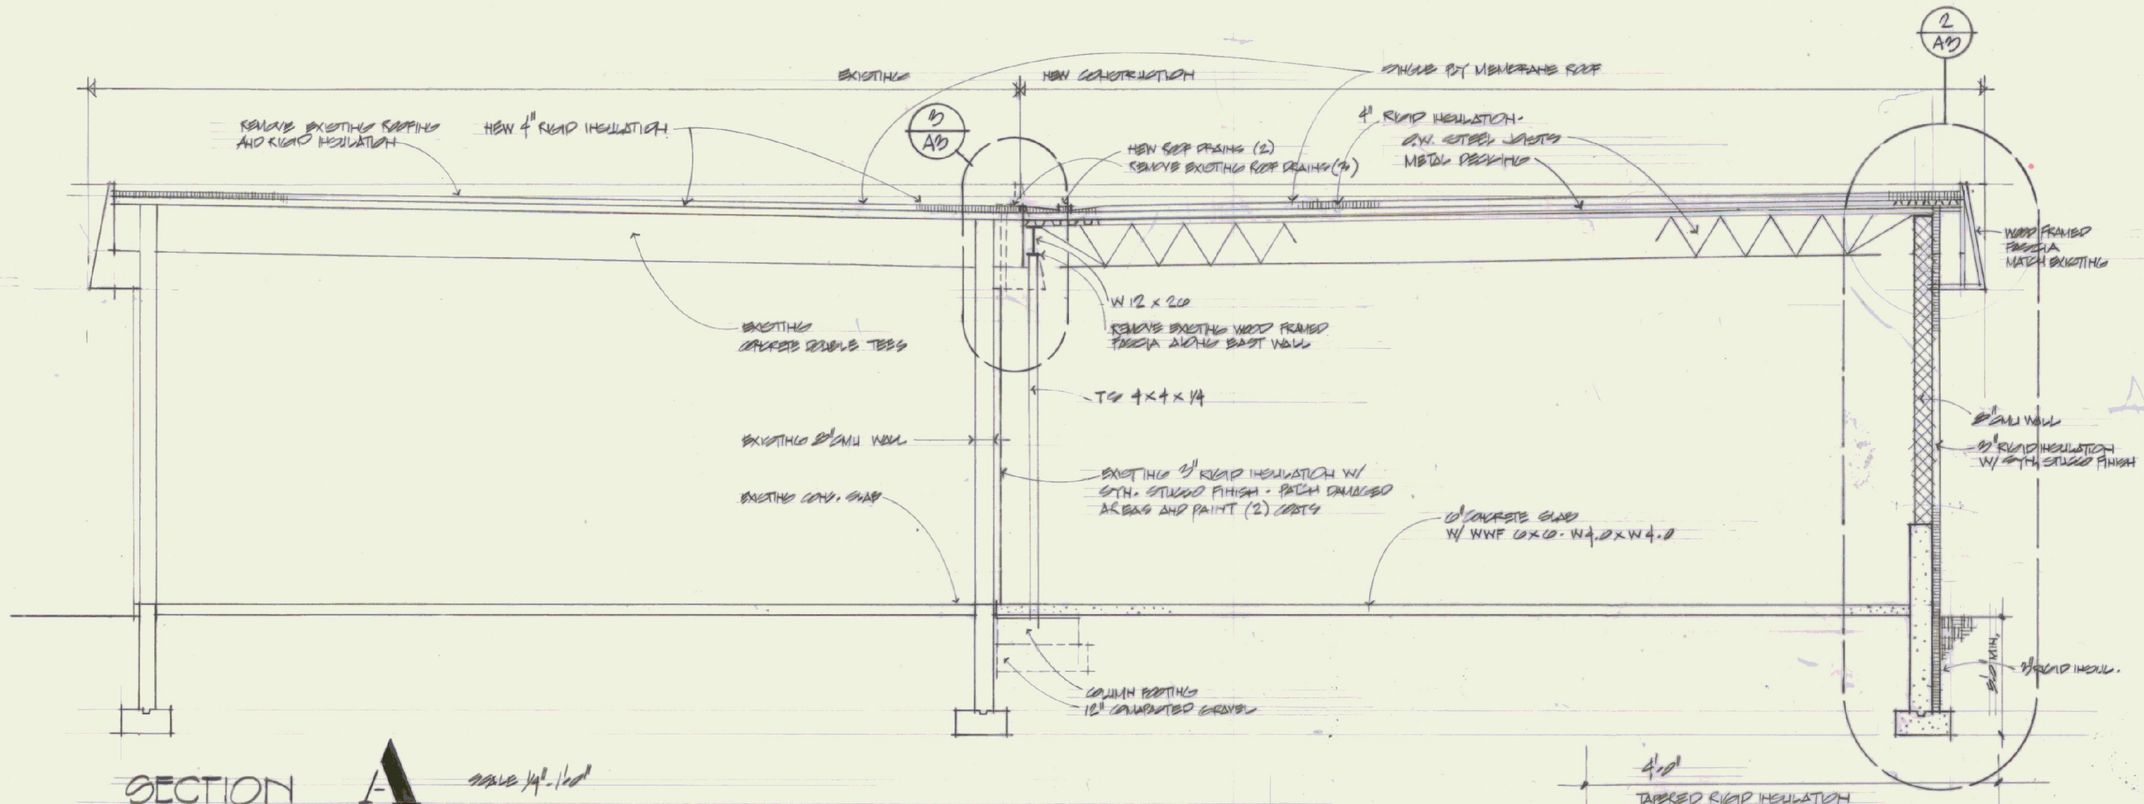

SECTION A SCALE 1/4" = 1'-0"

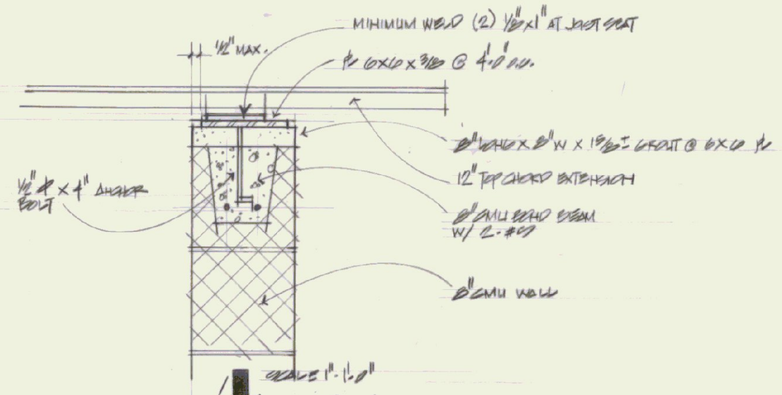

DETAIL 4 SCALE 1" = 1'-0" STEEL JOIST BEARING PLATE

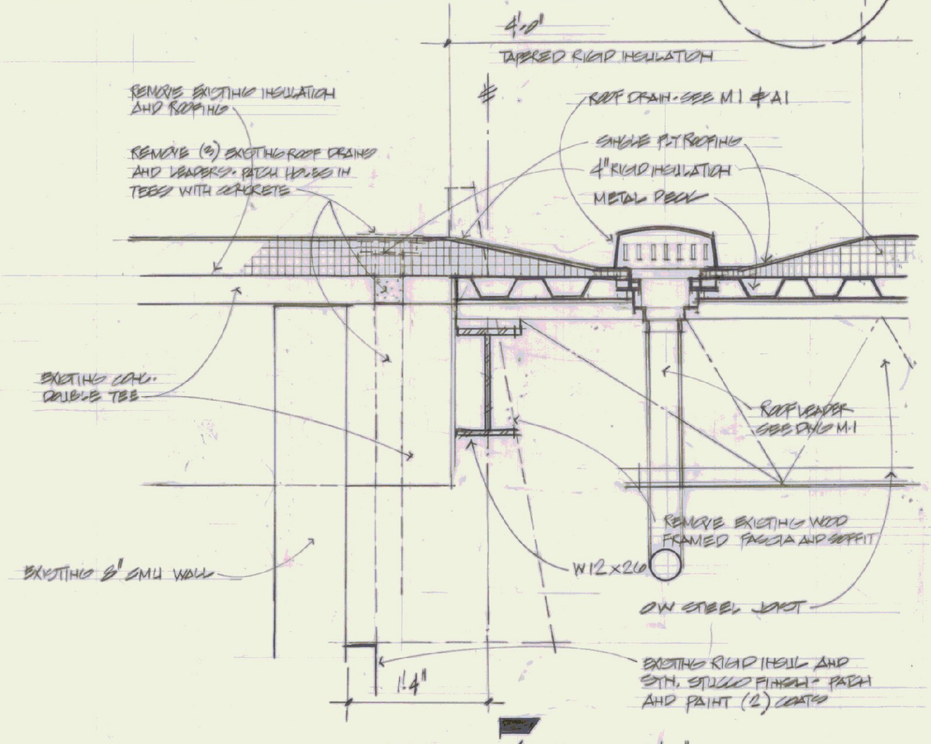

SECTION 3 SCALE 1" = 1'-0"

MAY 2002

REGISTERED ARCHITECT CHARLES E. METZ JR. No. 882 STATE OF VERMONT

PROJECT: RUTLAND STATE AIRPORT
CLARENDON VERMONT

TITLE: ADDITION TO FIRE/CRASH/RESCUE BLDG.
BUILDING AND WALL SECTIONS

CHARLES E. METZ
ARCHITECT
THE GRIST MILL
BRADFORD VT 05033

DRAWING: A3