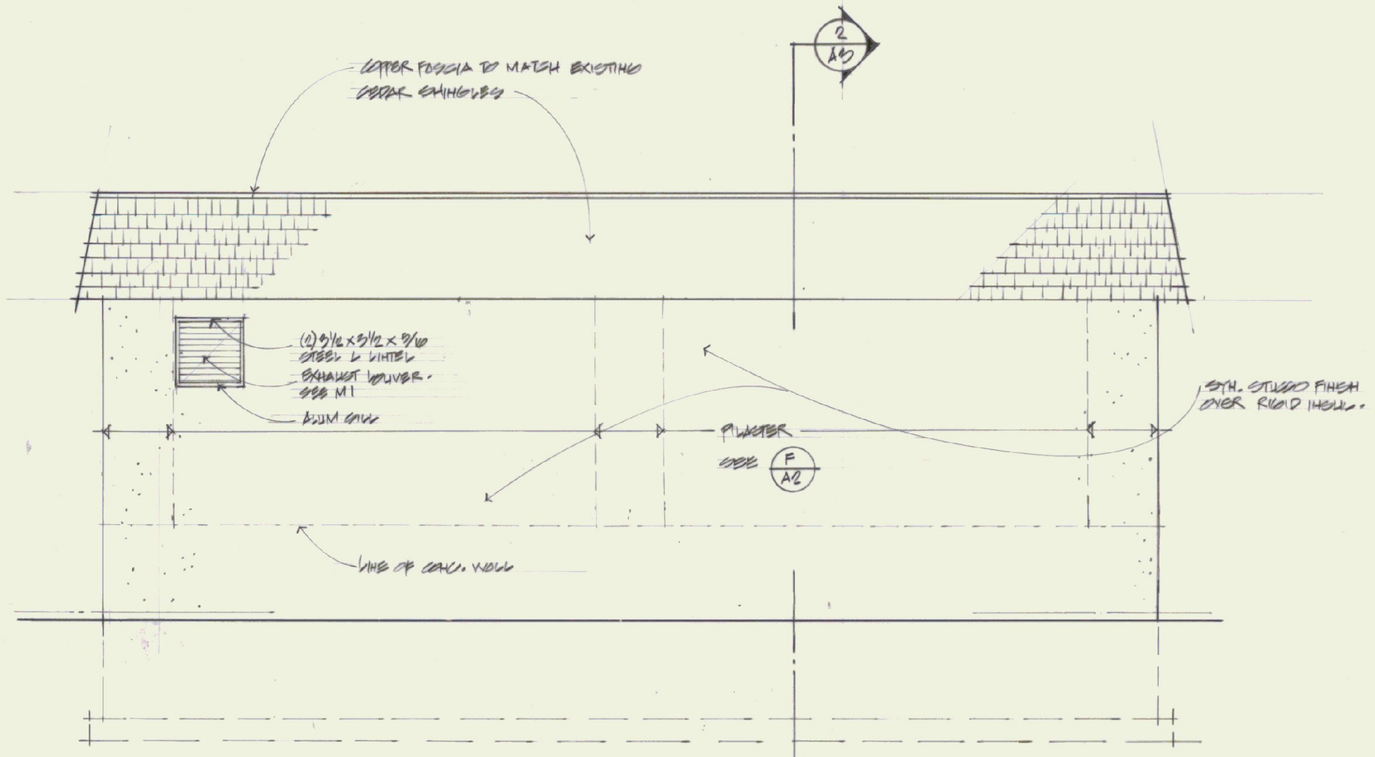

EAST ELEVATION

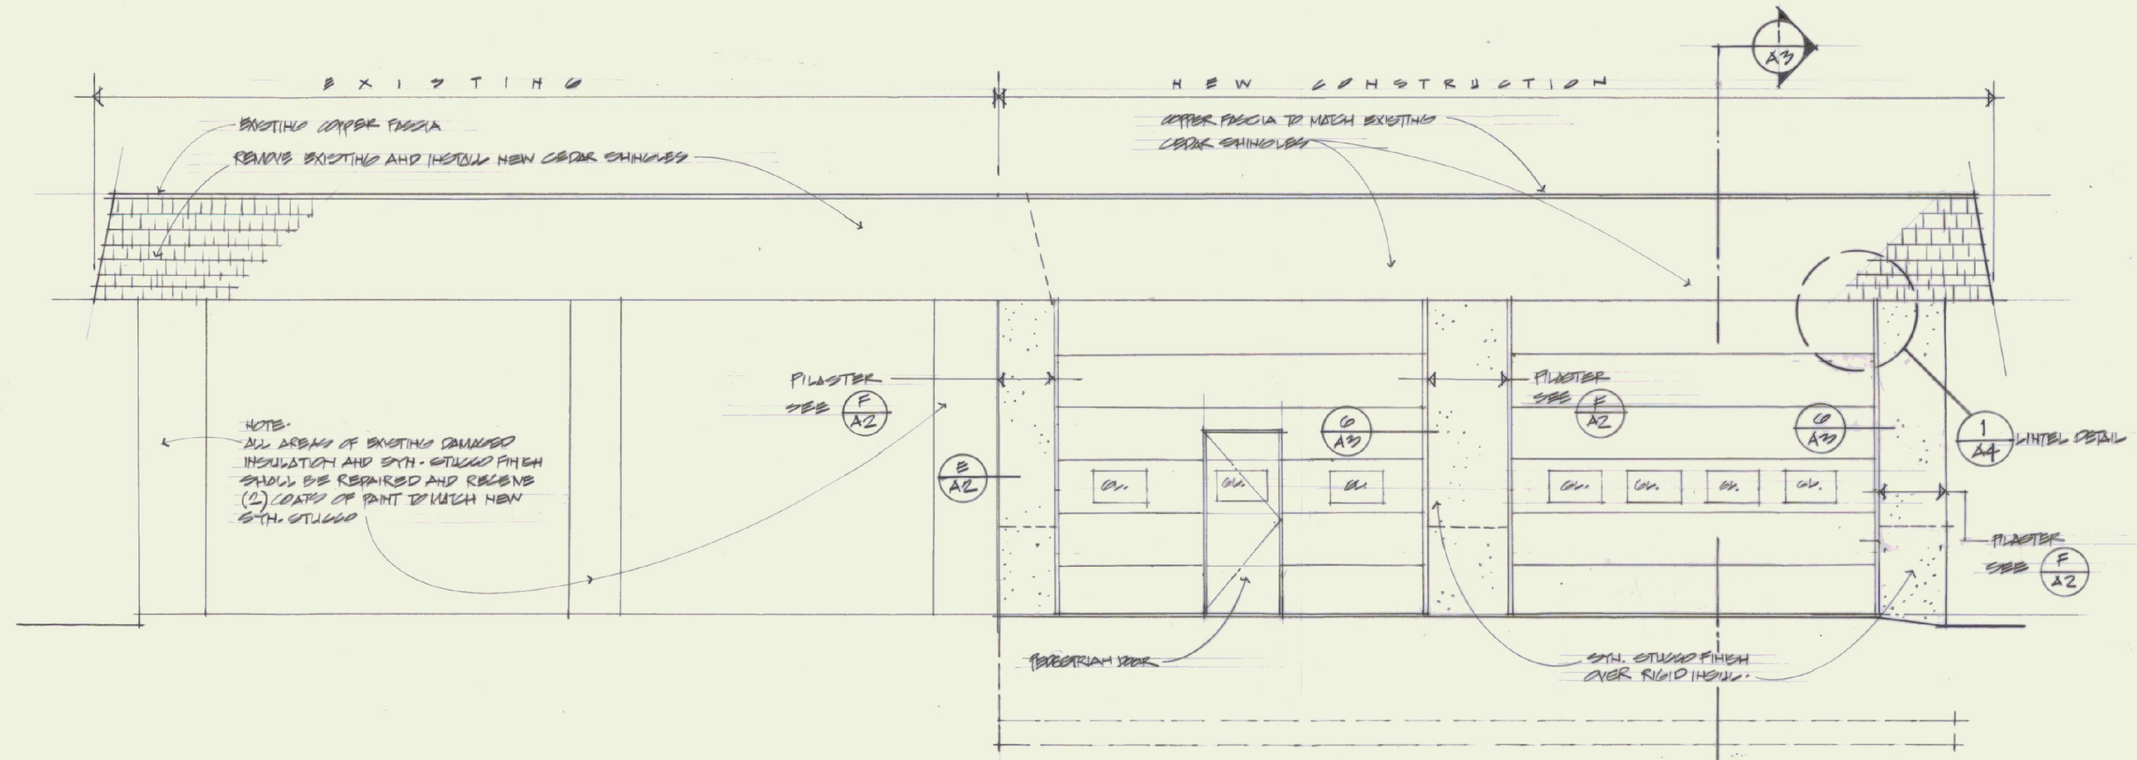

SOUTH ELEVATION

NOTE:
SEE DRAWING M1 FOR LOCATION OF NEW LOUVER ON EXISTING WEST WALL. INSTALL (2) 3½x3½x5/16 STEEL L LINTEL. SEE DWG M1.

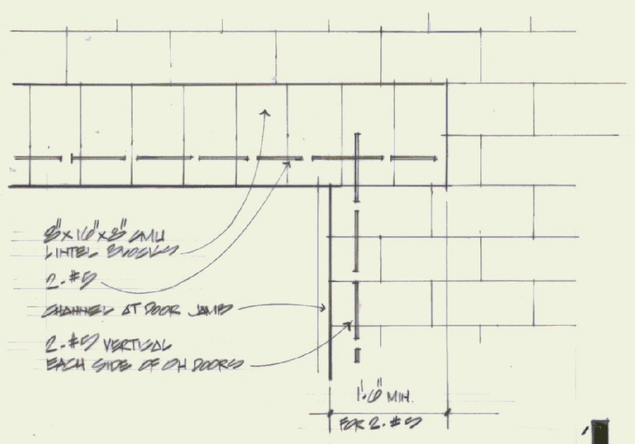

LINTEL DETAIL AT OH DOORS 1 SCALE 3/4"=1'-0"

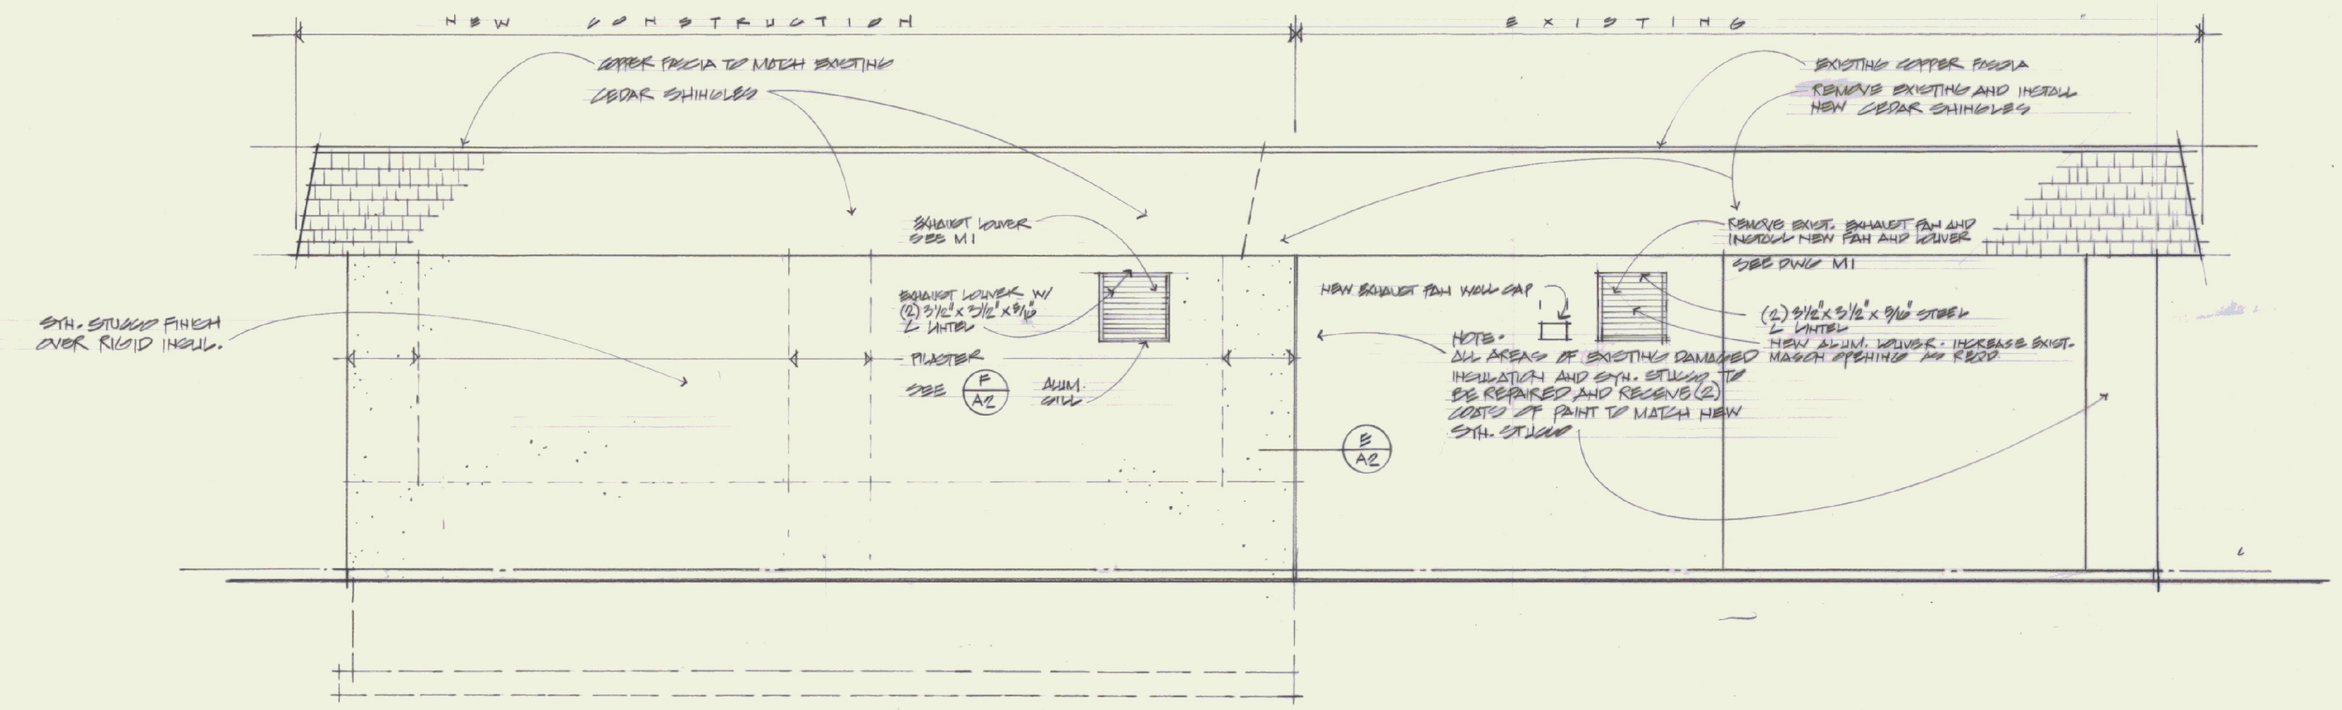

NORTH ELEVATION

MAY 2002

REGISTERED ARCHITECT CHARLES E. METZ JR. NO. 802 STATE OF VERMONT

PROJECT: RUTLAND STATE AIRPORT
CLARENDON VERMONT

TITLE: ADDITION TO
FIRE/CRASH/RESCUE BLDG
EXTERIOR ELEVATIONS SCALE 1/4"=1'-0"

CHARLES E. METZ
ARCHITECT
THE GRIST MILL
BRADFORD VT 05033

DRAWING: A4