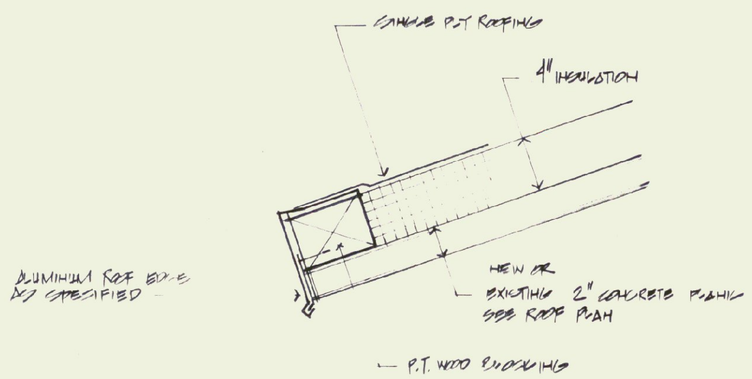

ROOF EDGE DETAIL 2

HANGER 1½"=1'-0"

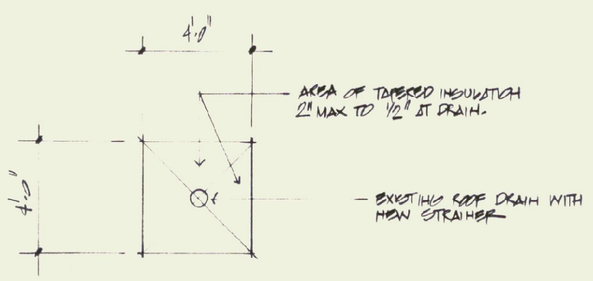

PLAN OF TAPERED INSULATION 1

AT EXISTING ROOF DRAIN - SEE ROOF PLAN FOR LOCATION

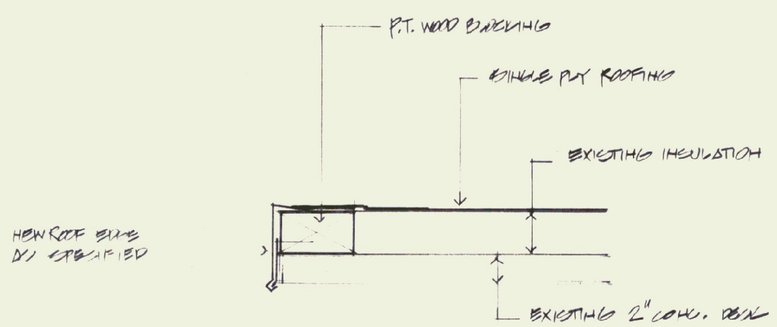

ROOF EDGE DETAIL 3

TERMINAL BUILDING 1½"=1'-0"

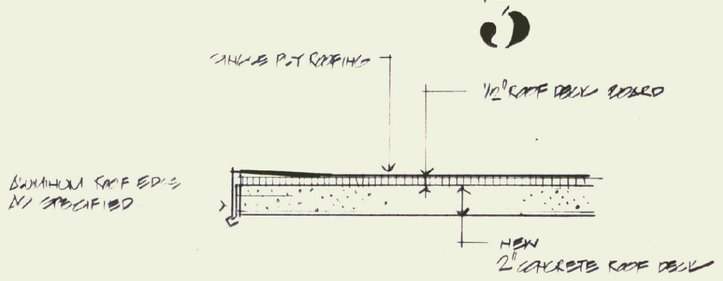

ROOF EDGE DETAIL 4

ROOF OVER HANGER DOOR STORAGE 1½"=1'-0"

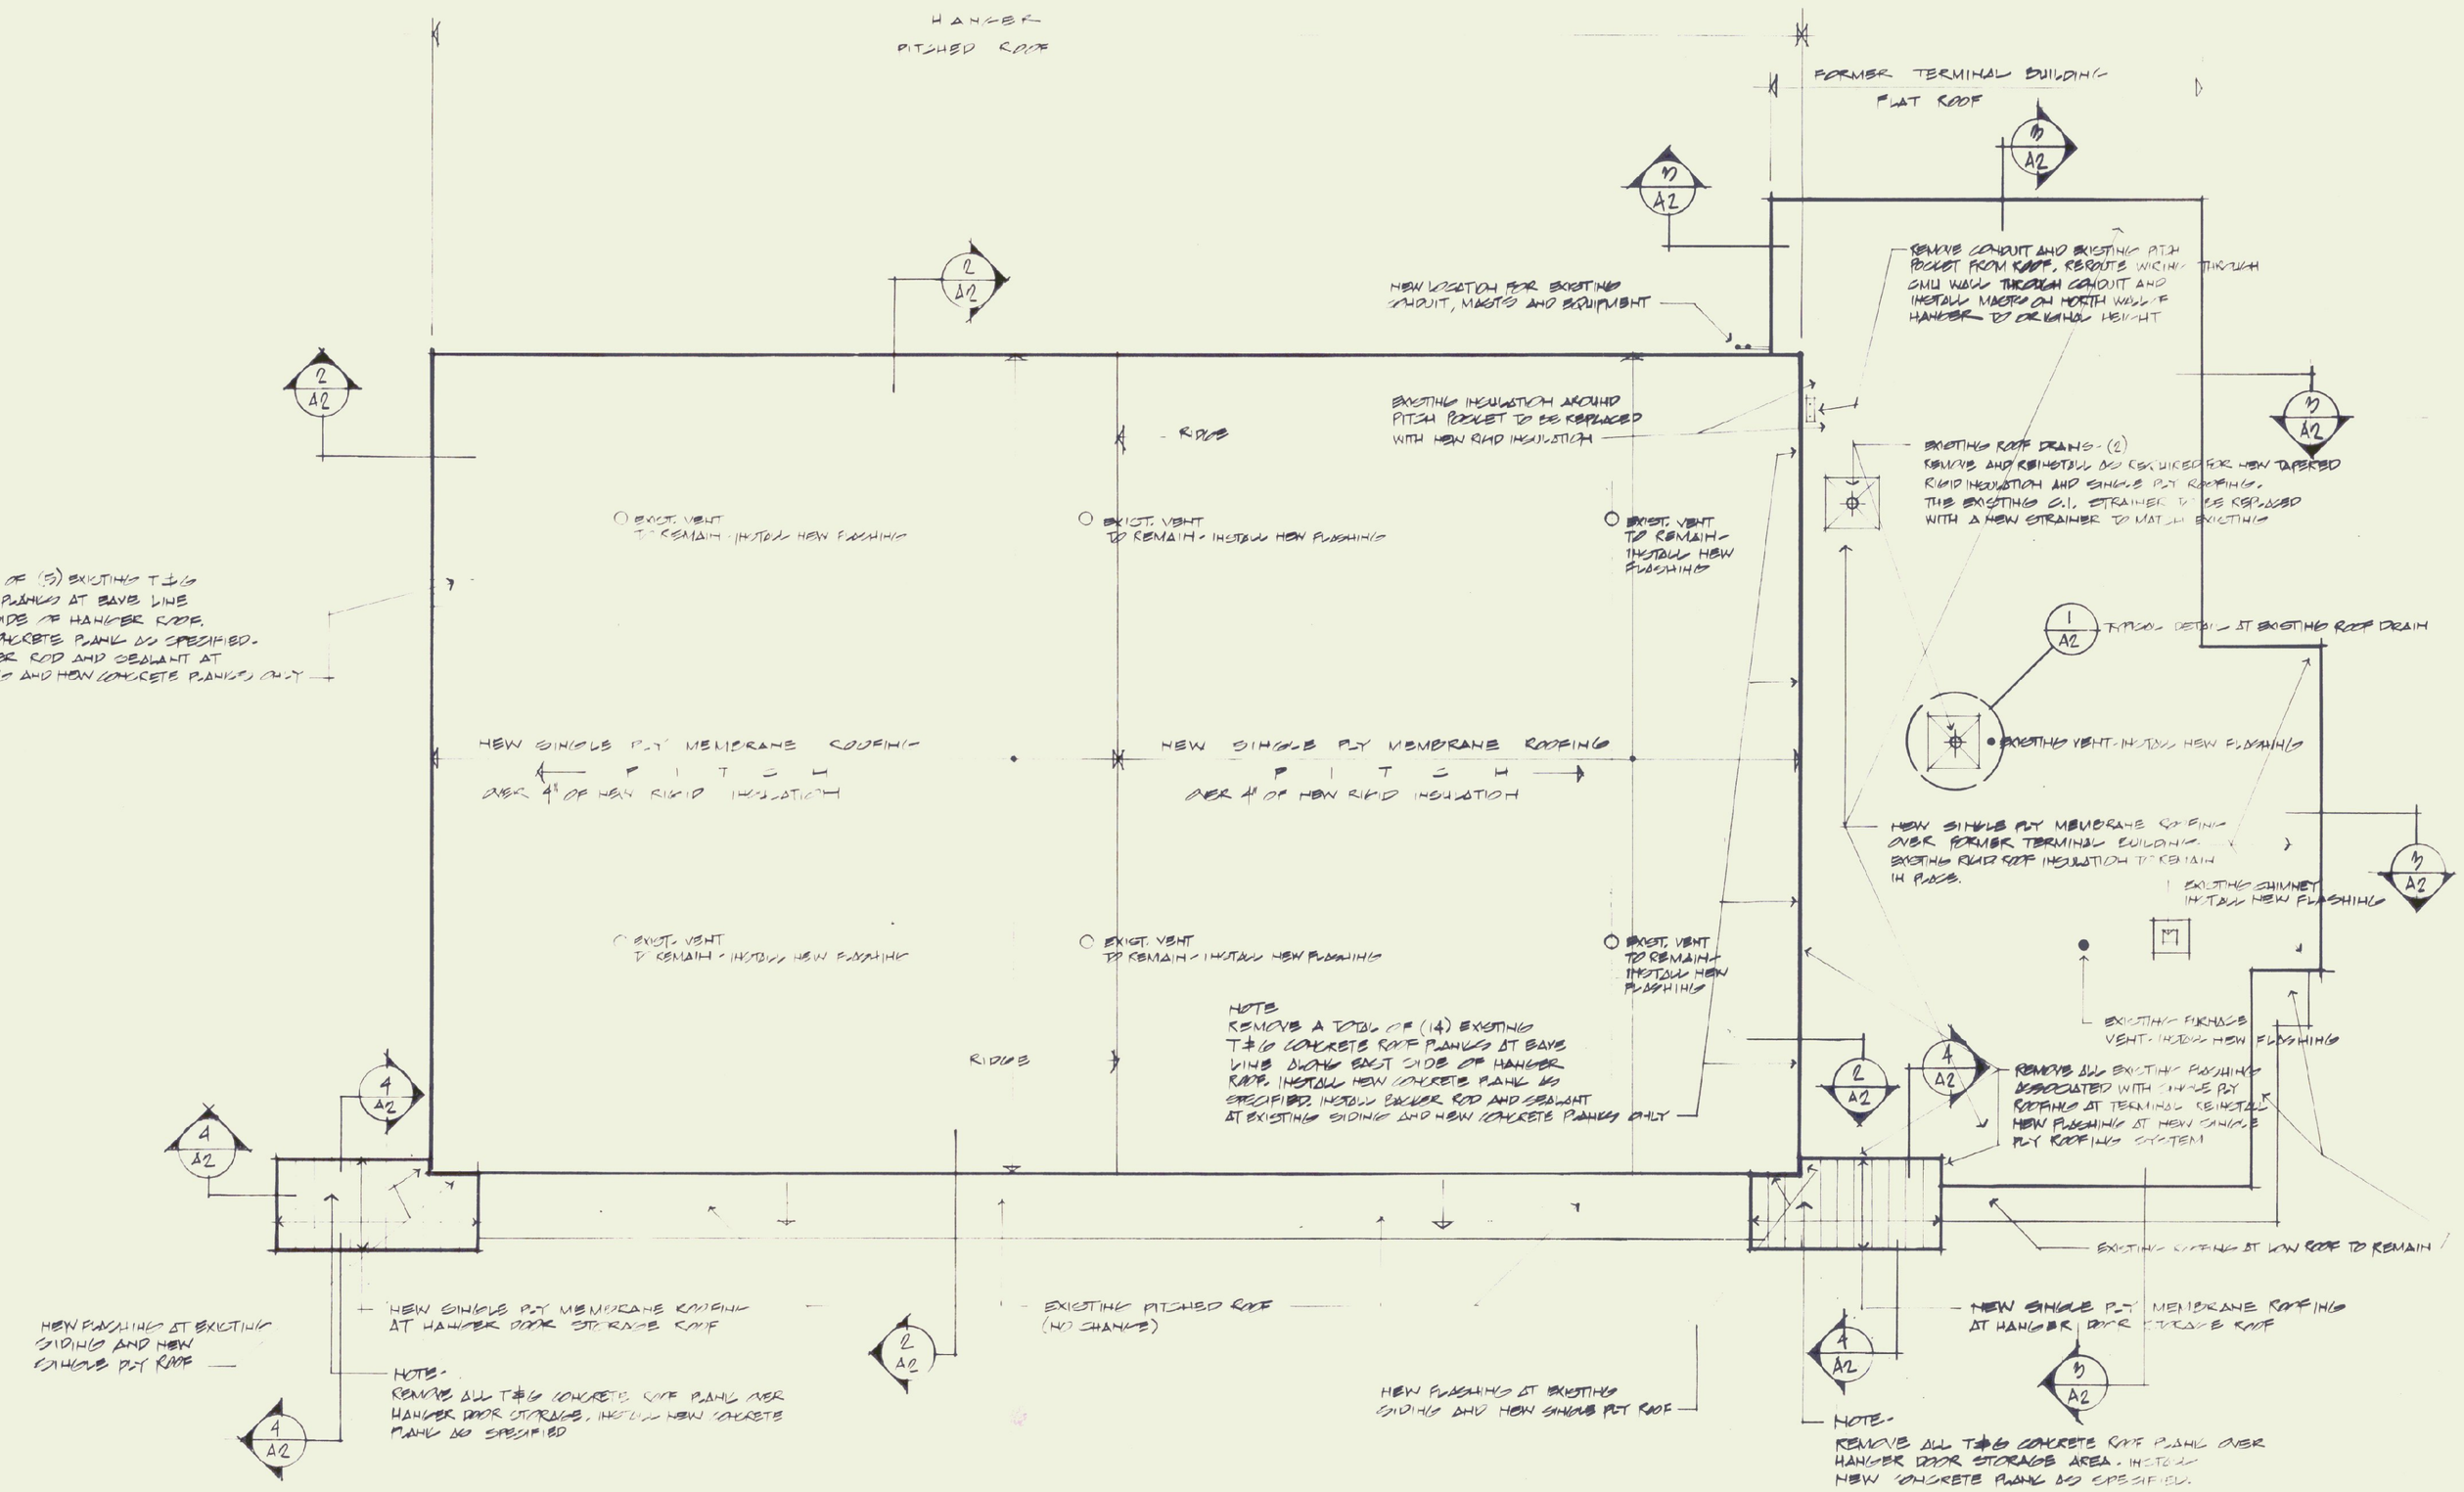

ROOF PLAN

SCALE: 1/8"=1'-0"

REGISTERED ARCHITECT CHARLES E. METZ STATE OF VERMONT

PROJECT: RUTLAND STATE AIRPORT HANGER AND TERMINAL
CLARENDON VERMONT

TITLE: ROOF PLAN
SCALE: 1/8"=1'-0"

CHARLES E. METZ ARCHITECT
THE GRIST MILL
BRADFORD VT 05033

DRAWING: APRIL 2000
A2 of 2