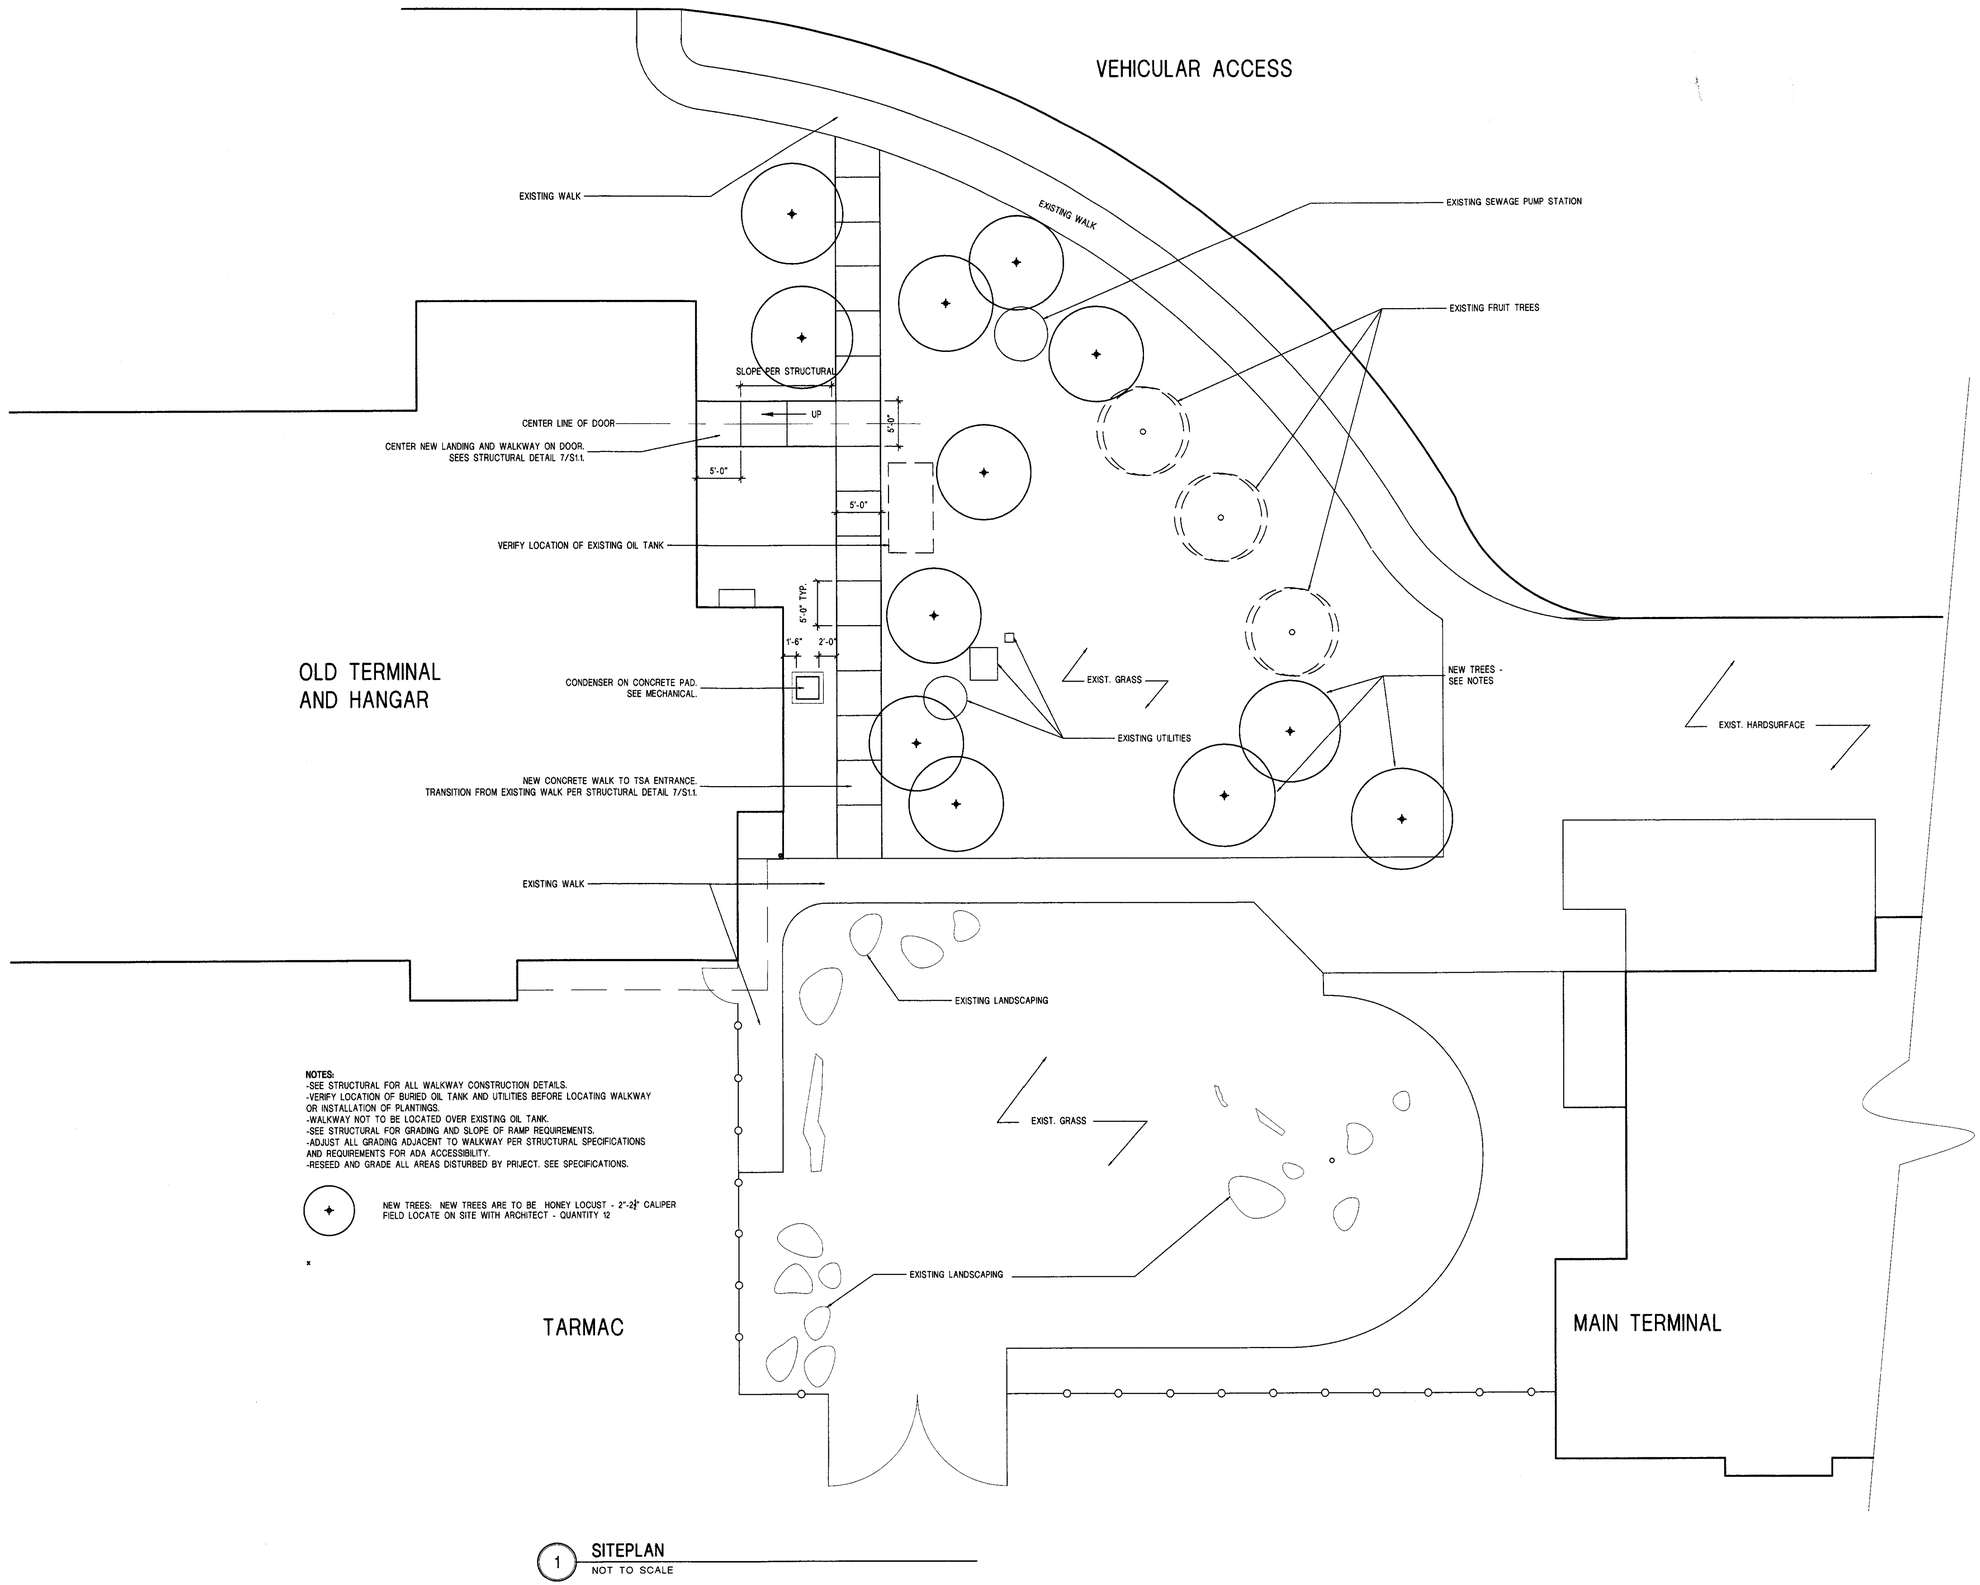

NOTES:
-SEE STRUCTURAL FOR ALL WALKWAY CONSTRUCTION DETAILS.
-VERIFY LOCATION OF BURIED OIL TANK AND UTILITIES BEFORE LOCATING WALKWAY OR INSTALLATION OF PLANTINGS.
-WALKWAY NOT TO BE LOCATED OVER EXISTING OIL TANK.
-SEE STRUCTURAL FOR GRADING AND SLOPE OF RAMP REQUIREMENTS.
-ADJUST ALL GRADING ADJACENT TO WALKWAY PER STRUCTURAL SPECIFICATIONS AND REQUIREMENTS FOR ADA ACCESSIBILITY.
-RESEED AND GRADE ALL AREAS DISTURBED BY PRJECT. SEE SPECIFICATIONS.

NEW TREES: NEW TREES ARE TO BE HONEY LOCUST - 2"-2½" CALIPER FIELD LOCATE ON SITE WITH ARCHITECT - QUANTITY 12

1 SITEPLAN
NOT TO SCALE

GBA
GOSSENS BACHMAN ARCHITECTS
85 Granite Shed Lane
Montpelier, Vermont 05602
P 802. 229. 1664 F 802. 229. 4822

Rutland Airport

Old Terminal

Rutland, Vermont

Revisions:

Job Number: 0302-105

File Name: Rev0302-LandPlan.dwg

Scale: As Noted

Date: March 2005

LANDSCAPE PLAN

L1.0

© Gossens Bachman, Inc.