PROGRESS PRINTS
NOT FOR CONSTRUCTION 12/21/05

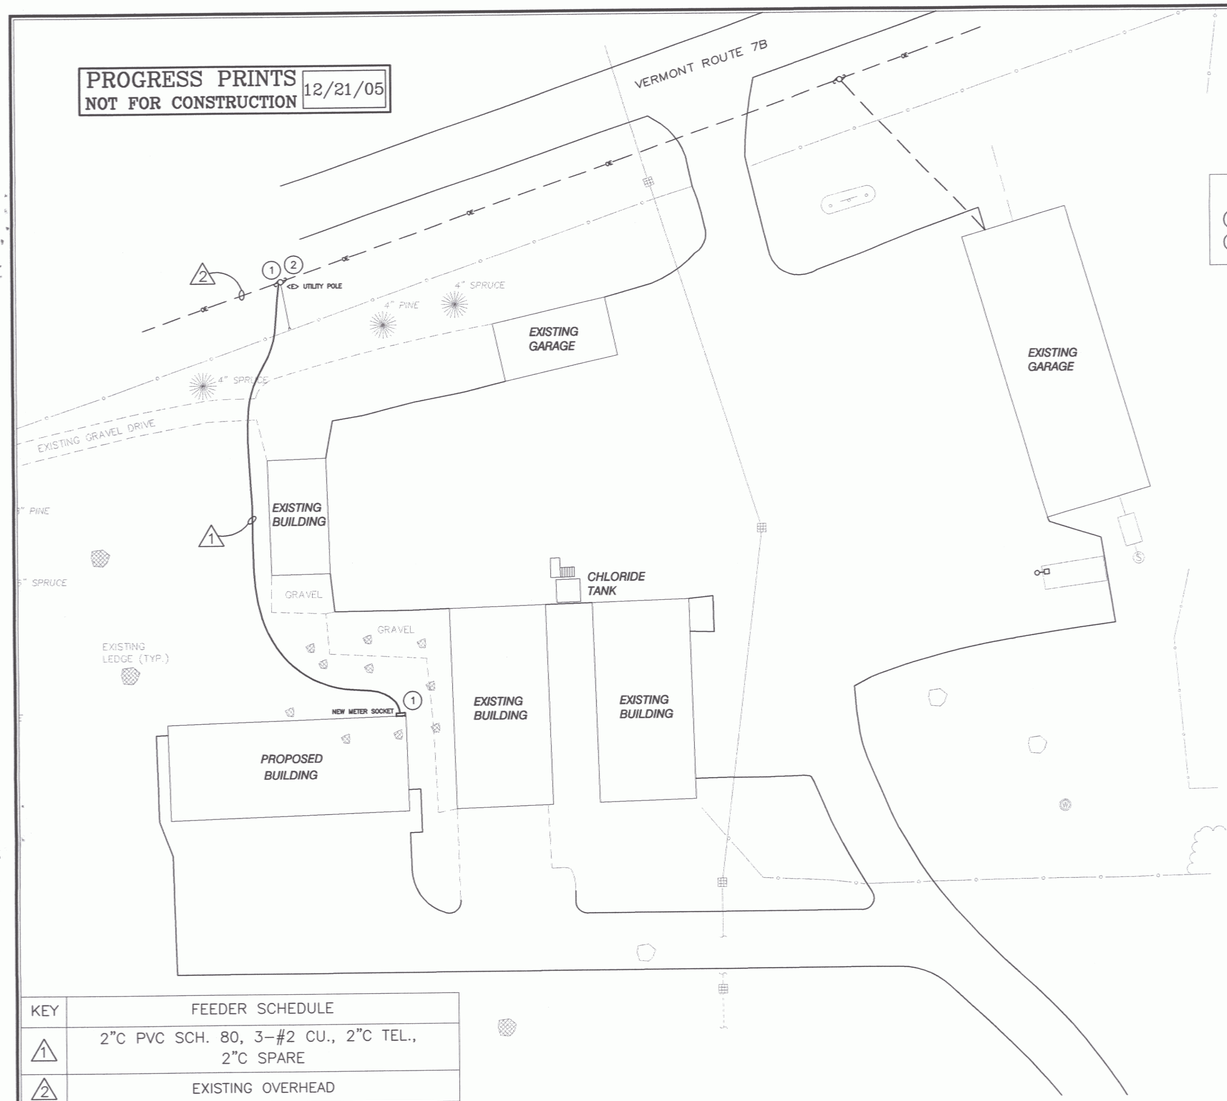


| KEY | FEEDER SCHEDULE |
|---|---|
| 1 | 2"C PVC SCH. 80, 3–#2 CU., 2"C TEL., 2"C SPARE |
| 2 | EXISTING OVERHEAD |

## ELECTRICAL SITE PLAN

SCALE: 1" = 30'–0"

HORIZONTAL SCALE IN FEET

30 15 0 30 60 90 120

## KEYED NOTES:

1. COORD. ALL WORK WITH CVPS & VERIZON.
2. REFER TO SECONDARY RISER DETAIL.

## LEGEND

- APPROXIMATE PROPERTY LINE
- GRAVITY SEWER LINE
- FORCE MAIN
- WATER LINE
- GAS LINE
- STORM DRAINAGE LINE
- SEWER MANHOLE
- STORM MANHOLE
- HYDRANT
- SHUT–OFF
- POWER POLE
- CATCH BASIN
- LIGHT POLE
- SIGN
- DECIDUOUS TREE
- CONIFEROUS TREE
- EDGE OF BRUSH/WOODS
- FENCE
- NEW UNDERGROUND ELECTRIC

NOTE:
ALL POLE CONSTRUCTION AND CABLE TERMINATION BY ELECTRIC DEPT. CONTRACTOR TO SUPPLY ALL EQUIP–MENT AND HARDWARE NECESSARY.

COORDINATE ALL WORK WITH LYNDONVILLE UTILITY–BILL HUMPHREY (802)–626–9253.

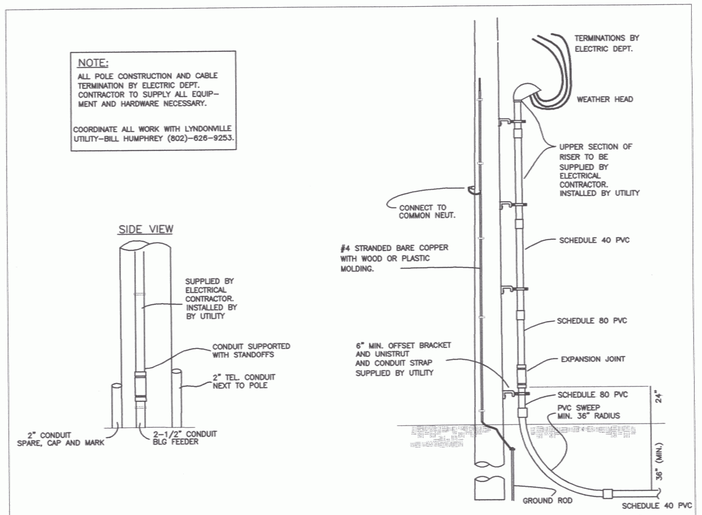


## SECONDARY RISER POLE DETAIL

NO SCALE

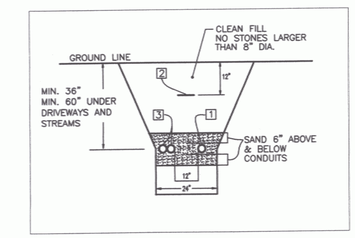


## TRENCH DETAIL

NO SCALE

| KEY | KEYED NOTES DESCRIPTION |
|---|---|
| 1 | SERVICE CABLE DUCT SHALL BE PVC SCHEDULE 80. |
| 2 | WARNING TAPE SHALL BE ELECTRIC LEGEND TYPE. ALLEN CAT.#ANT–1006–RE OR EQUAL. (WARNING TAPE SHALL BE PLACED 12" BELOW SURFACE.) |
| 3 | TEL. DUCT SHALL BE PVC SCHEDULE 40. UNDER ROADS & DRIVEWAYS TO BE SCHEDULE 80. MAINTAIN 12" SEPARATION FROM ELECTRIC. PROVIDE SPARE 2" CONDUIT. |

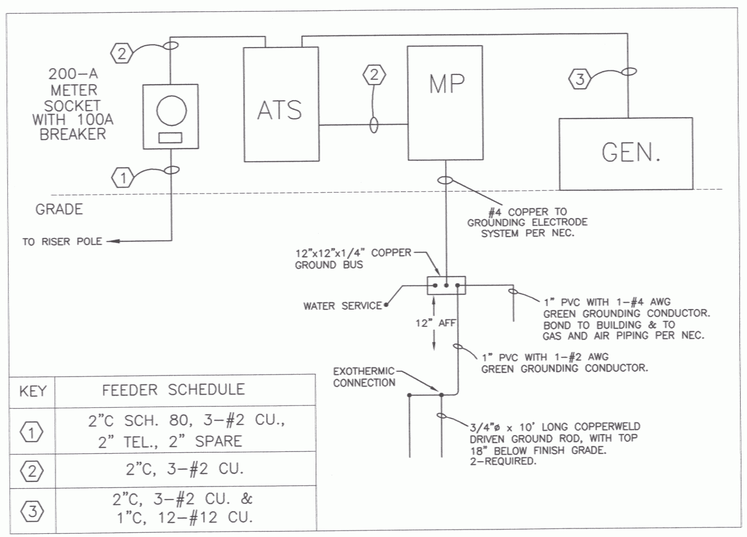


| KEY | FEEDER SCHEDULE |
|---|---|
| 1 | 2"C SCH. 80, 3–#2 CU., 2" TEL., 2" SPARE |
| 2 | 2"C, 3–#2 CU. |
| 3 | 2"C, 3–#2 CU. & 1"C, 12–#12 CU. |

## POWER ONE–LINE DIAGRAM

NO SCALE


STATE OF VERMONT
Department of Buildings and General Services
Agency of Administration
Montpelier, Vermont

Pearson & Associates
MECHANICAL & ELECTRICAL ENGINEERS
P.O. BOX 510 STOWE, VERMONT 05672
TEL: (802) 253–9607 FAX: (802) 253–9290
EMAIL: pearson@stowevt.net


AGENCY OF TRANSPORTATION
NEW SNOW REMOVAL EQUIPMENT BUILDING AT THE CLARENDON AOT GARAGE
CLARENDON VERMONT

REVISIONS

SCALE: AS SHOWN | DATE: SEPT 2005 | DRAWN BY: ASG | APPR. BY: EEP

AGENCY OF TRANSPORTATION SNOW REMOVAL EQUIPMENT BUILDING
SITE ELECTRICAL PLAN

E–3

3 OF 3

018