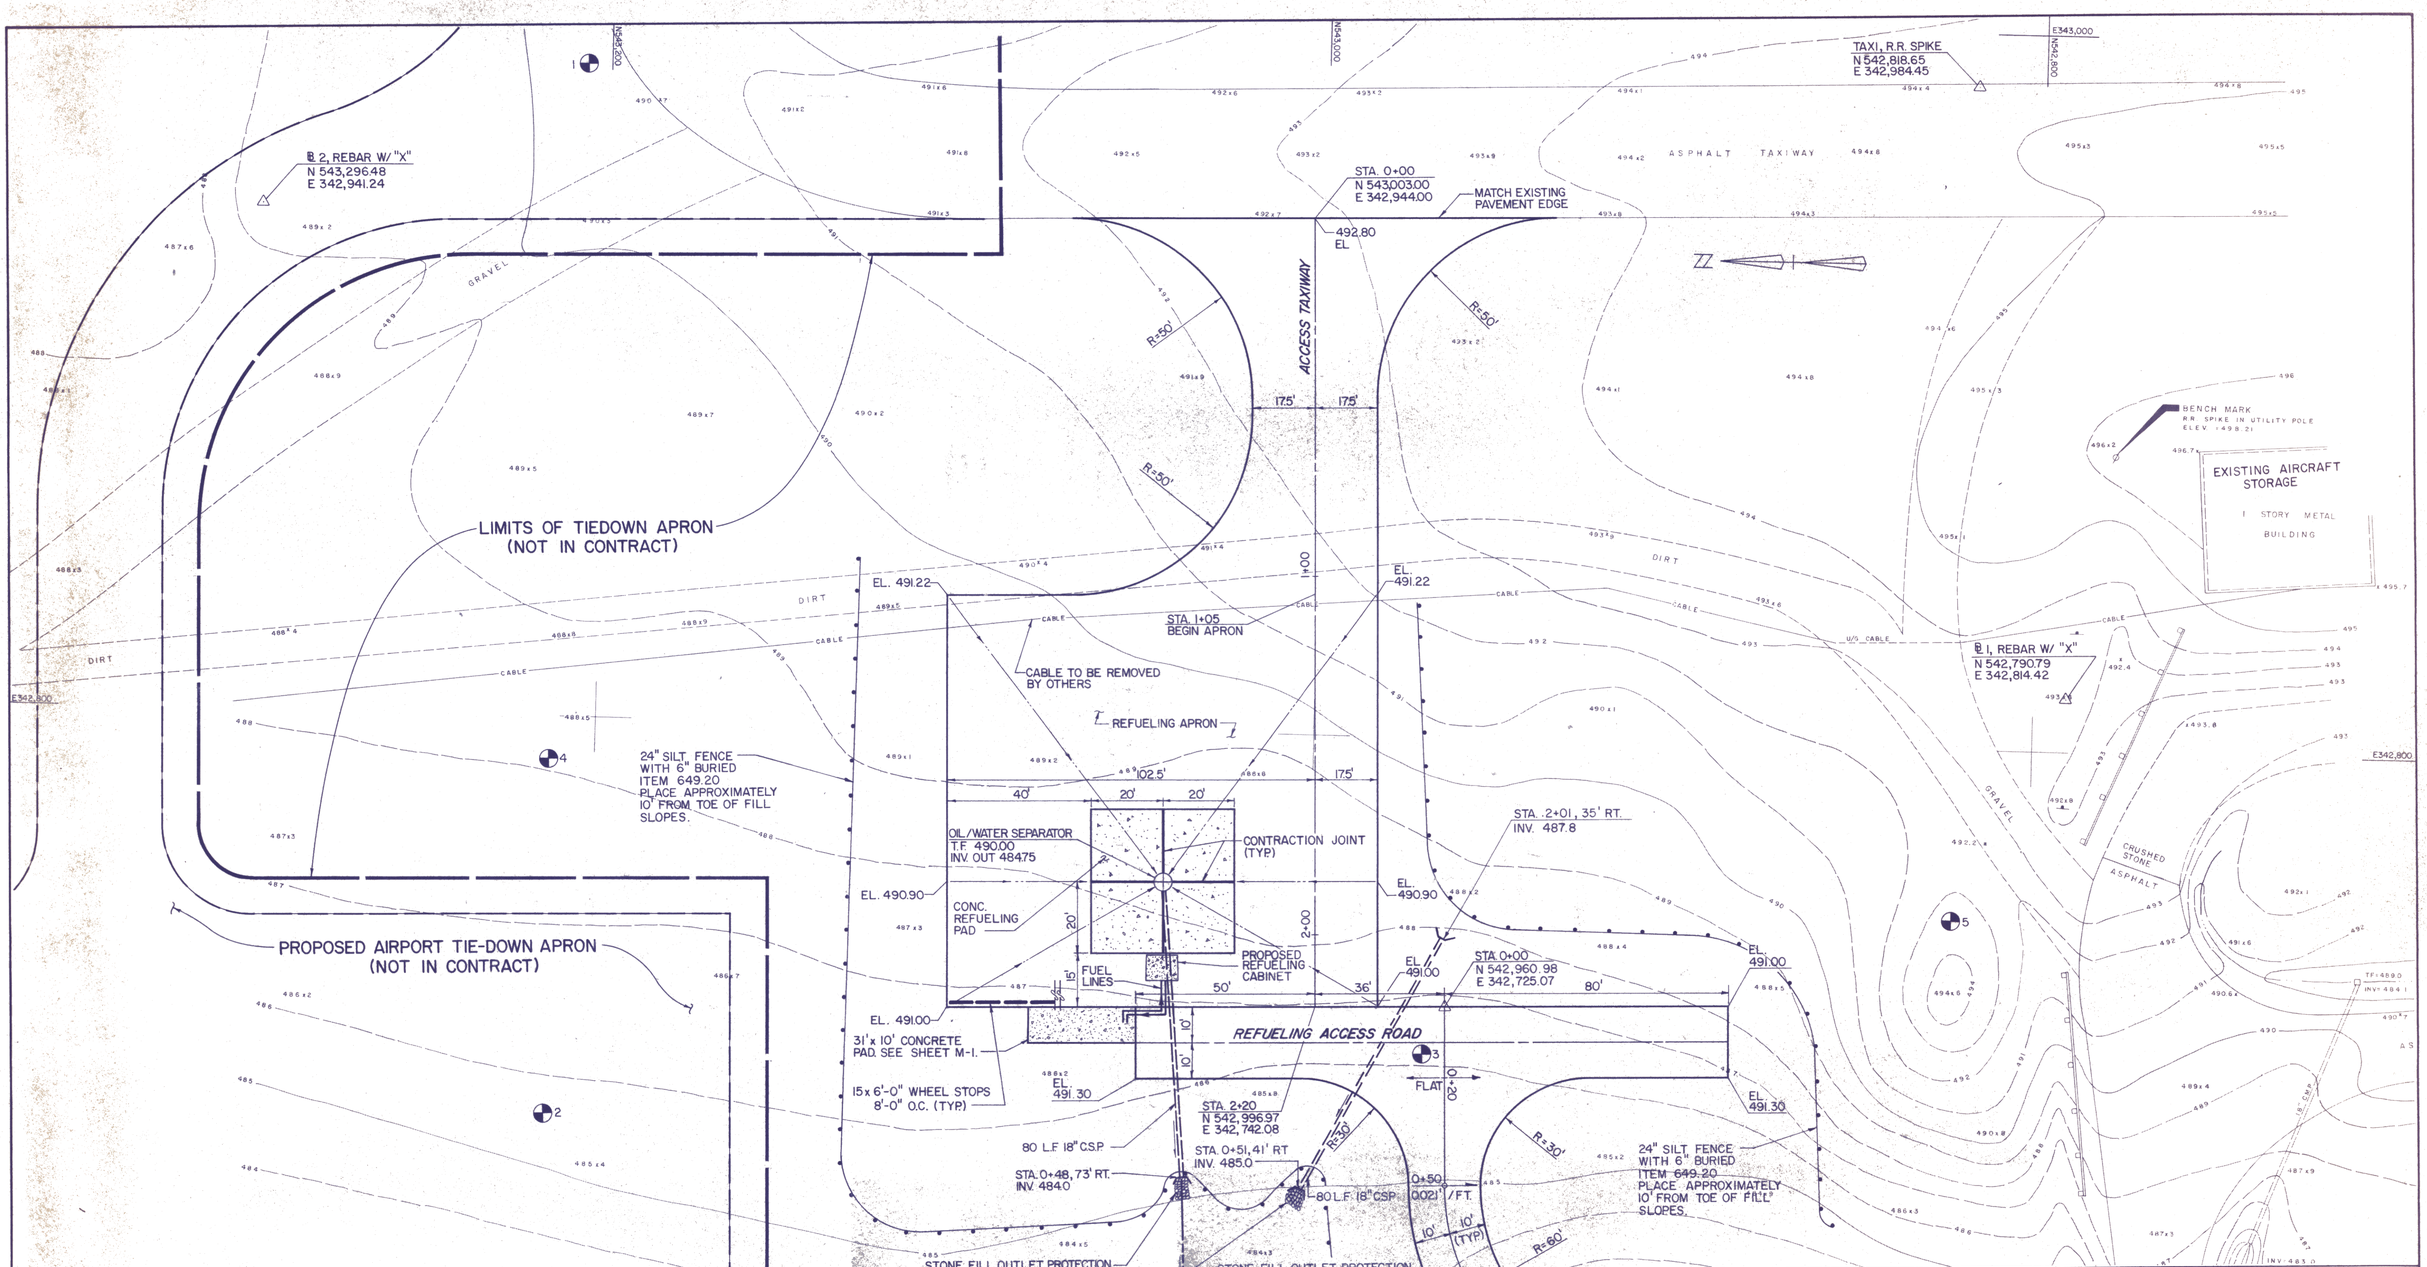

1. BASE MAPPING PREPARED BY CLOUGH, HARBOUR & ASSOCIATES FROM A NOVEMBER 1989 FIELD SURVEY.
2. NORTH REFERENCE AND COORDINATE GRID SYSTEM ARE BASED ON THE VERMONT STATE PLANE COORDINATE SYSTEM.
3. CONTOURS AND BENCHMARKS ARE BASED ON U.S.G.S. DATUM (NGVD 1929).
4. UNDERGROUND UTILITIES ARE SHOWN FROM FIELD LOCATION WHERE POSSIBLE. OTHERS ARE SHOWN FROM RECORD DATA. THEIR EXACT LOCATION MAY DIFFER FROM THAT AS SHOWN AND OTHERS MAY EXIST.

NO.	REVISION	BY	DATE

STATE OF VERMONT
LARRY V. FAIRCHILD
No. 5653
REGISTERED PROFESSIONAL ENGINEER

ALTERATION OF THIS DOCUMENT EXCEPT BY A LICENSED PROFESSIONAL ENGINEER IS ILLEGAL

DRAWN: P.M. | CHECKED: M.C.

SITE PLAN

MIDDLEBURY STATE AIRPORT FUELING SYSTEM A.I.R. 03-2069 TOWN OF MIDDLEBURY

CHA CLOUGH, HARBOUR & ASSOCIATES
ENGINEERS & PLANNERS
3 WINNERS CIRCLE · ALBANY, N.Y. 12205

PROJECT	DATE	SCALE	DWG	SHEET	OF
1981-03	JULY 1990	AS SHOWN	SP-1	2	10